


3 Front - Proposed
1 : 100


4 Left Side - Proposed
1 : 100

5 Rear - Proposed
1 : 100


6 Right Side - Proposed
1 : 100

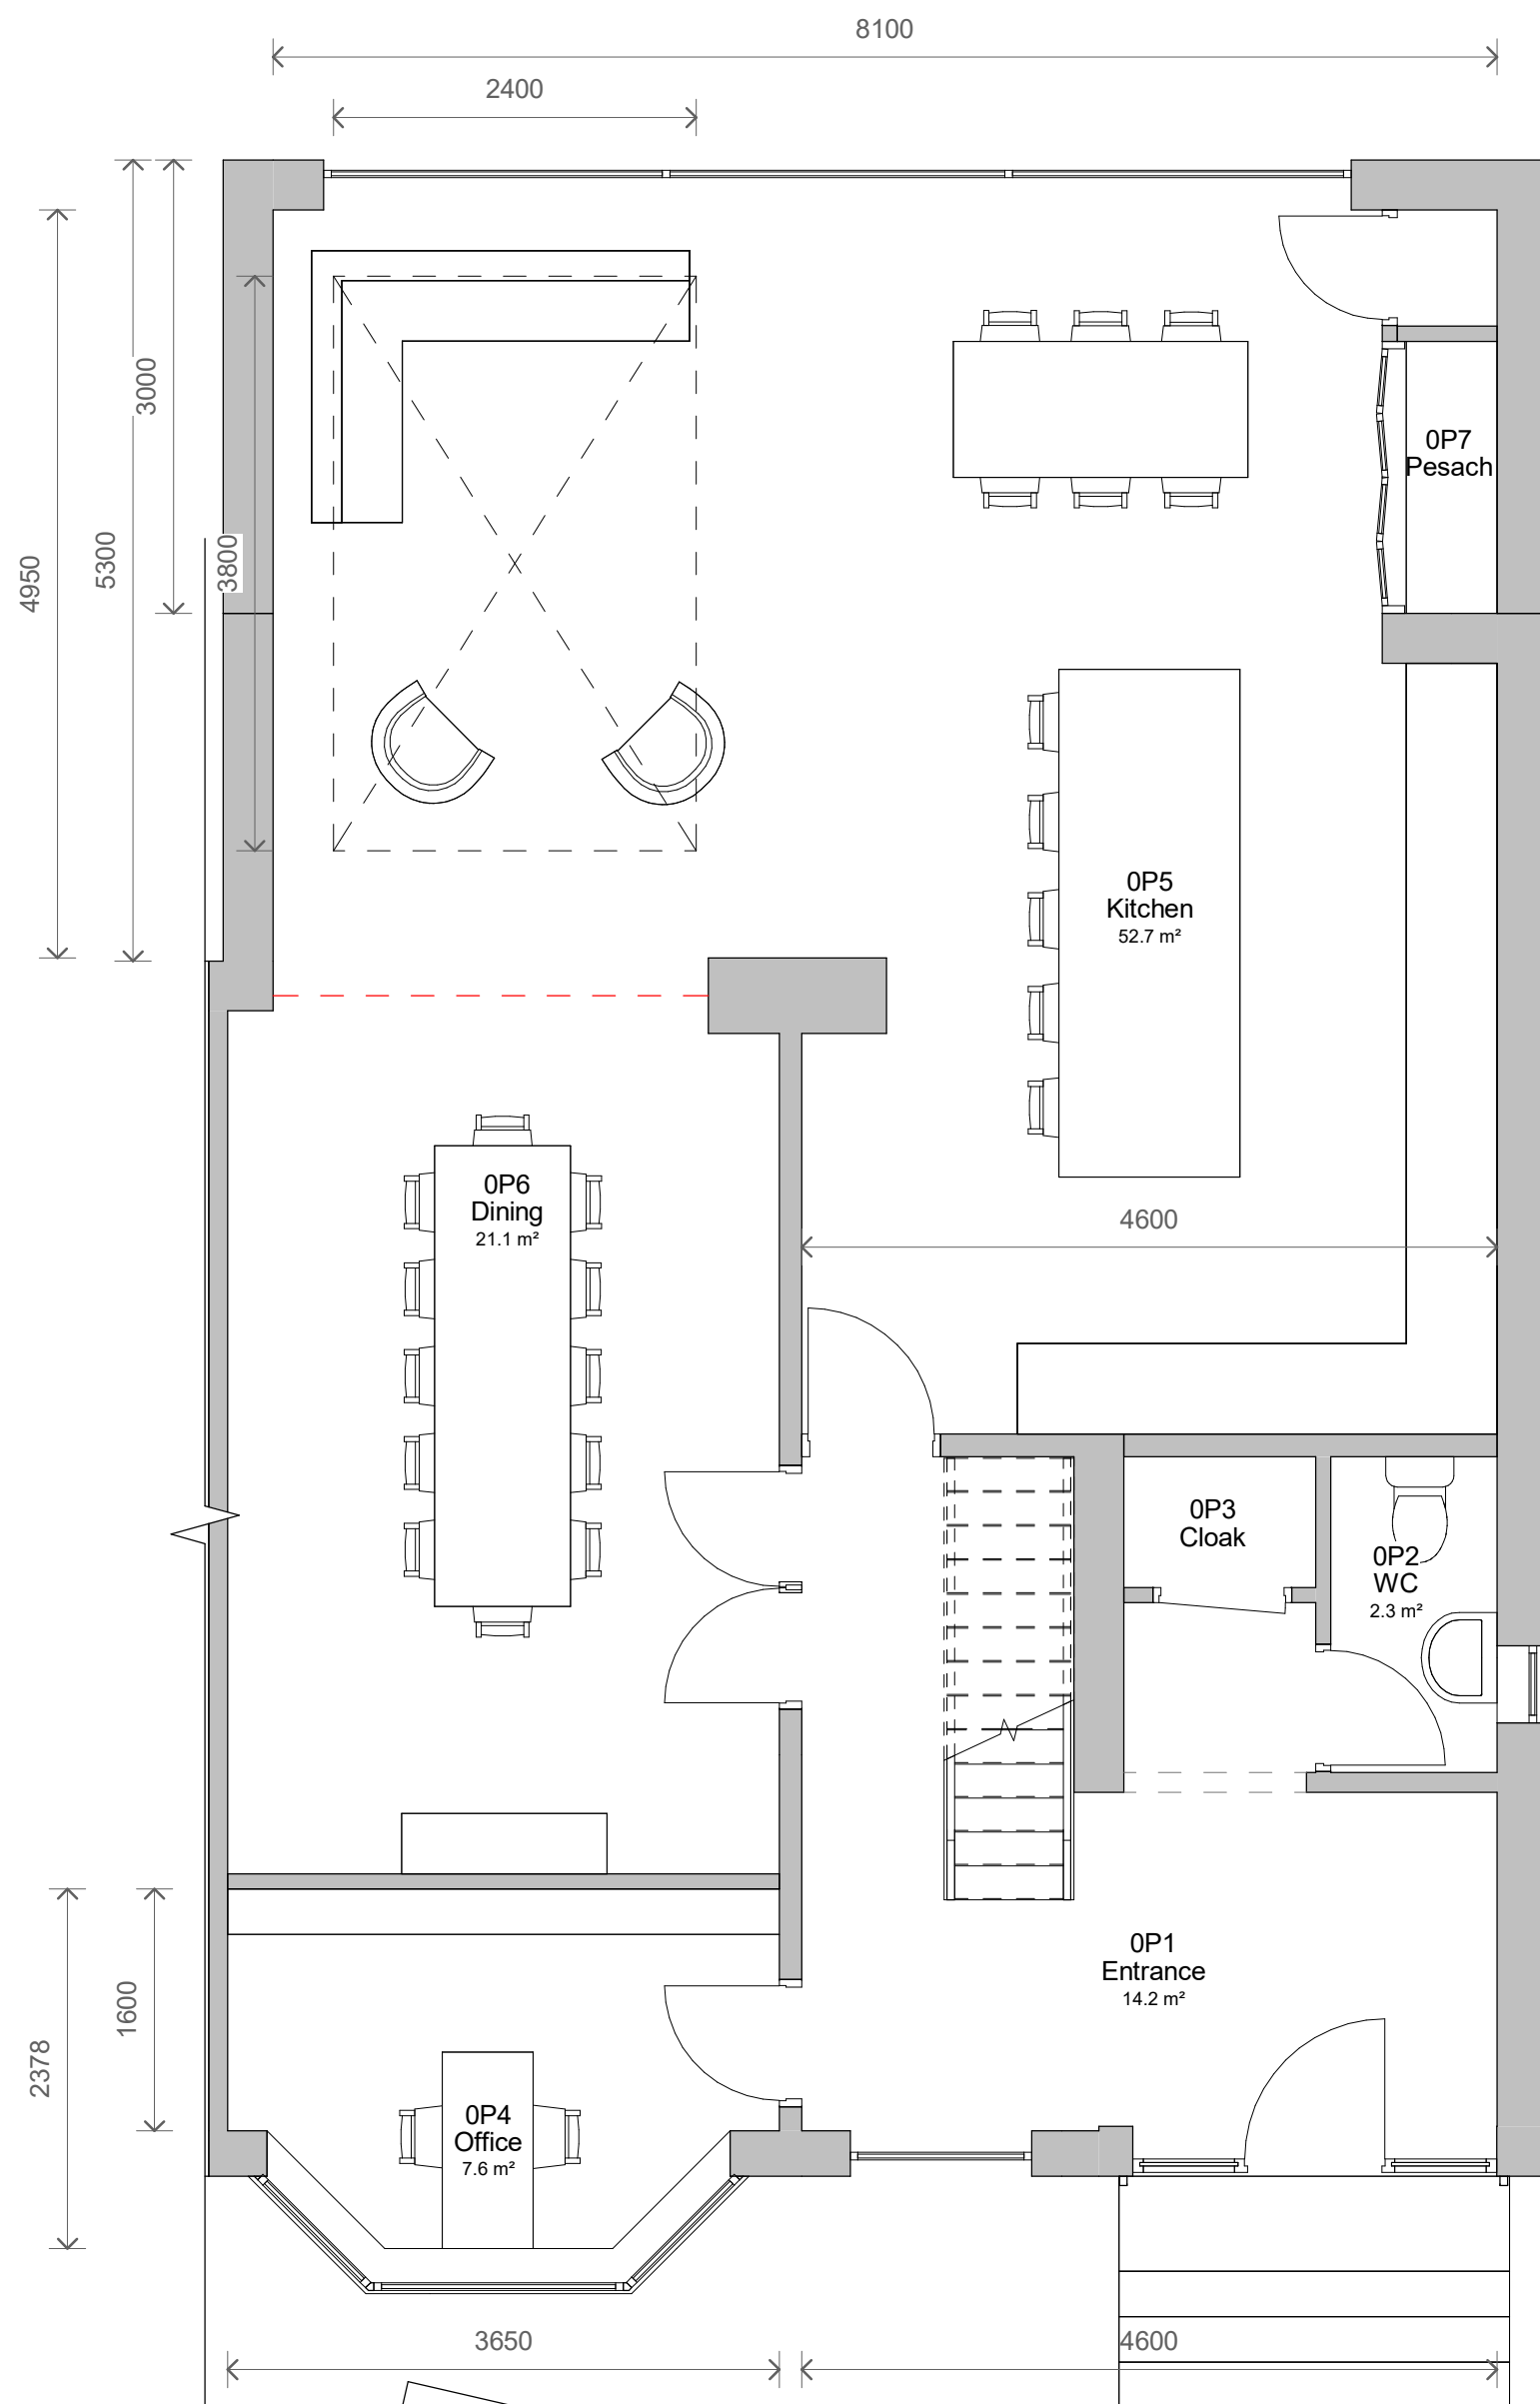

1 Level 0 - Proposed
1 : 50

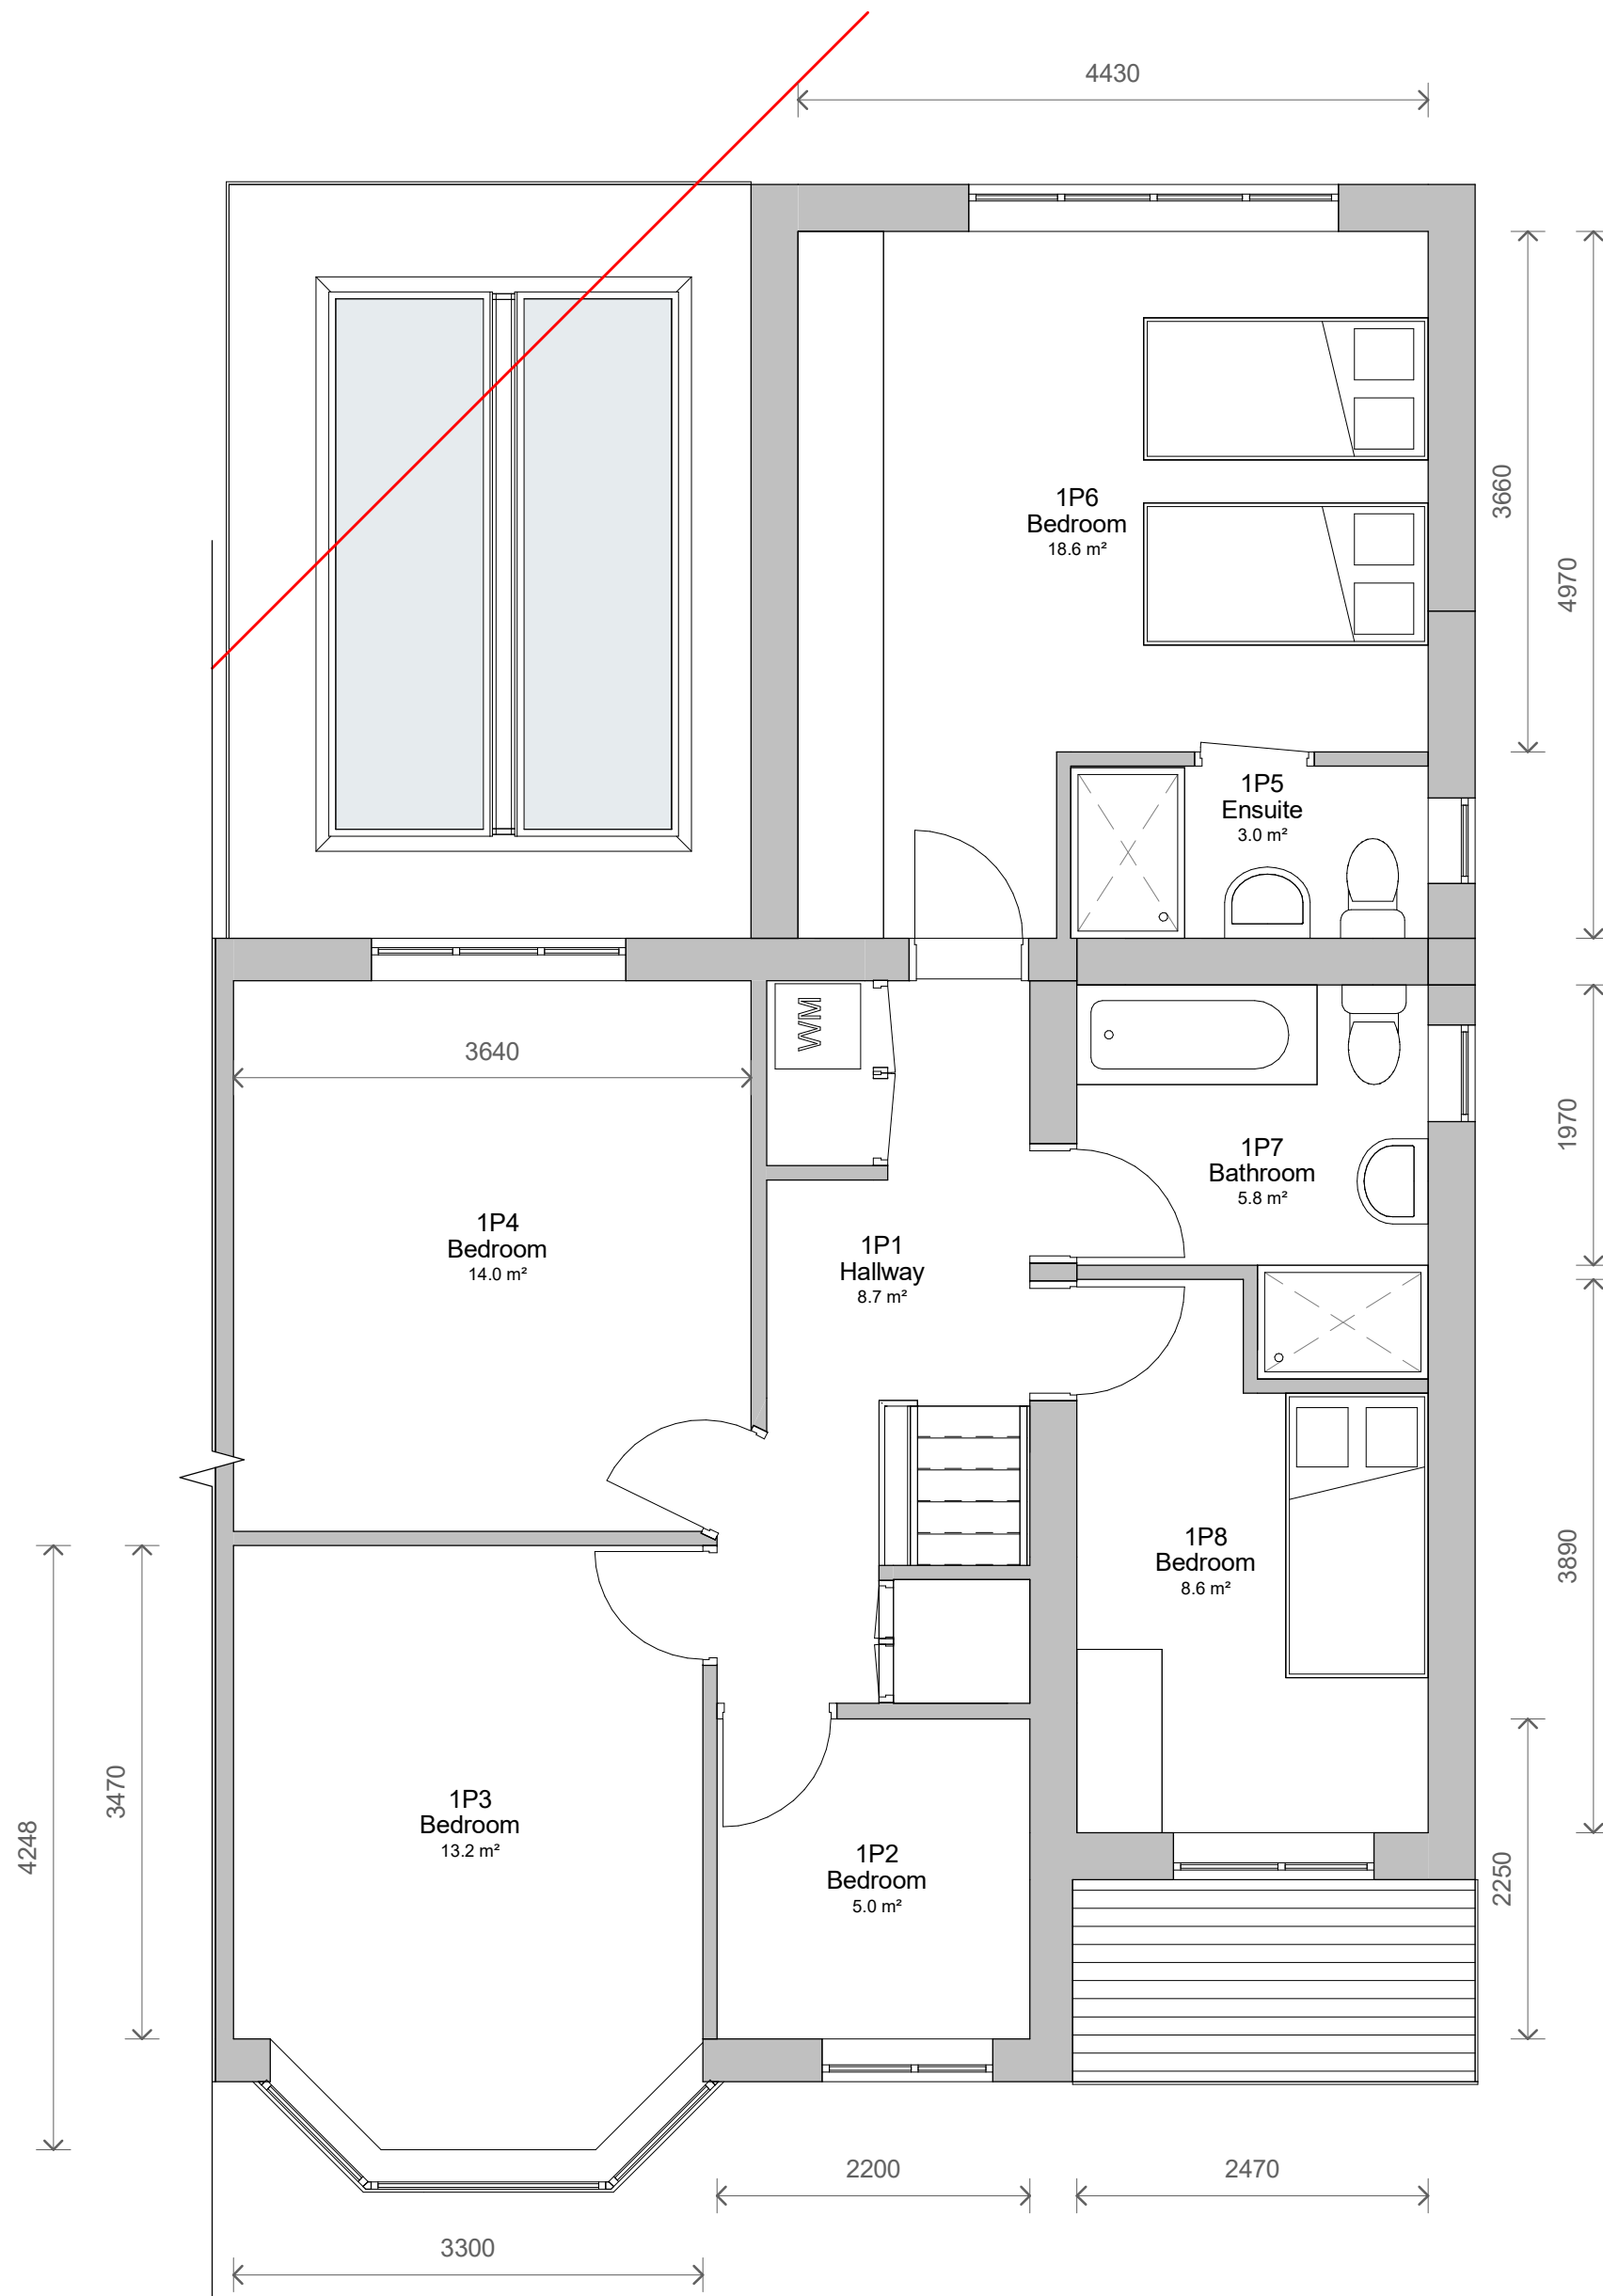

2 Level 1 - Proposed
1 : 50

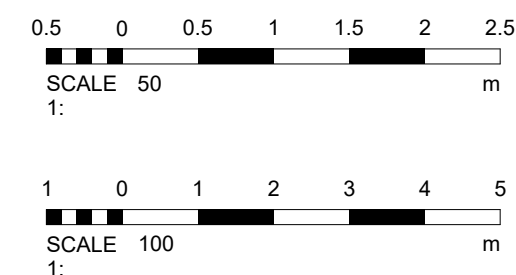

1	Revised Design	17/02/2022
No.	Description	Date

PROJECT			50 Fairway			
TITLE			Proposed Plans and Elevations			
CLIENT			Chissick			
STATUS			DESIGN			
DRAWN BY	DATE	SCALE (@ A1)				
SG	27/01/2022	As indicated				
PROJECT NUMBER		DRAWING NUMBER		REV		
GSS21122.1		003		1		
GOLD SKETCH S T U D I O S www.goldsketch.co.ukinfo@goldsketch.co.uk0161 792 9595						
NOTES © COPYRIGHT - ALL RIGHTS RESERVED. THIS DRAWING IS NOT TO BE REPRODUCED WITHOUT PRIOR WRITTEN COMMENT. DRAWING TO BE USED FOR THE STATUS INDICATED ONLY. ALL DIMENSIONS ARE SETTING OUT DIMENSIONS UNLESS OTHERWISE STATED. THE COMPANY SHALL BE RESPONSIBLE FOR THE DESIGN OF ANY WORK. ALL WORK AND MATERIALS TO BE IN ACCORDANCE WITH CURRENT STATUTORY LEGISLATION, RELEVANT CODES OF PRACTICE AND BRITISH STANDARDS. ALL DIMENSIONS ON THIS DRAWING ARE IN MILLIMETRES UNLESS OTHERWISE STATED.						