



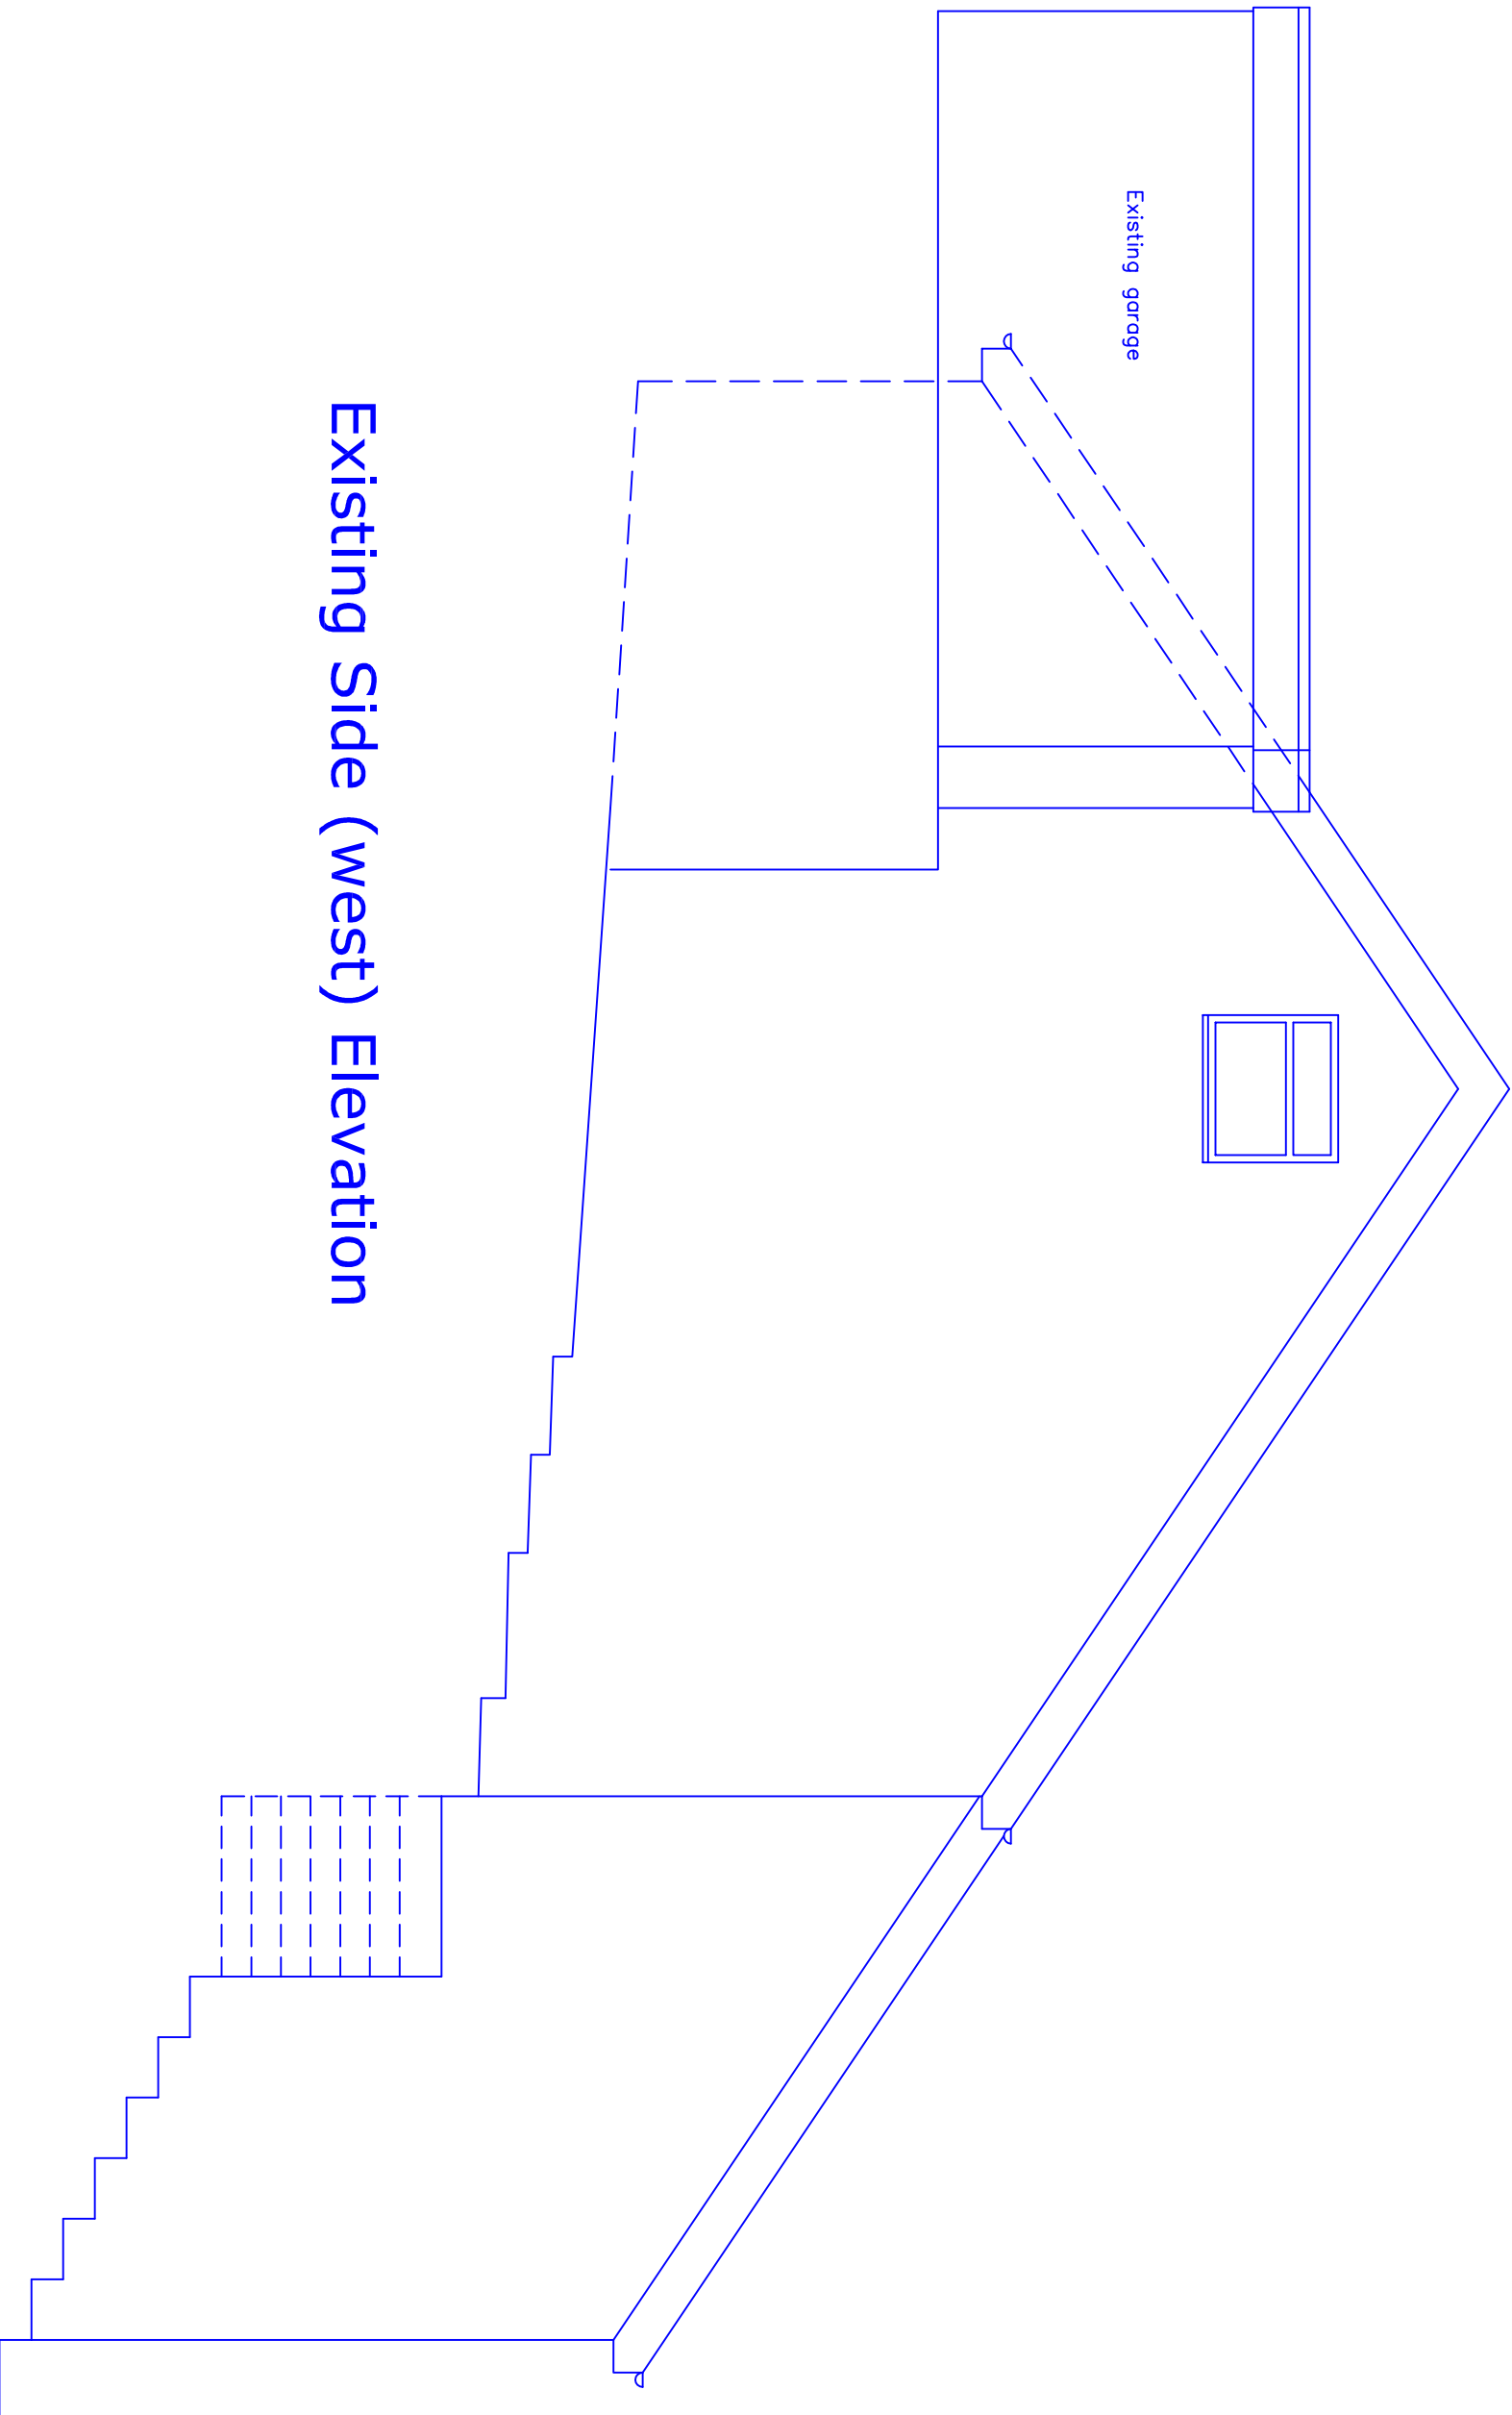

Existing Side (west) Elevation

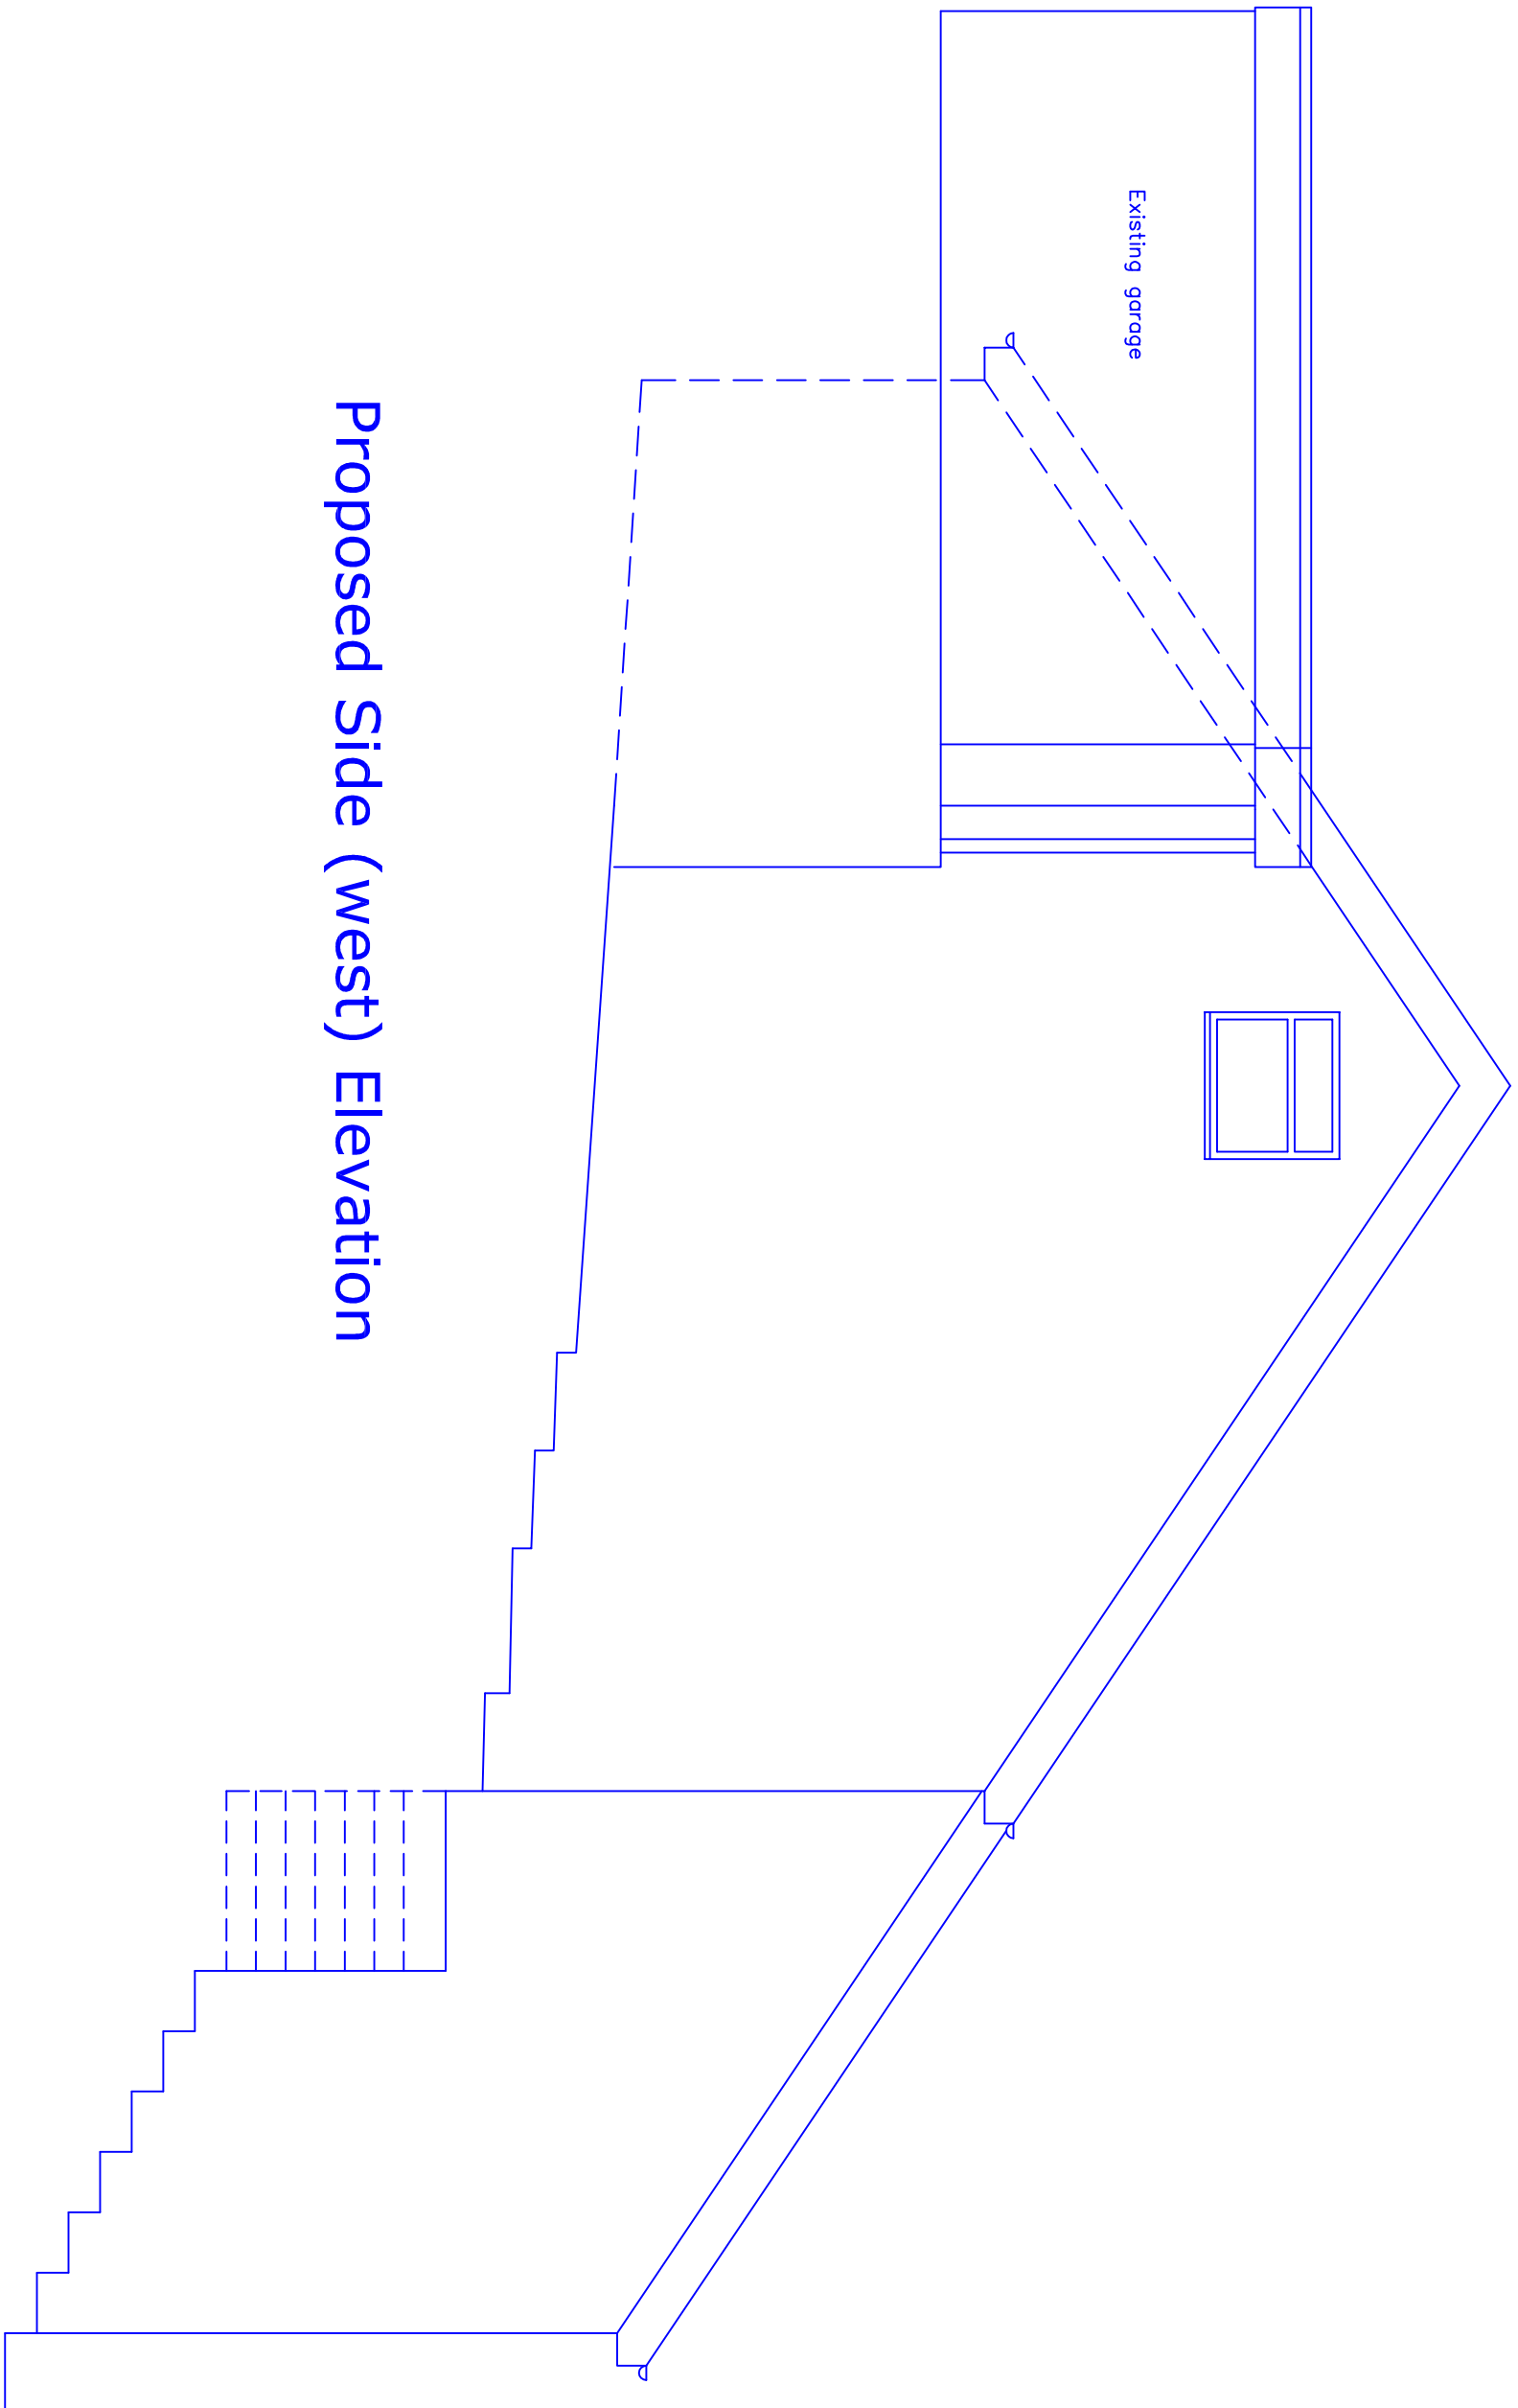

Proposed Side (west) Elevation

This drawing and design concept is the property of PPV design. It should not be reproduced without written permission

2 Helmsford Road, Holcombe Village
Karnsbottom, Lancashire BL8 4PA
Gary Dearden (PA) (hons) DipArch RIBA
gary@ppv-design.co.uk www.ppv-design.co.uk
T. 0706 622731 M. 07112 669482



Redlands
Rawsons Rake
Holcombe
BL0 9HH

scale 1:50 at A1
November 2023

RM2-05

Existing and Proposed
Side Elevation West

PPV design Ltd