


Location Plan

Site Address: 31, Hawes Close, Bury, BL8 1UH

Date Produced: 27-Jul-2026

Scale: 1:1250 @A4

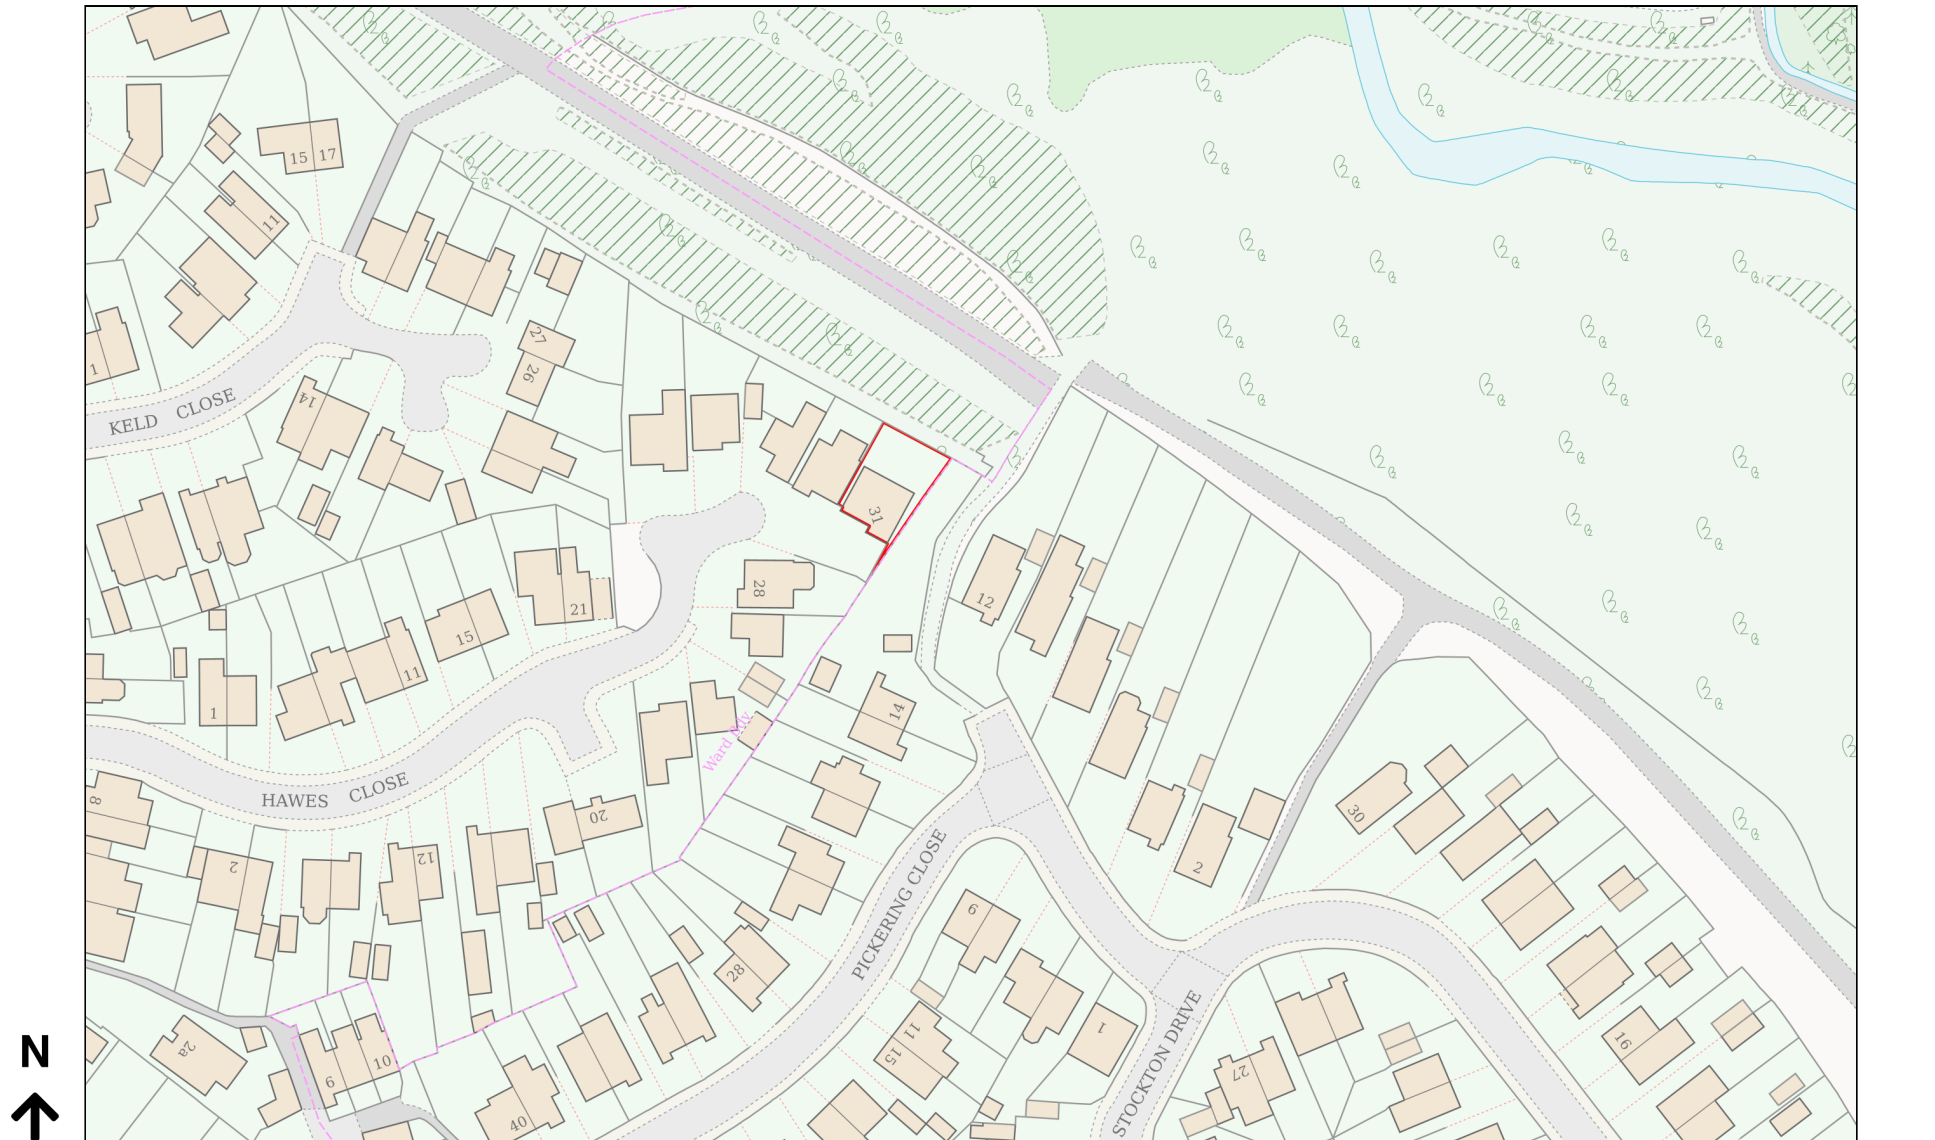

Planning Portal Reference: PP-15113962v1