
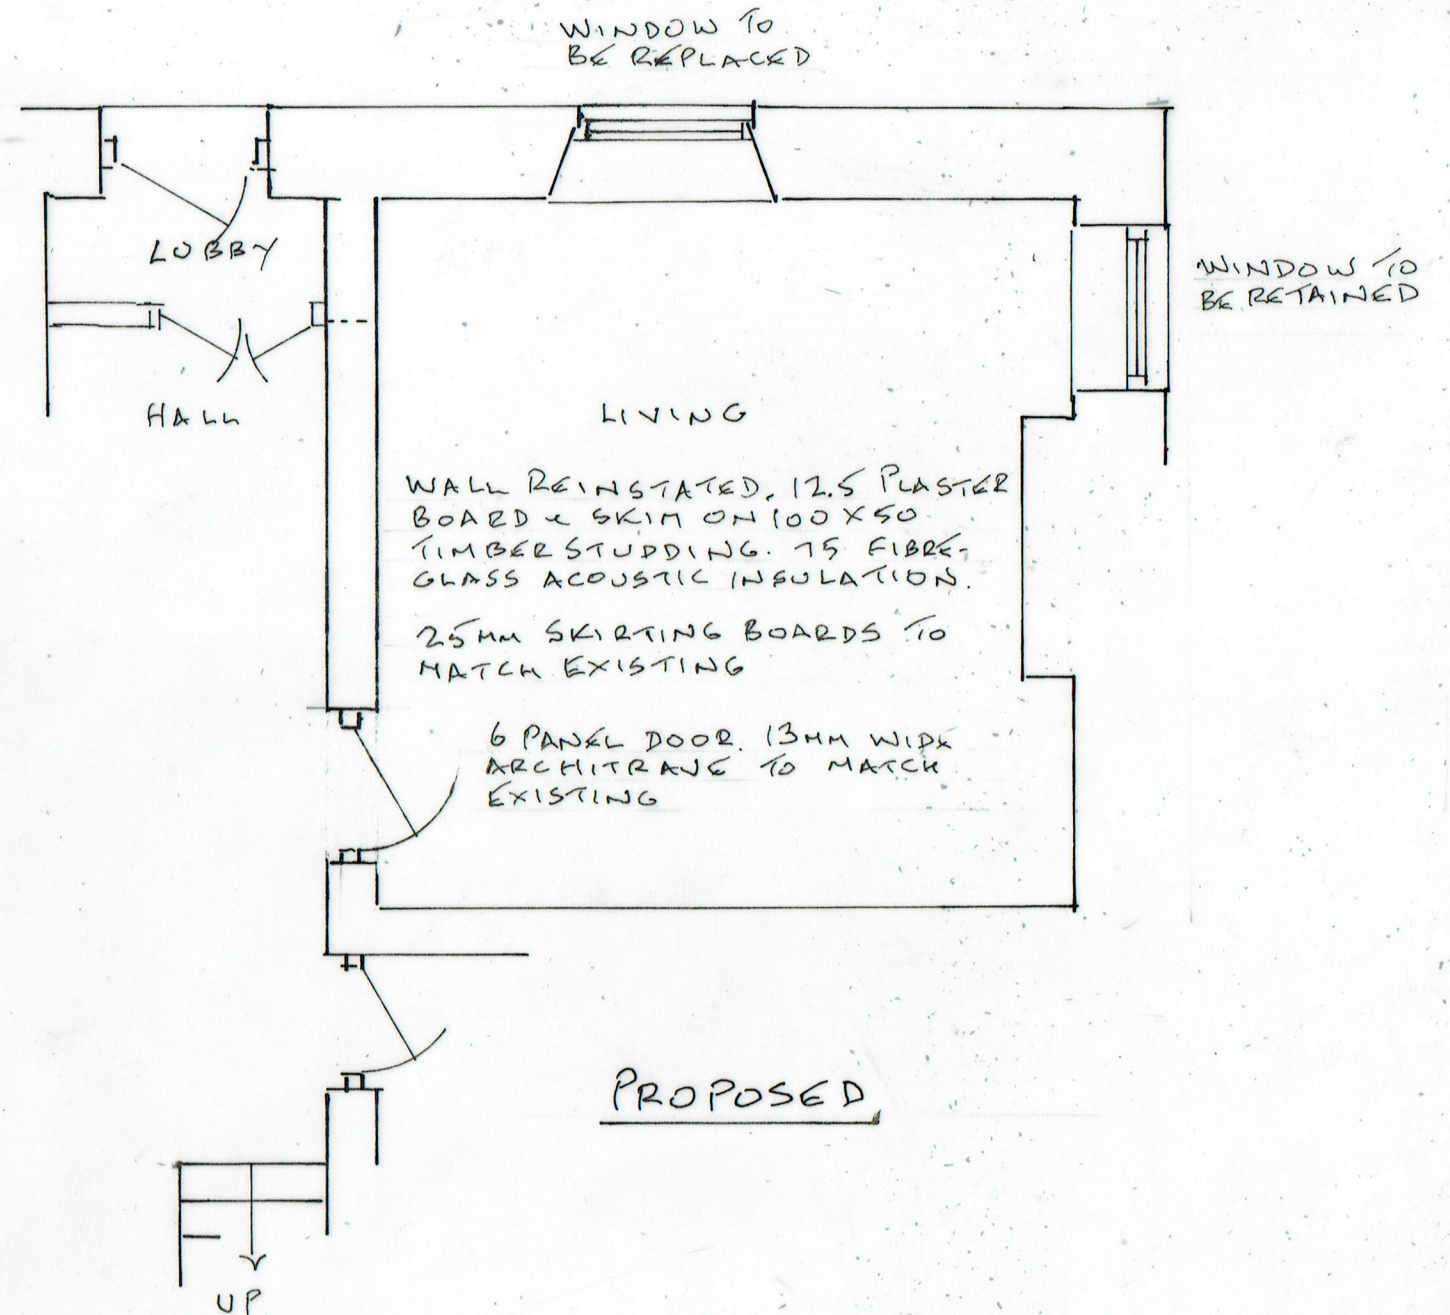


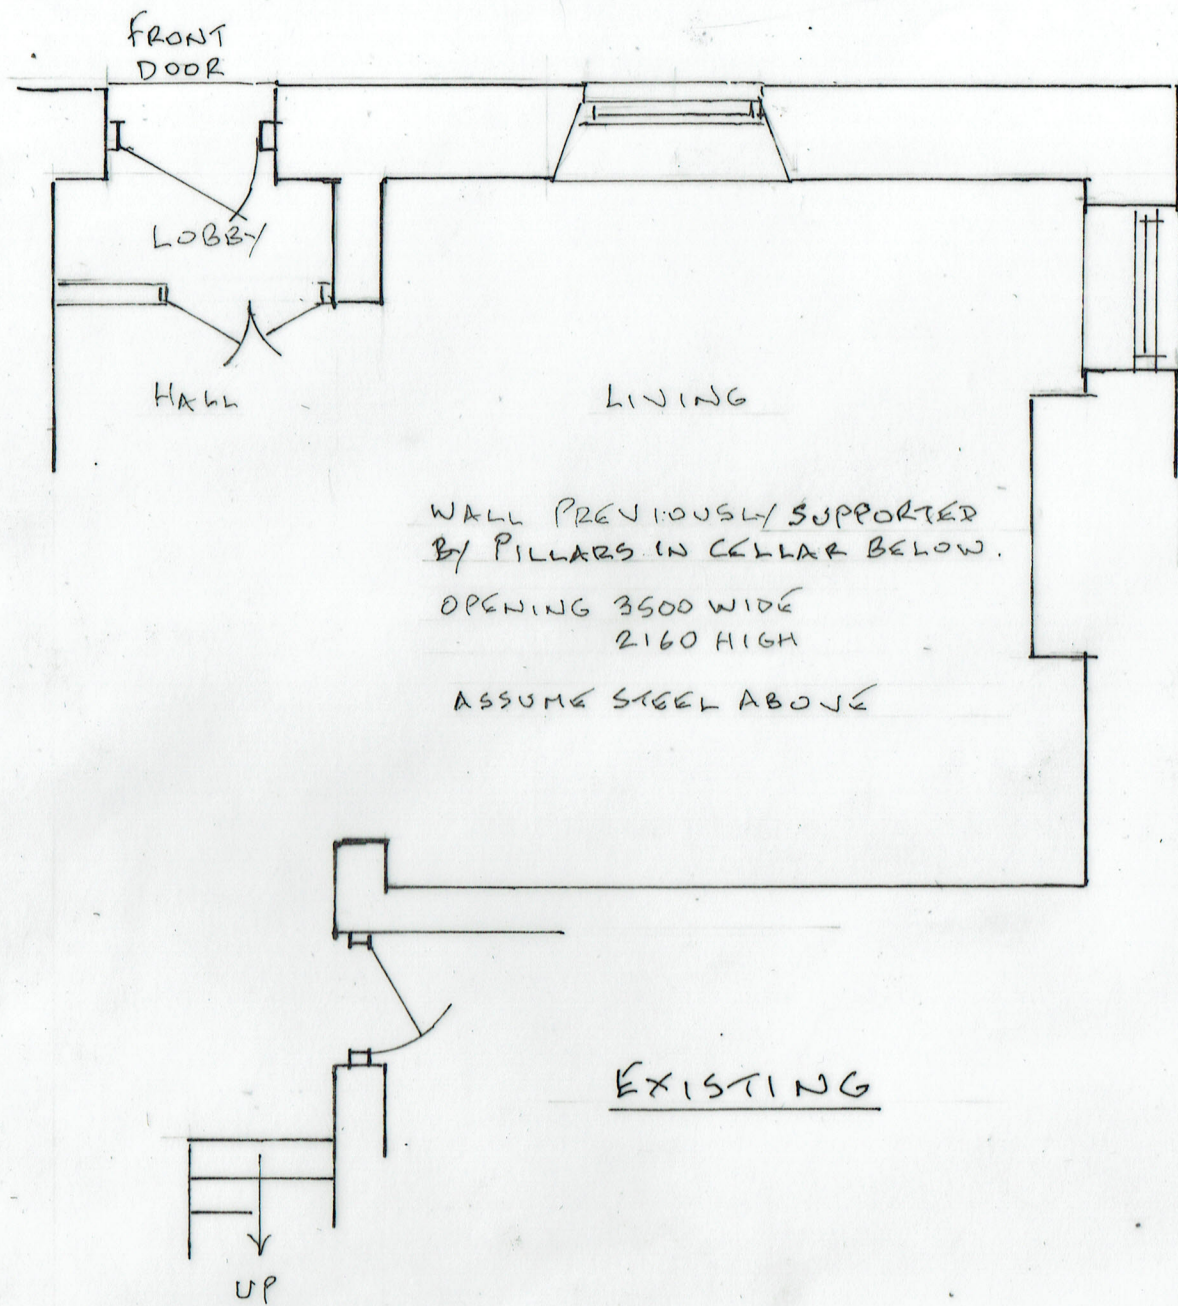

PLANS

0 ——— METRES ——— 5
SCALE 1:50 @ A3

1a/06/2026

26/848/01

REINSTATEMENT OF INTERNAL WALL
MANOR HOUSE, 48 CROSS LANE, HOLCOMBE

BLB 467