

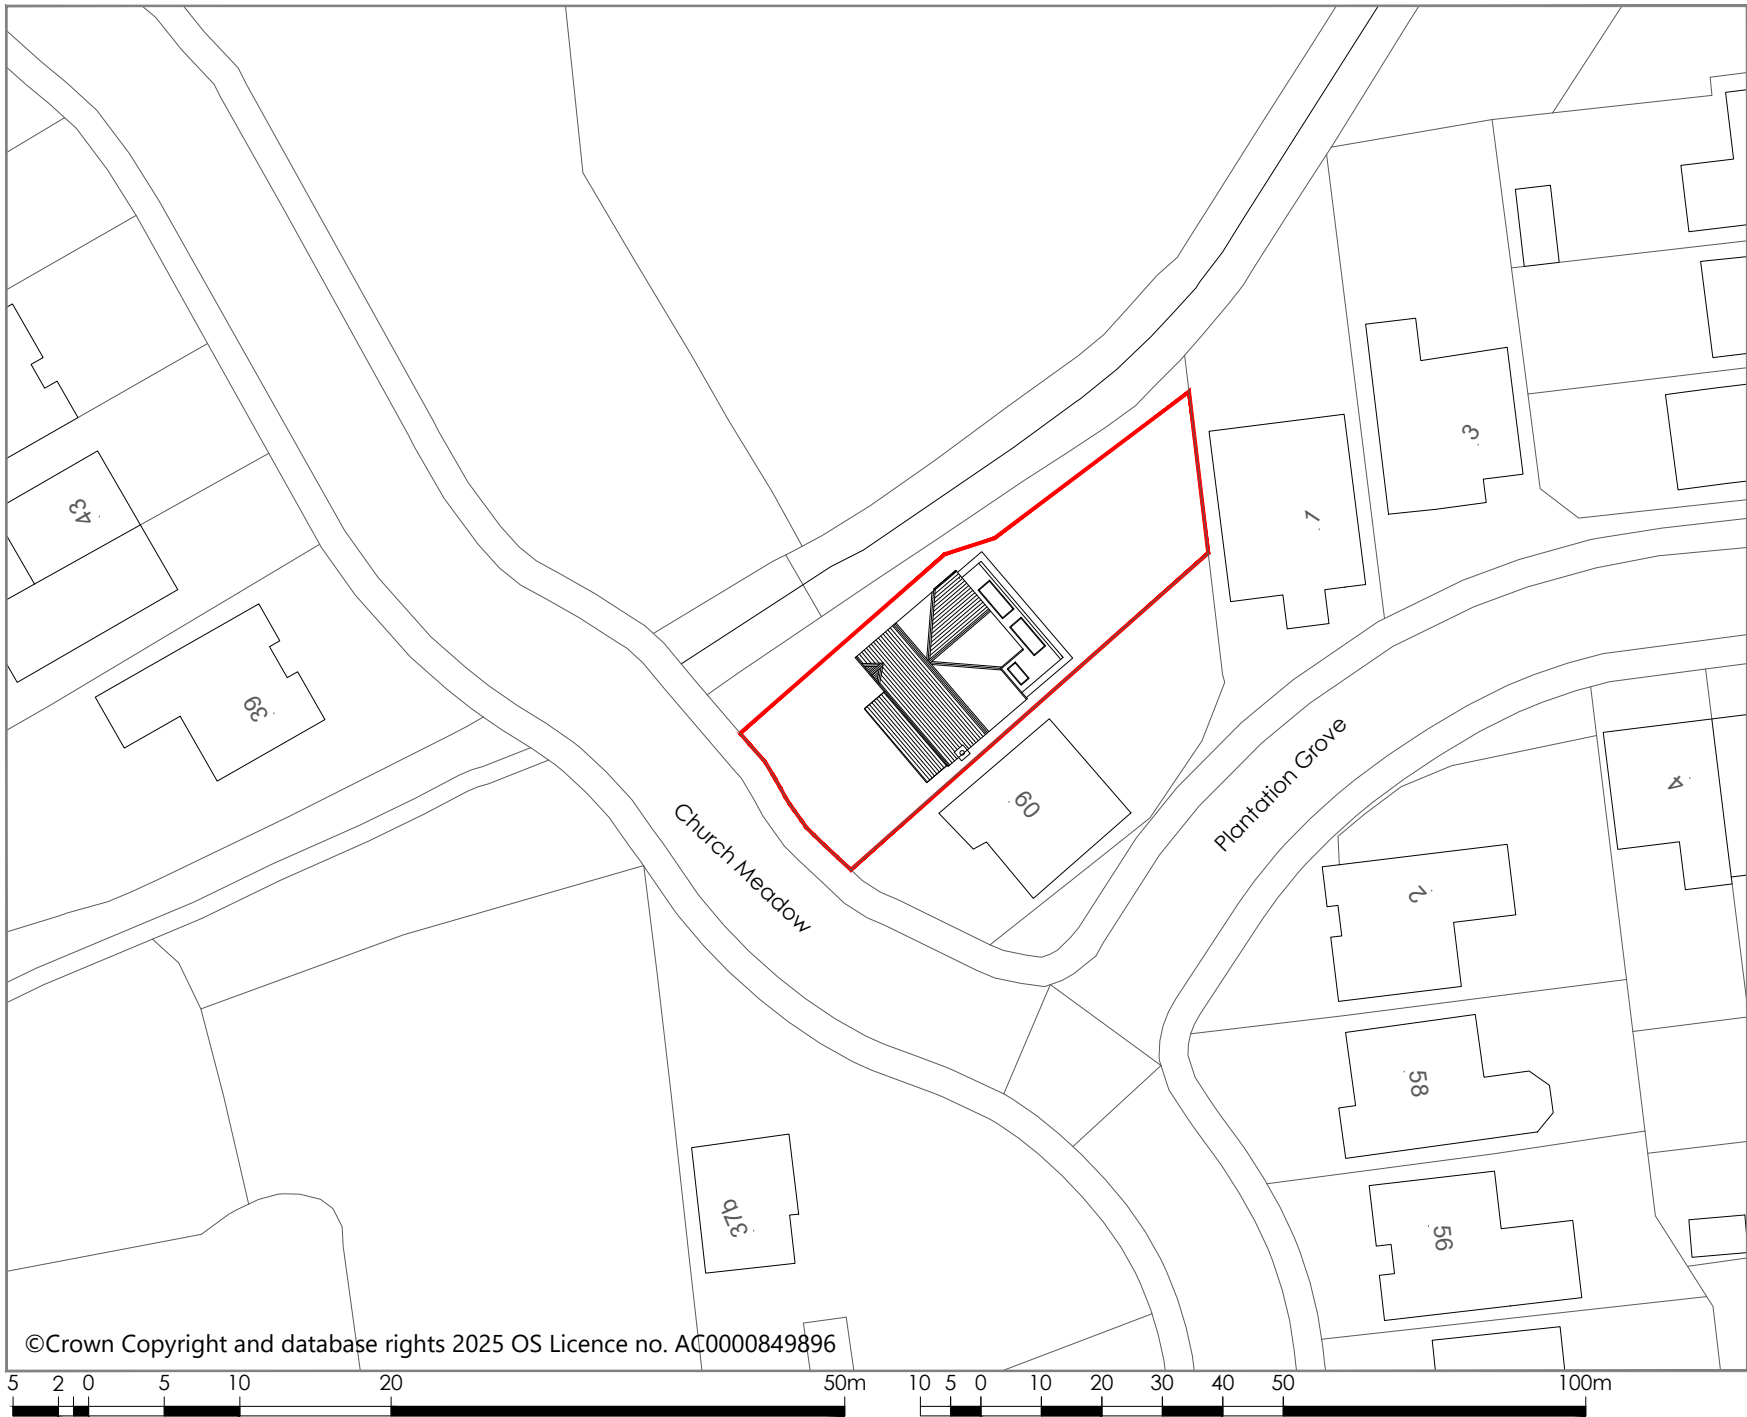


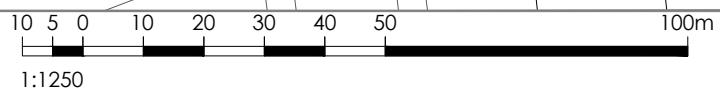

©Crown Copyright and database rights 2025 OS Licence no. AC0000849896

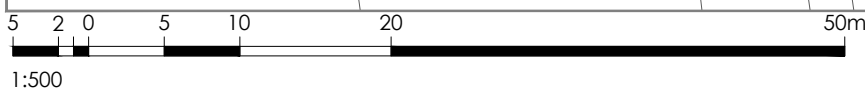

Indicative
True
North

Planning drawings

Legend
— Site Boundary

Rev ref	Description	Date
Project	Ground floor rear extension	
Site Address	62 Church Mdw, Unsworth, Bury BL9 8JF	
Client	Mr Mark Ahearne	
Drawing status	Planning	
Drawing title	Proposed block plan	
Date	June 2025	
Scale	1:500 @ A4	
Dwg No.	2025-1935-P-106	Rev -