



1. Front - Proposed
1 : 50

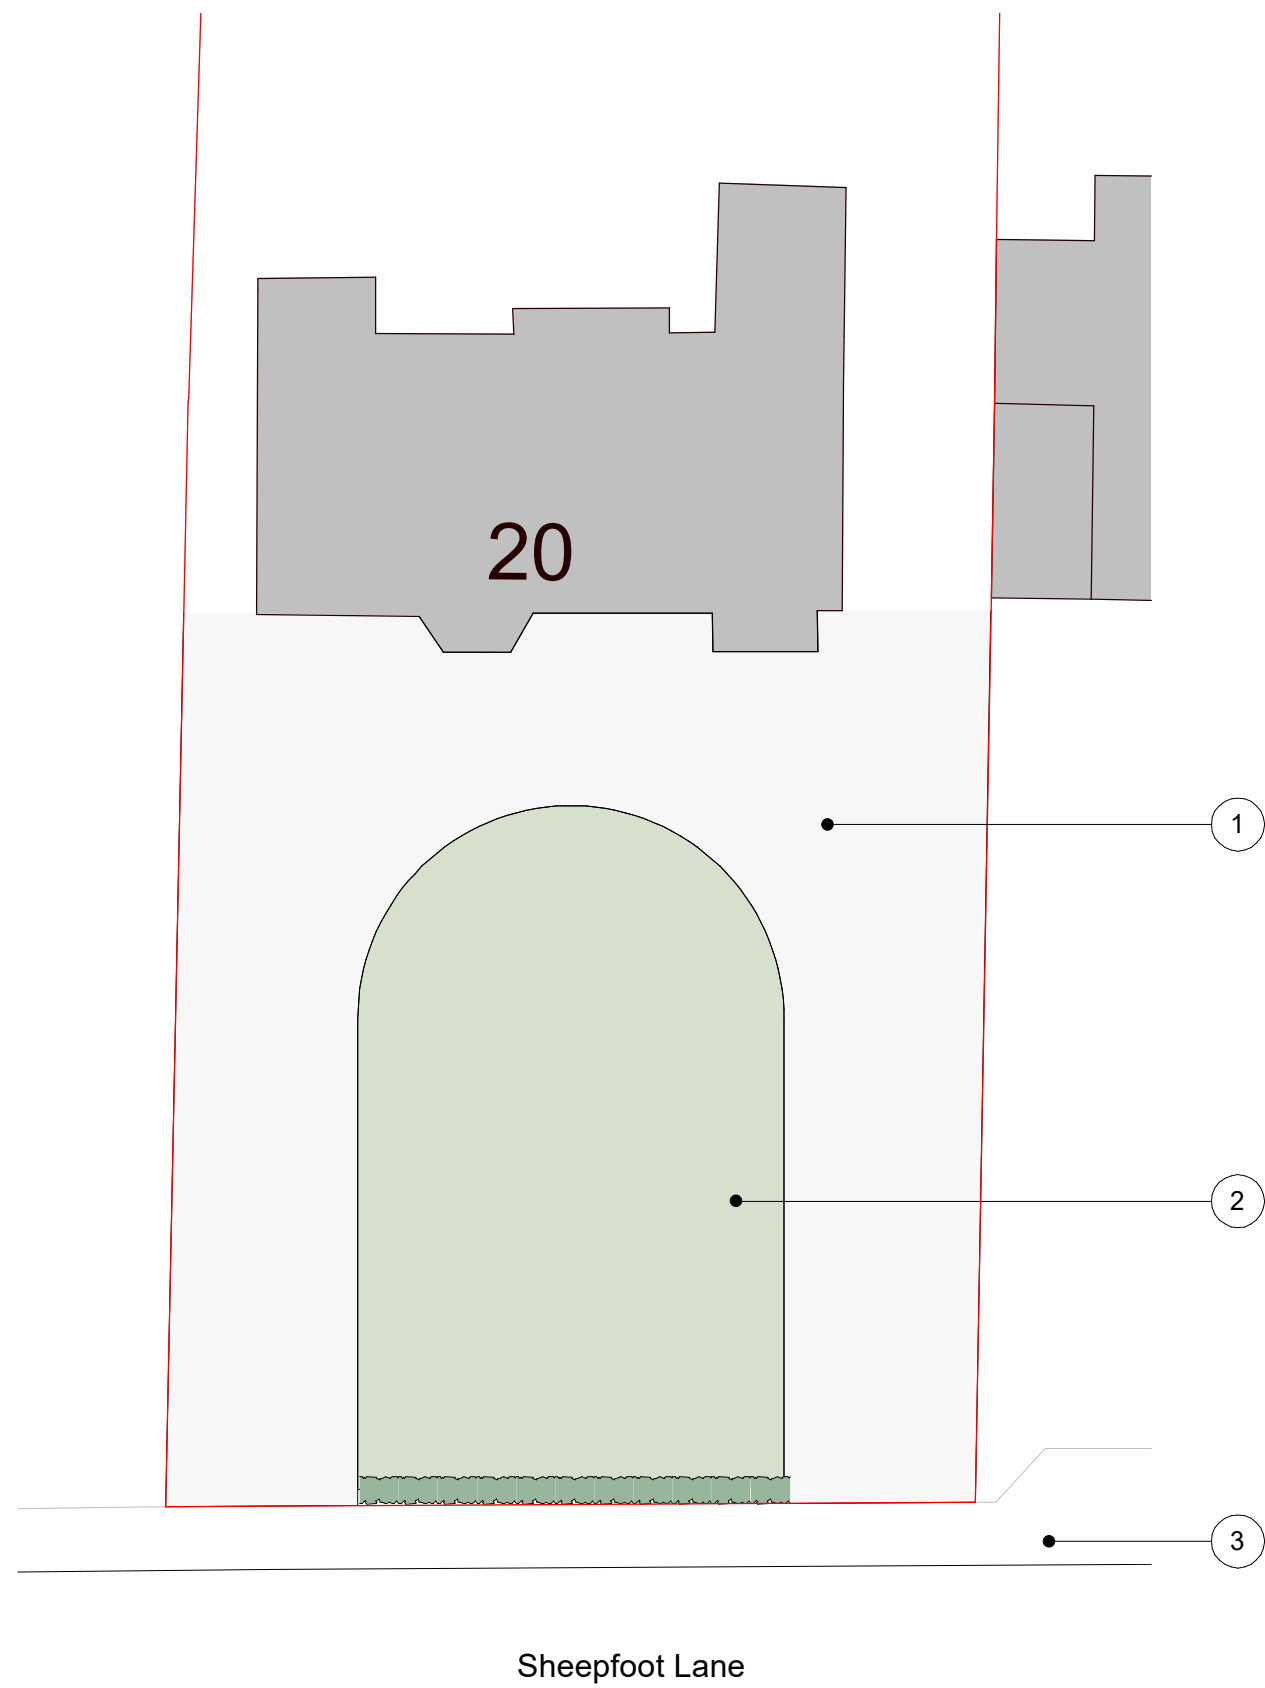

2. Level 0 - Existing Boundary Treatment
1 : 200

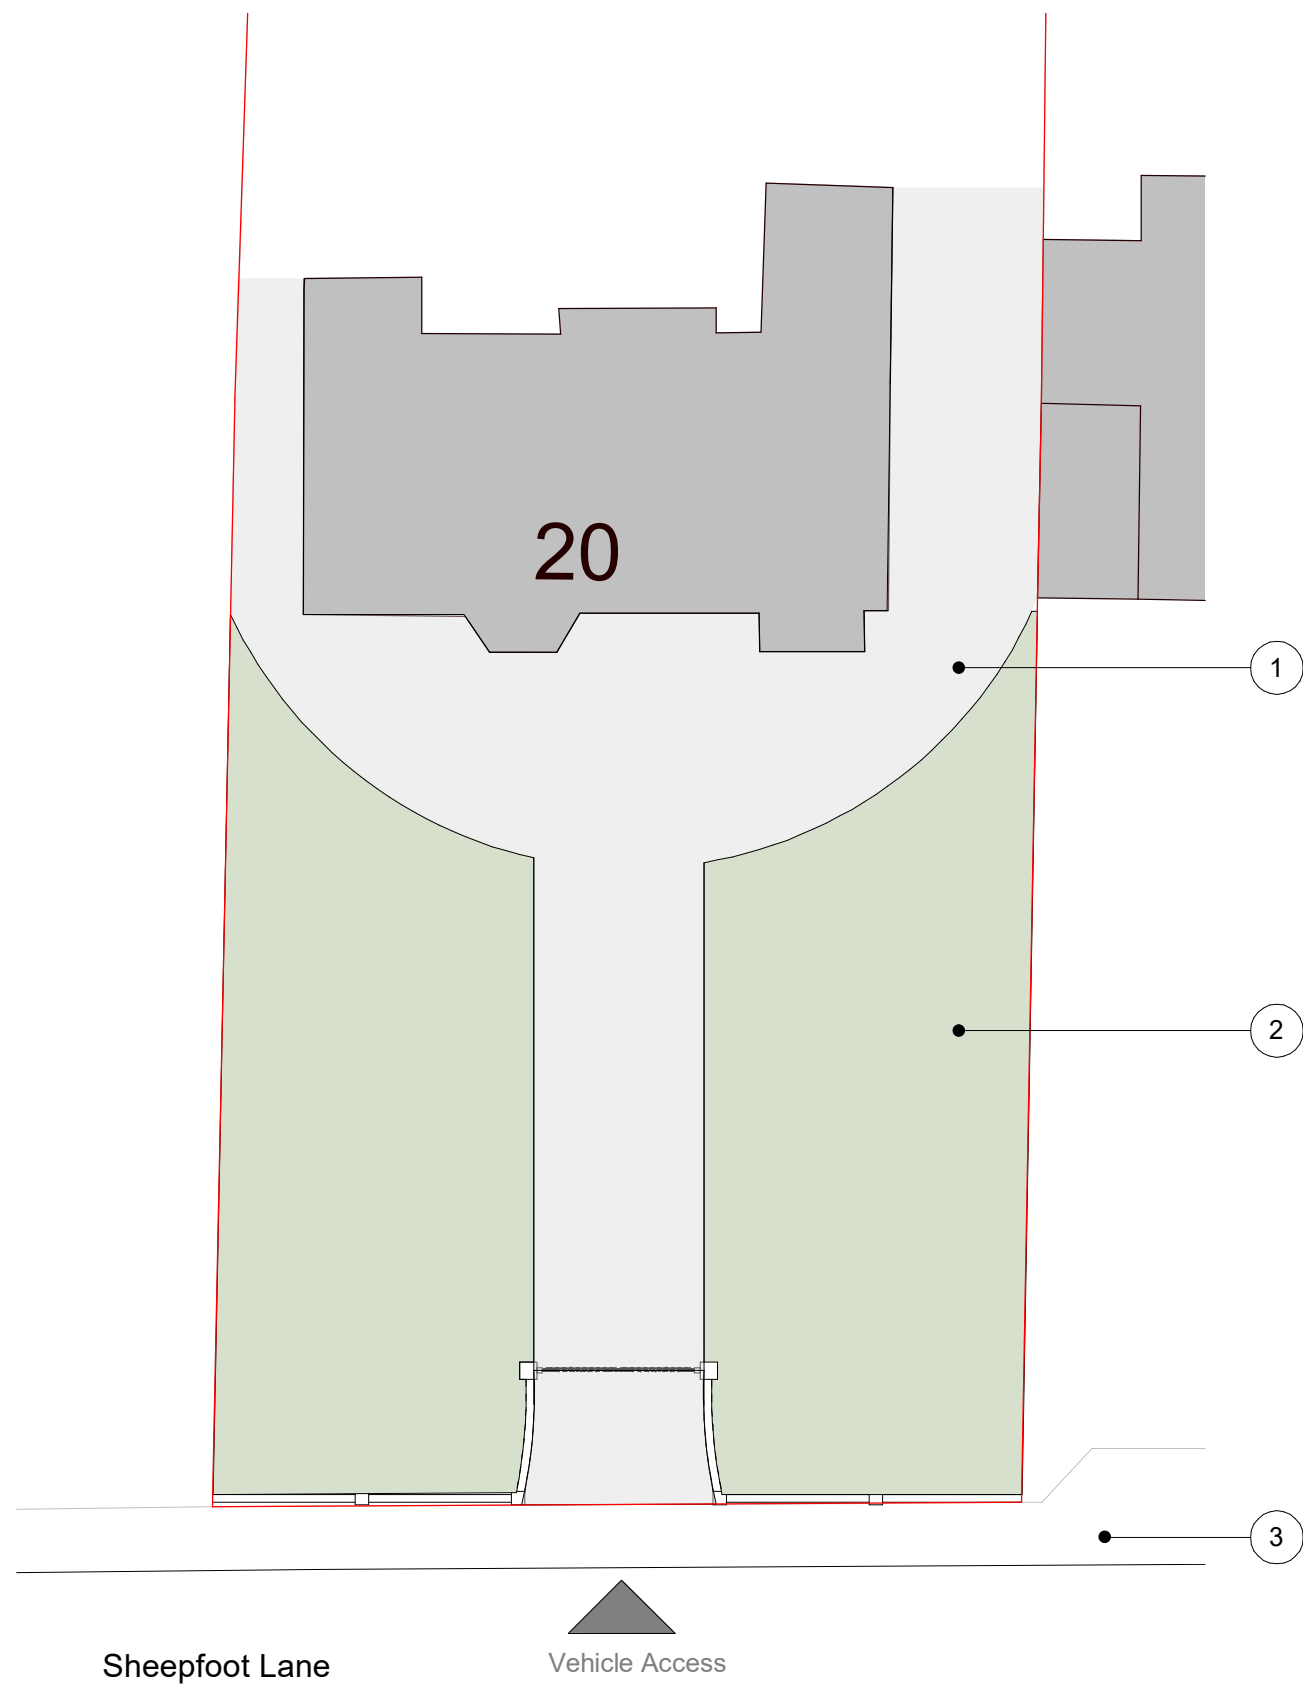




3. Level 0 - Proposed Boundary Treatment
1 : 200

Note Block - Landscaping

- 1 Hard Landscaping - Paving
- 2 Soft Landscaping - Grass
- 3 Existing Pavement



Existing View

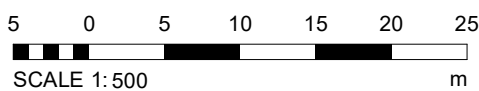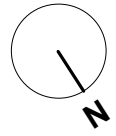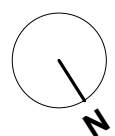

1 Update Drawn		JS 23/08/22	
REV	DESCRIPTION	DATE	BY
1	As indicated	15 July 2022	JS
PROJECT		DRAWN BY	
20 Sheepfoot Lane		JS	
CLIENT		STATUS	
Marco Cabrelli			
TITLE		PROJECT NO.	REV.
Boundary Treatment		DA22072.	004. 1
NOTES		THIS DRAWING MUST NOT BE REPRODUCED WITHOUT WRITTEN CONSENT OF DEBTAL ARCHITECTURE. ALL DIMENSIONS AND MATERIALS SHALL BE CHECKED AND CONFIRMED ON SITE AND CORRECTED TO BE IN ACCORDANCE WITH THE DRAWING. IT IS THE RESPONSIBILITY OF THE CLIENT TO ENSURE THAT THE DRAWING IS IN ACCORDANCE WITH CURRENT STATUTORY LEGISLATION, RELEVANT CODES OF PRACTICE AND PREVIOUS AGREEMENTS. ALL DIMENSIONS ON THIS DRAWING ARE IN MILLIMETRES UNLESS OTHERWISE STATED.	
DA DEBTAL ARCHITECTURE www.debtal.co.uk			