


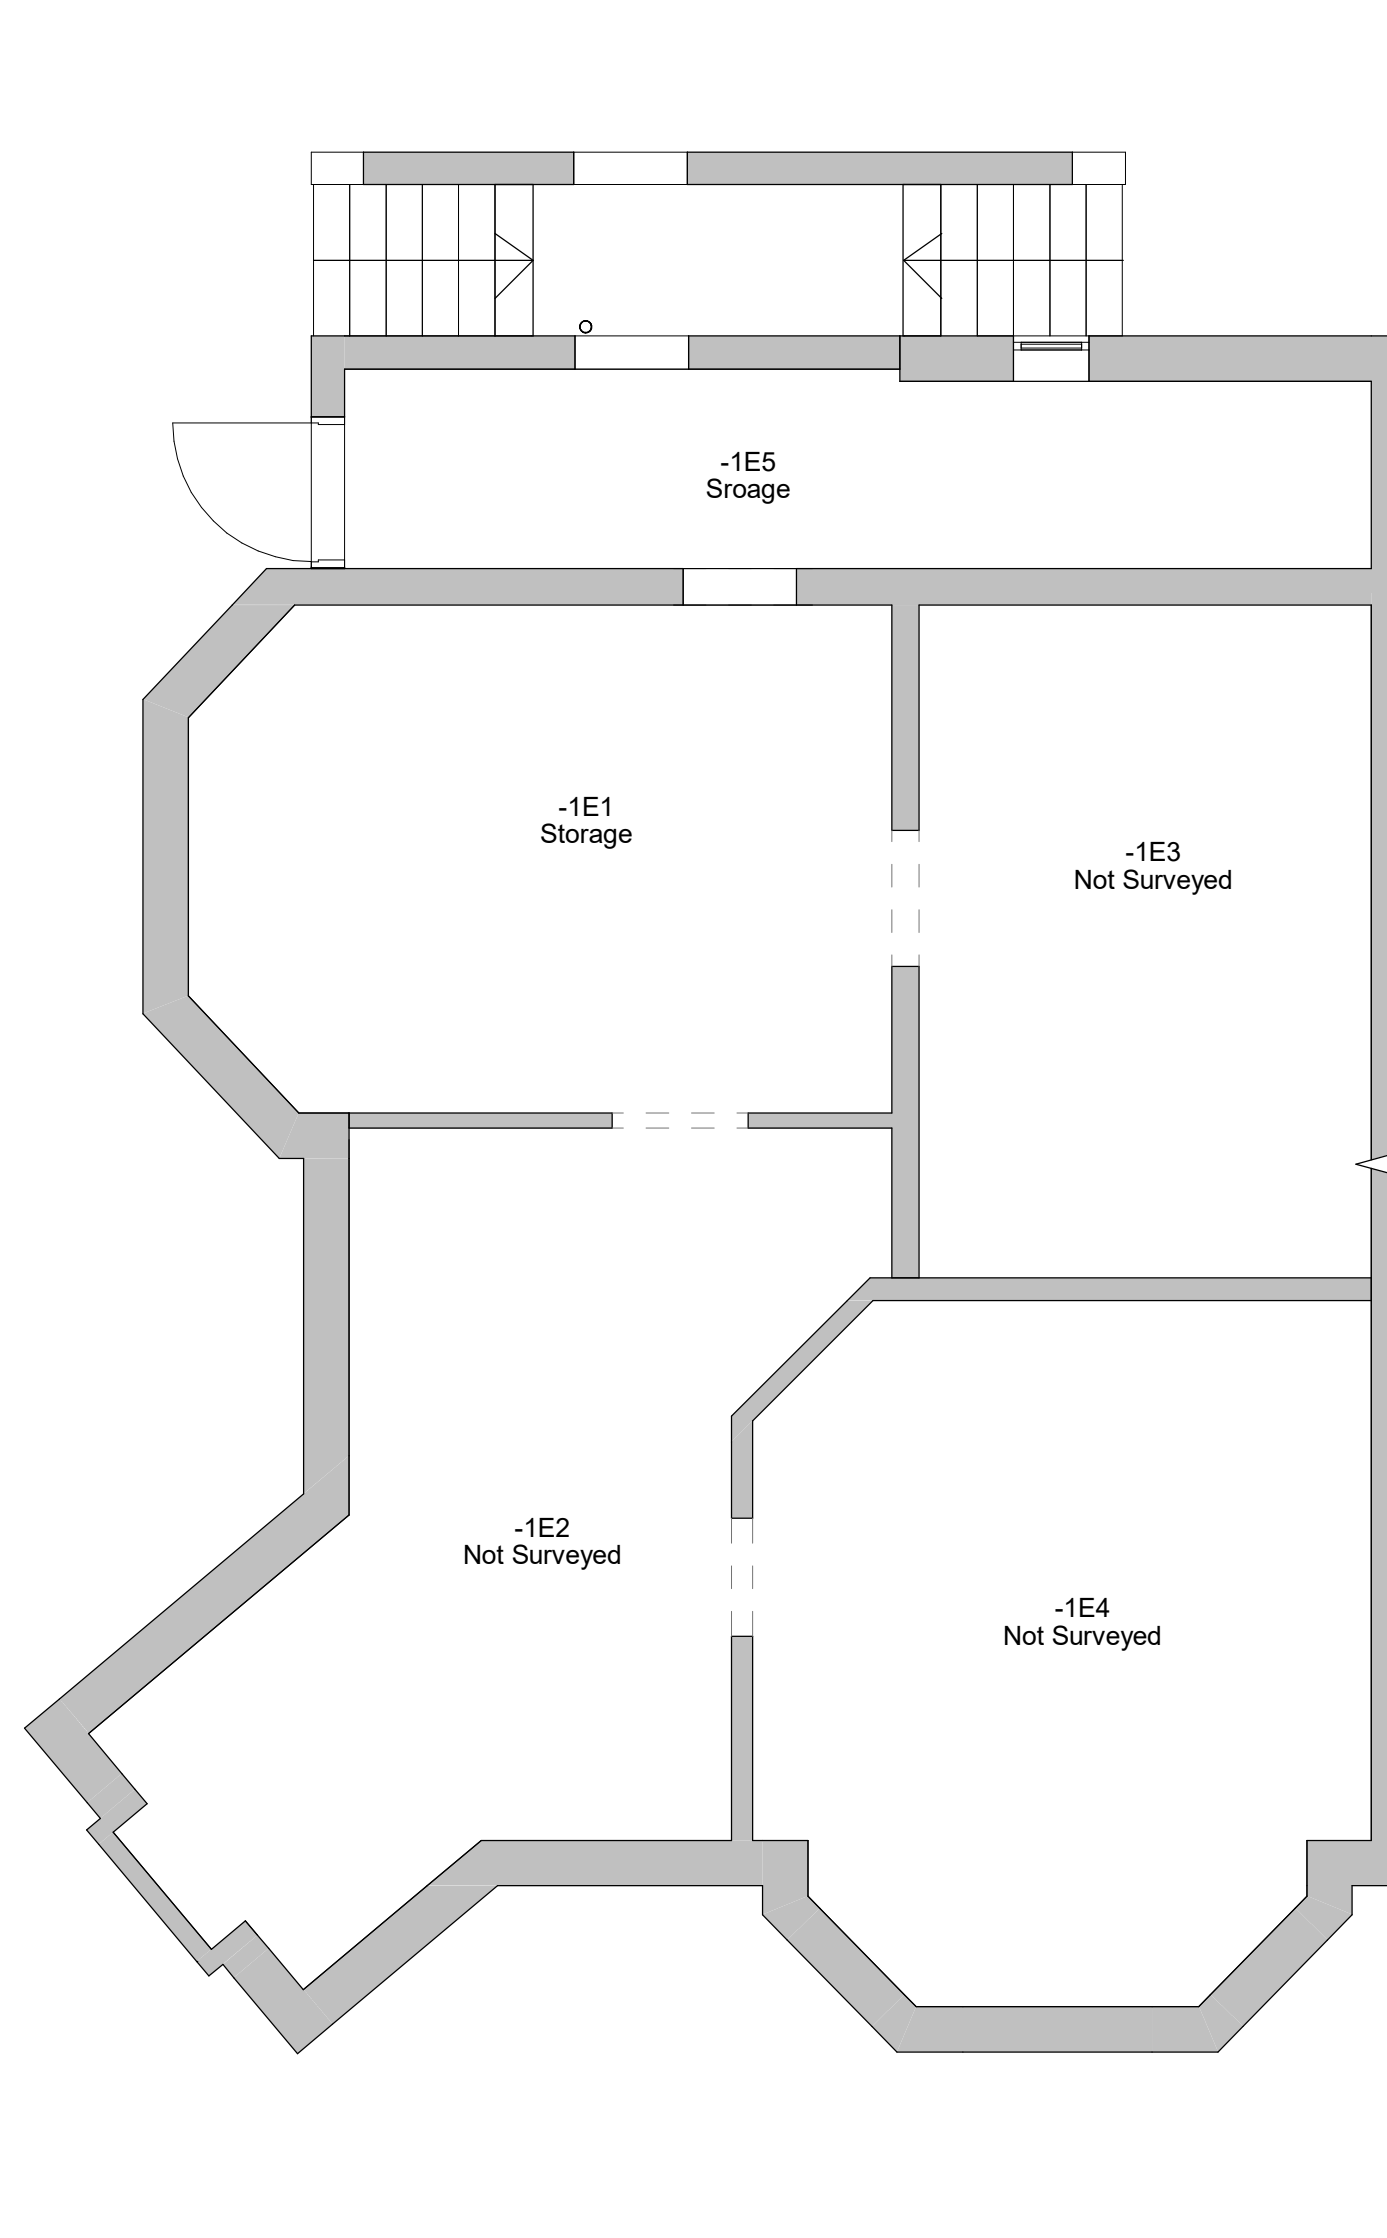


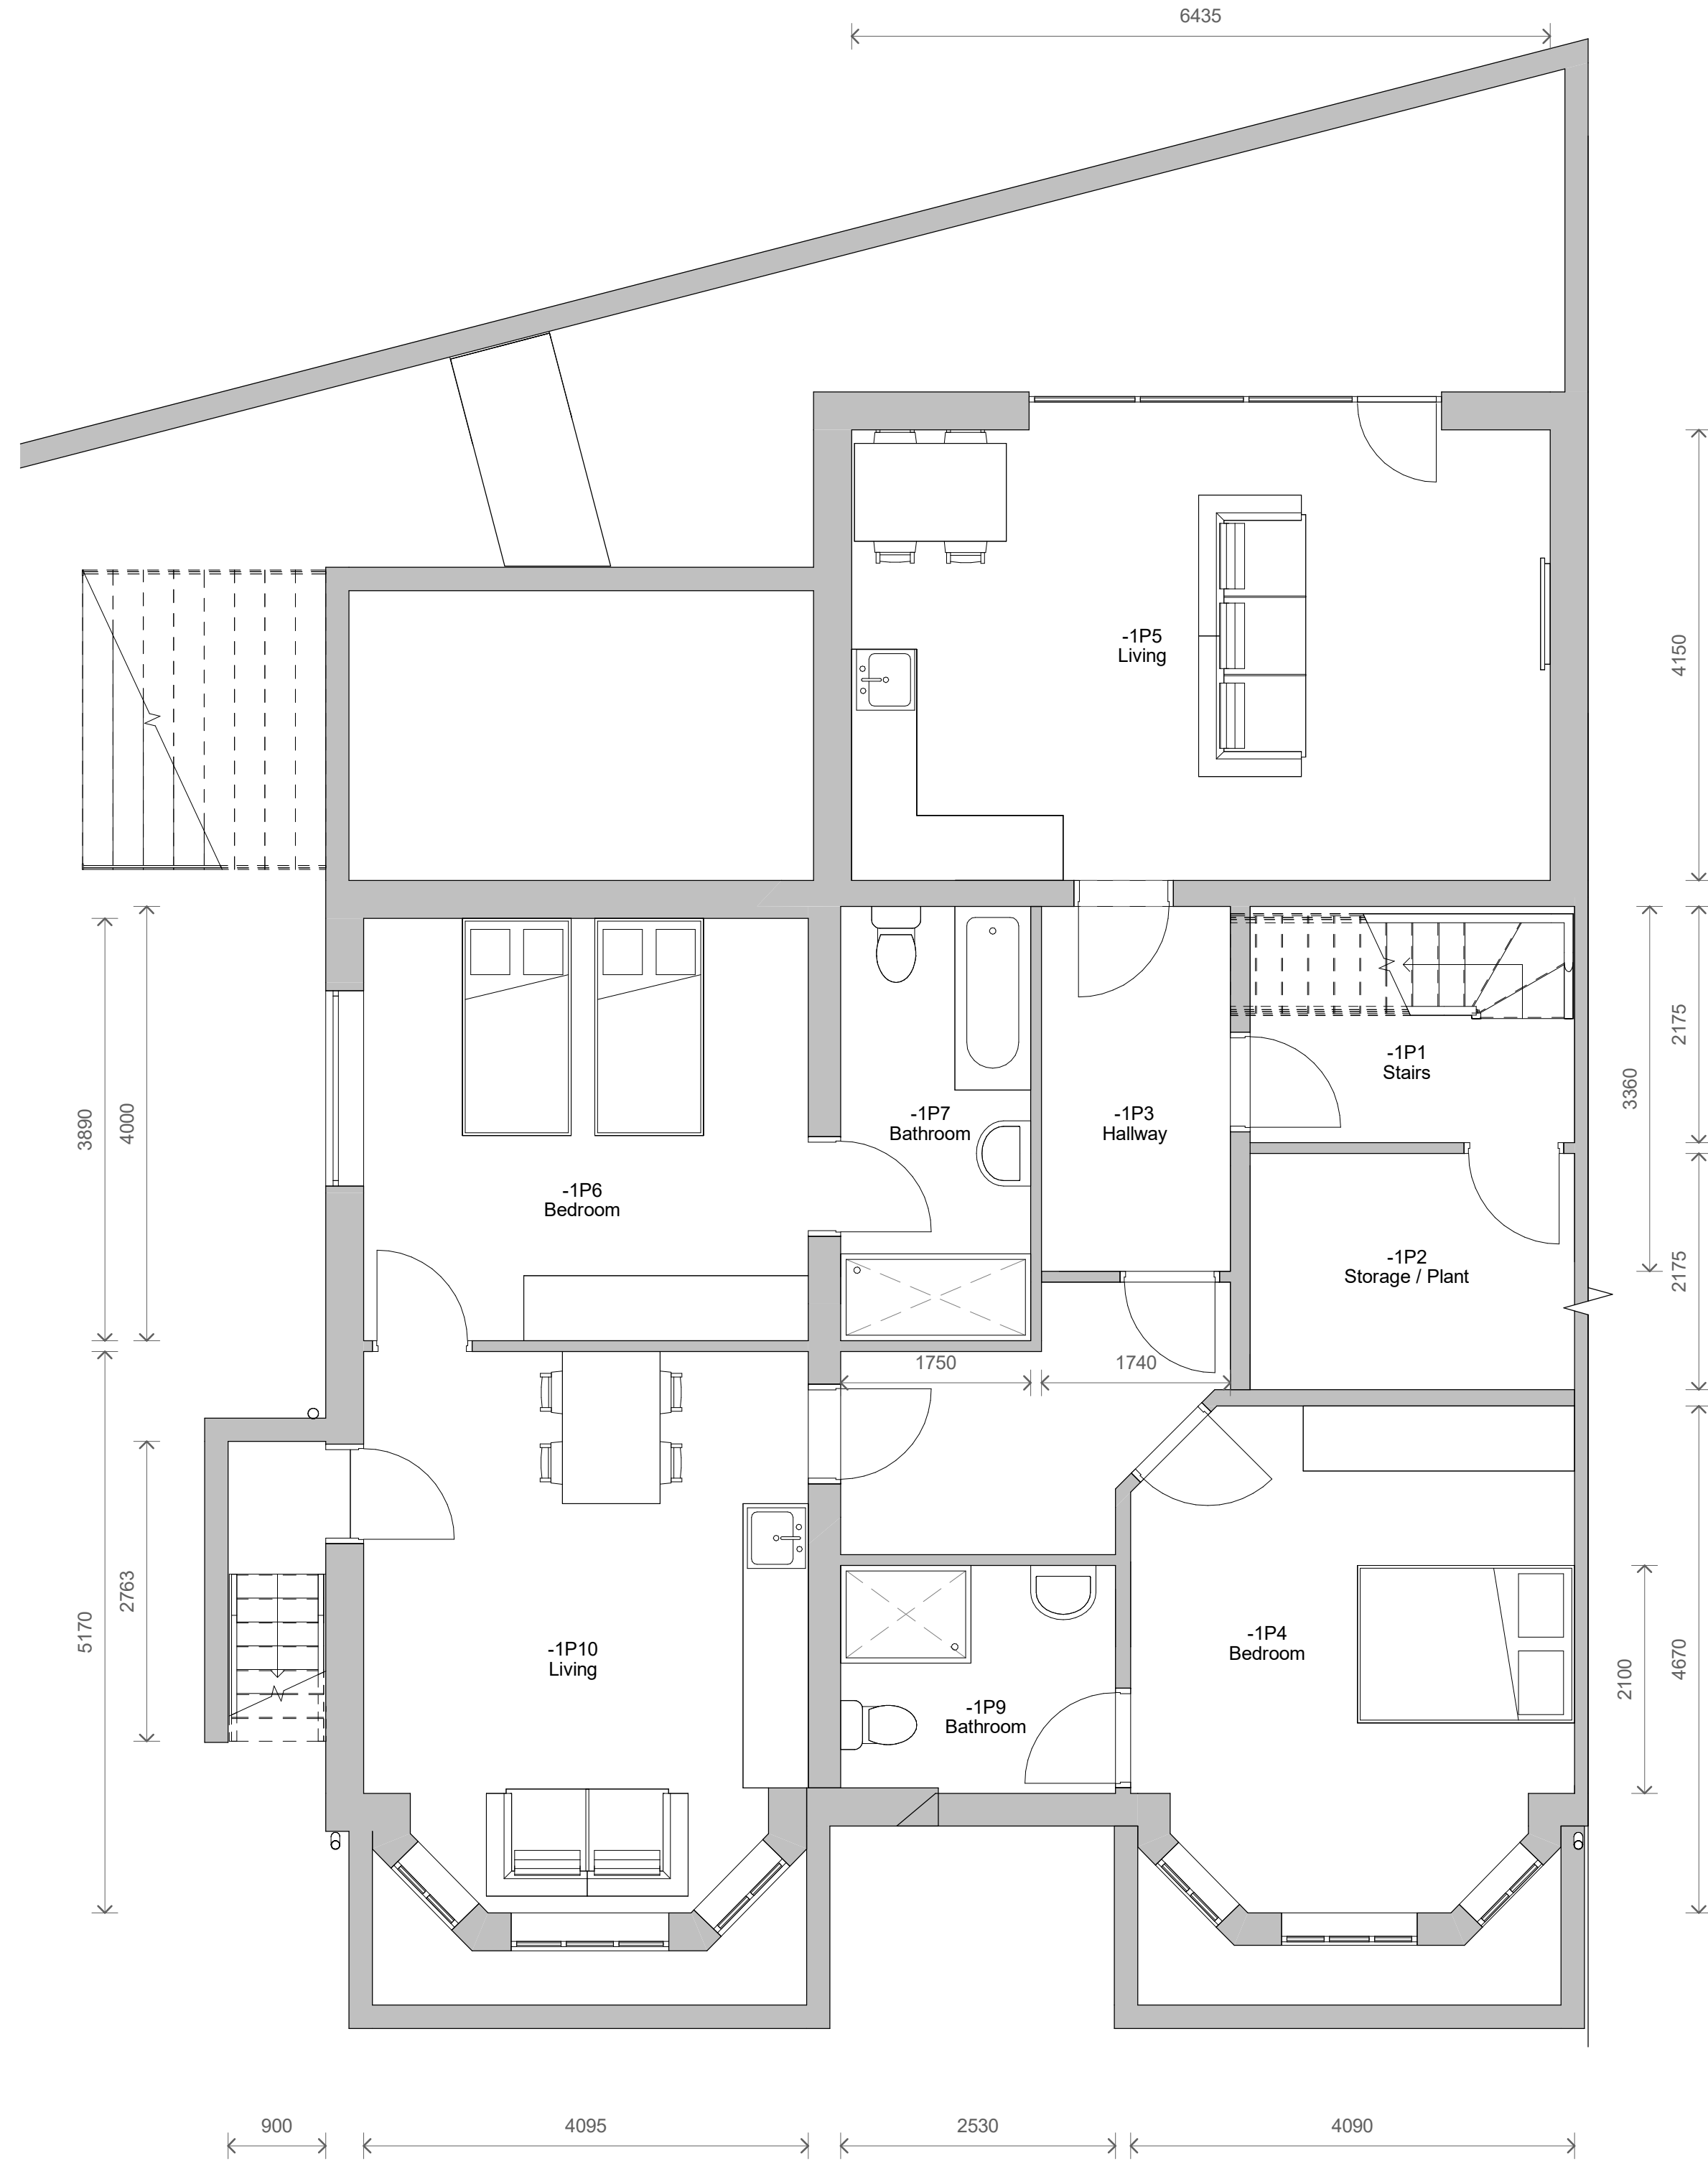

2 Level -1 - Existing
1 : 50

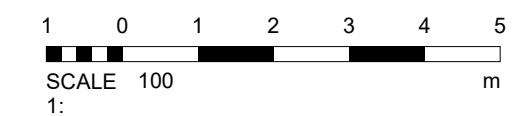

1 LEVEL -1 NEW
1 : 50

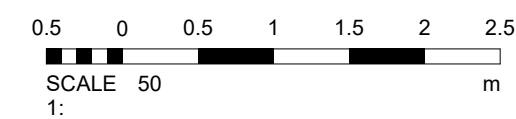

6	Planning Revised	07/06/2023
5	Planning	15/03/2023
4	Level -1 Decking/Stairs	01/03/2023
3	Revised Plans	24/02/2023
2	Added LEVEL -1	22/02/2023
1	Level -1 Stairs	16/02/2023
No.	Description	Date

PROJECT 16 Queens Drive		
TITLE Existing and Proposed Plans LEVEL -1		
CLIENT Saul		
STATUS DESIGN		
DRAWN BY CB	DATE 16/02/2023	SCALE (@ A1) 1 : 50
PROJECT NUMBER GSS22133	DRAWING NUMBER 005	REV 6
GOLD SKETCH S T U D I O S www.goldsketch.co.uk info@goldsketch.co.uk 0161 792 9595		
NOTES © COPYRIGHT ALL RIGHTS RESERVED. THIS DRAWING MUST NOT BE REPRODUCED WITHOUT PRIOR WRITTEN CONSENT. DRAWING TO BE USED FOR THE STATUS INDICATED ONLY. NO CONFIRMED ON SITE. ANY DISCREPANCIES TO BE REPORTED TO THE ALL DIMENSIONS ARE TO THE CENTERLINE OF THE WORK. ALL WORK AND MATERIALS TO BE IN ACCORDANCE WITH CURRENT BUILDING REGULATIONS, RELEVANT CODES OF PRACTICE AND BRITISH STANDARDS. ALL DIMENSIONS ON THIS DRAWING ARE IN MILLIMETERS UNLESS OTHERWISE STATED.		