

Notes

THIS DRAWING IS TO BE READ IN CONJUNCTION WITH ALL RELEVANT HOME DESIGN & BUILD, ARCHITECTS, SERVICE ENGINEERS AND SUBCONTRACTOR DRAWINGS.

REVIEW ALL DRAWINGS AND REPORT ANY DISCREPANCIES TO HOME DESIGN & BUILD PRIOR TO COMMENCEMENT.

DO NOT SCALE FROM THIS DRAWING. ALL DIMENSIONS AND LEVELS INCLUDING ANY ABUTMENT TO EXISTING STRUCTURES TO BE CHECKED ON SITE PRIOR TO COMMENCEMENT.


WORK FROM FIGURED DIMENSIONS ONLY. DO NOT SCALE FROM THIS DRAWING.

ALL DIMENSIONS IN MILLIMETRES AND LEVELS IN METRES, TO BE CHECKED ON SITE


NO DEVIATION FROM DETAILS SHOWN ON THIS DRAWING IS ALLOWED WITHOUT HOME DESIGN & BUILD PRIOR PERMISSION IN WRITING.

ALL WORK IS TO BE CARRIED OUT IN ACCORDANCE WITH THE RELEVANT SPECIFICATIONS ISSUED BY HOME DESIGN & BUILD, BRITISH STANDARD CODES OF PRACTICE, STATUTORY REQUIREMENTS AND THE CONTRACT DOCUMENTS.


THE DESIGN AND INFORMATION CONTAINED WITHIN A R E C O P Y R I G H T O F HOME DESIGN & BUILD AND MUST NOT BE USED OR REPRODUCED WITHOUT EXPRESS PERMISSION. HOME DESIGN & BUILD SHALL NOT BE LIABLE IF USED OR REPRODUCED WITHOUT AUTHORISATION.

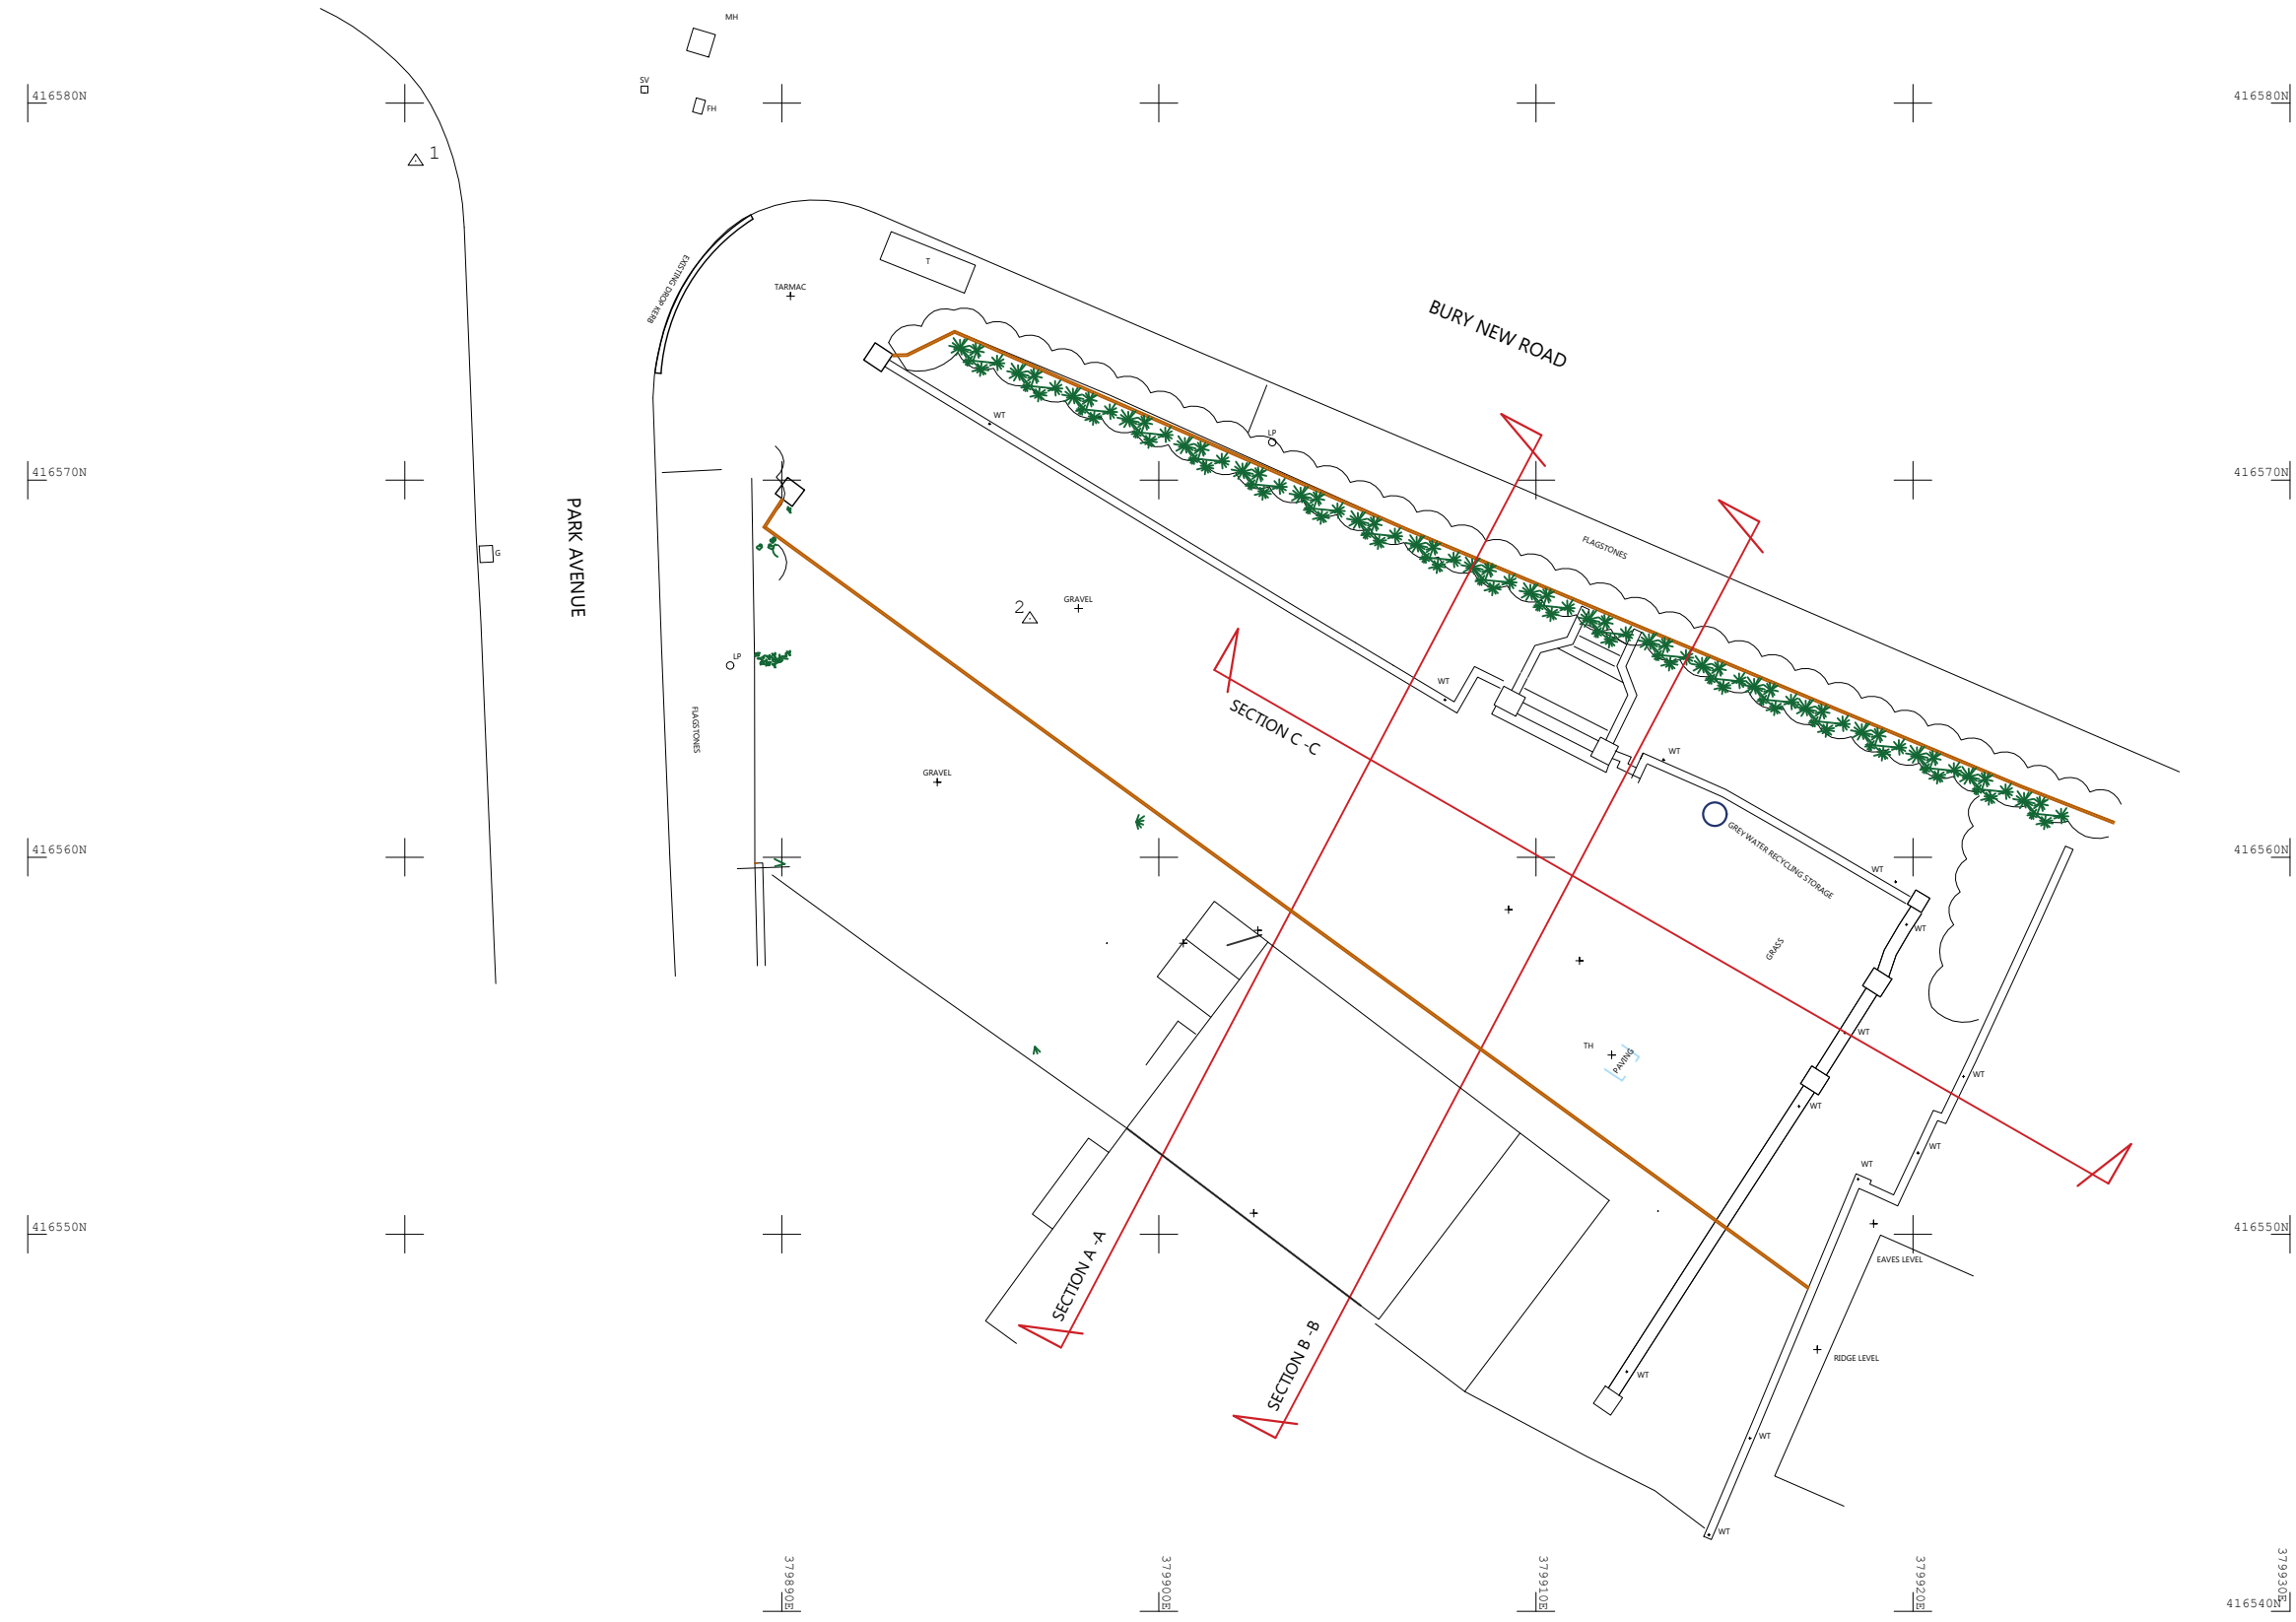

EXISTING SECTION LOCATION

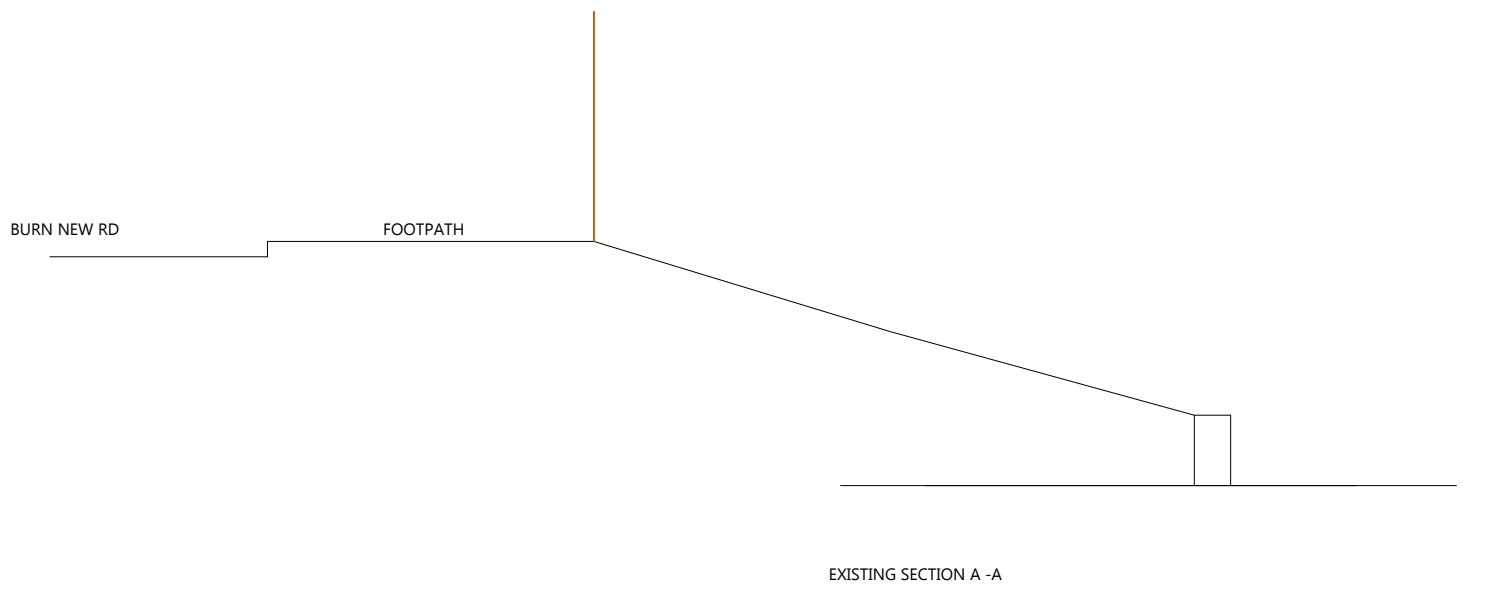


EXISTING SECTION A - A

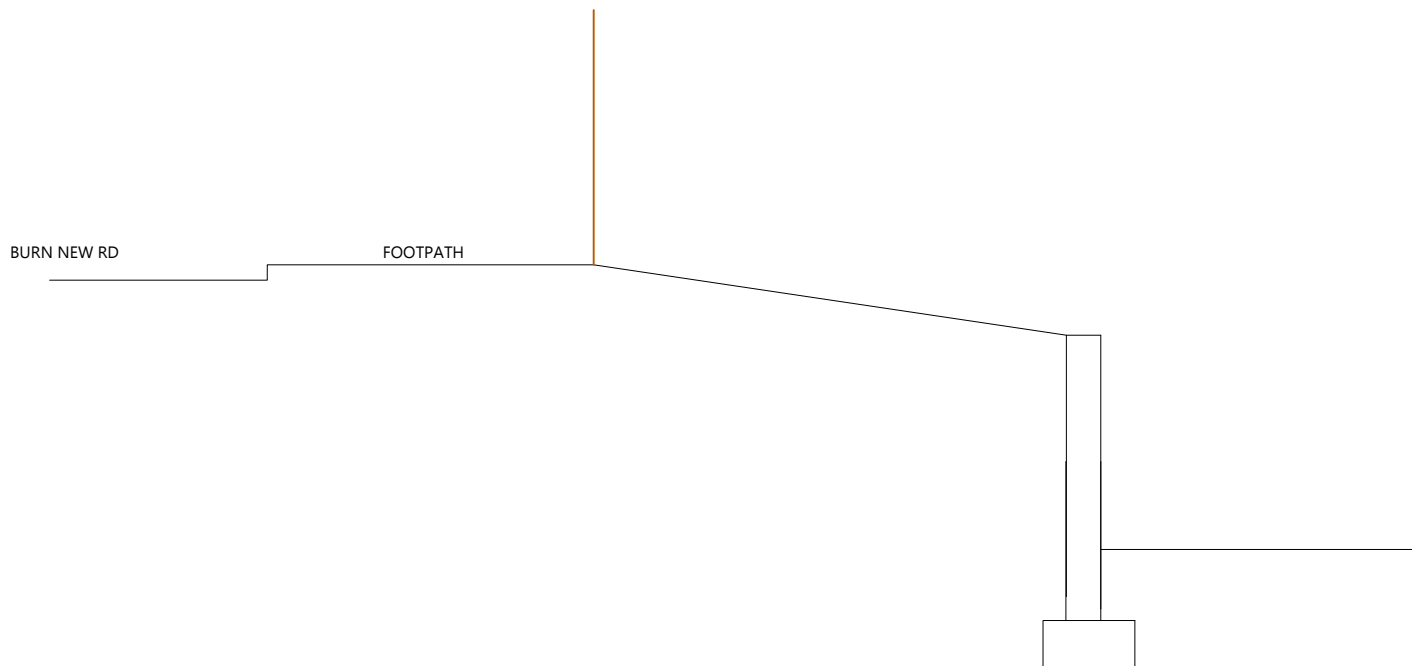


EXISTING SECTION B - B



PROPOSED SECTION LOCATION

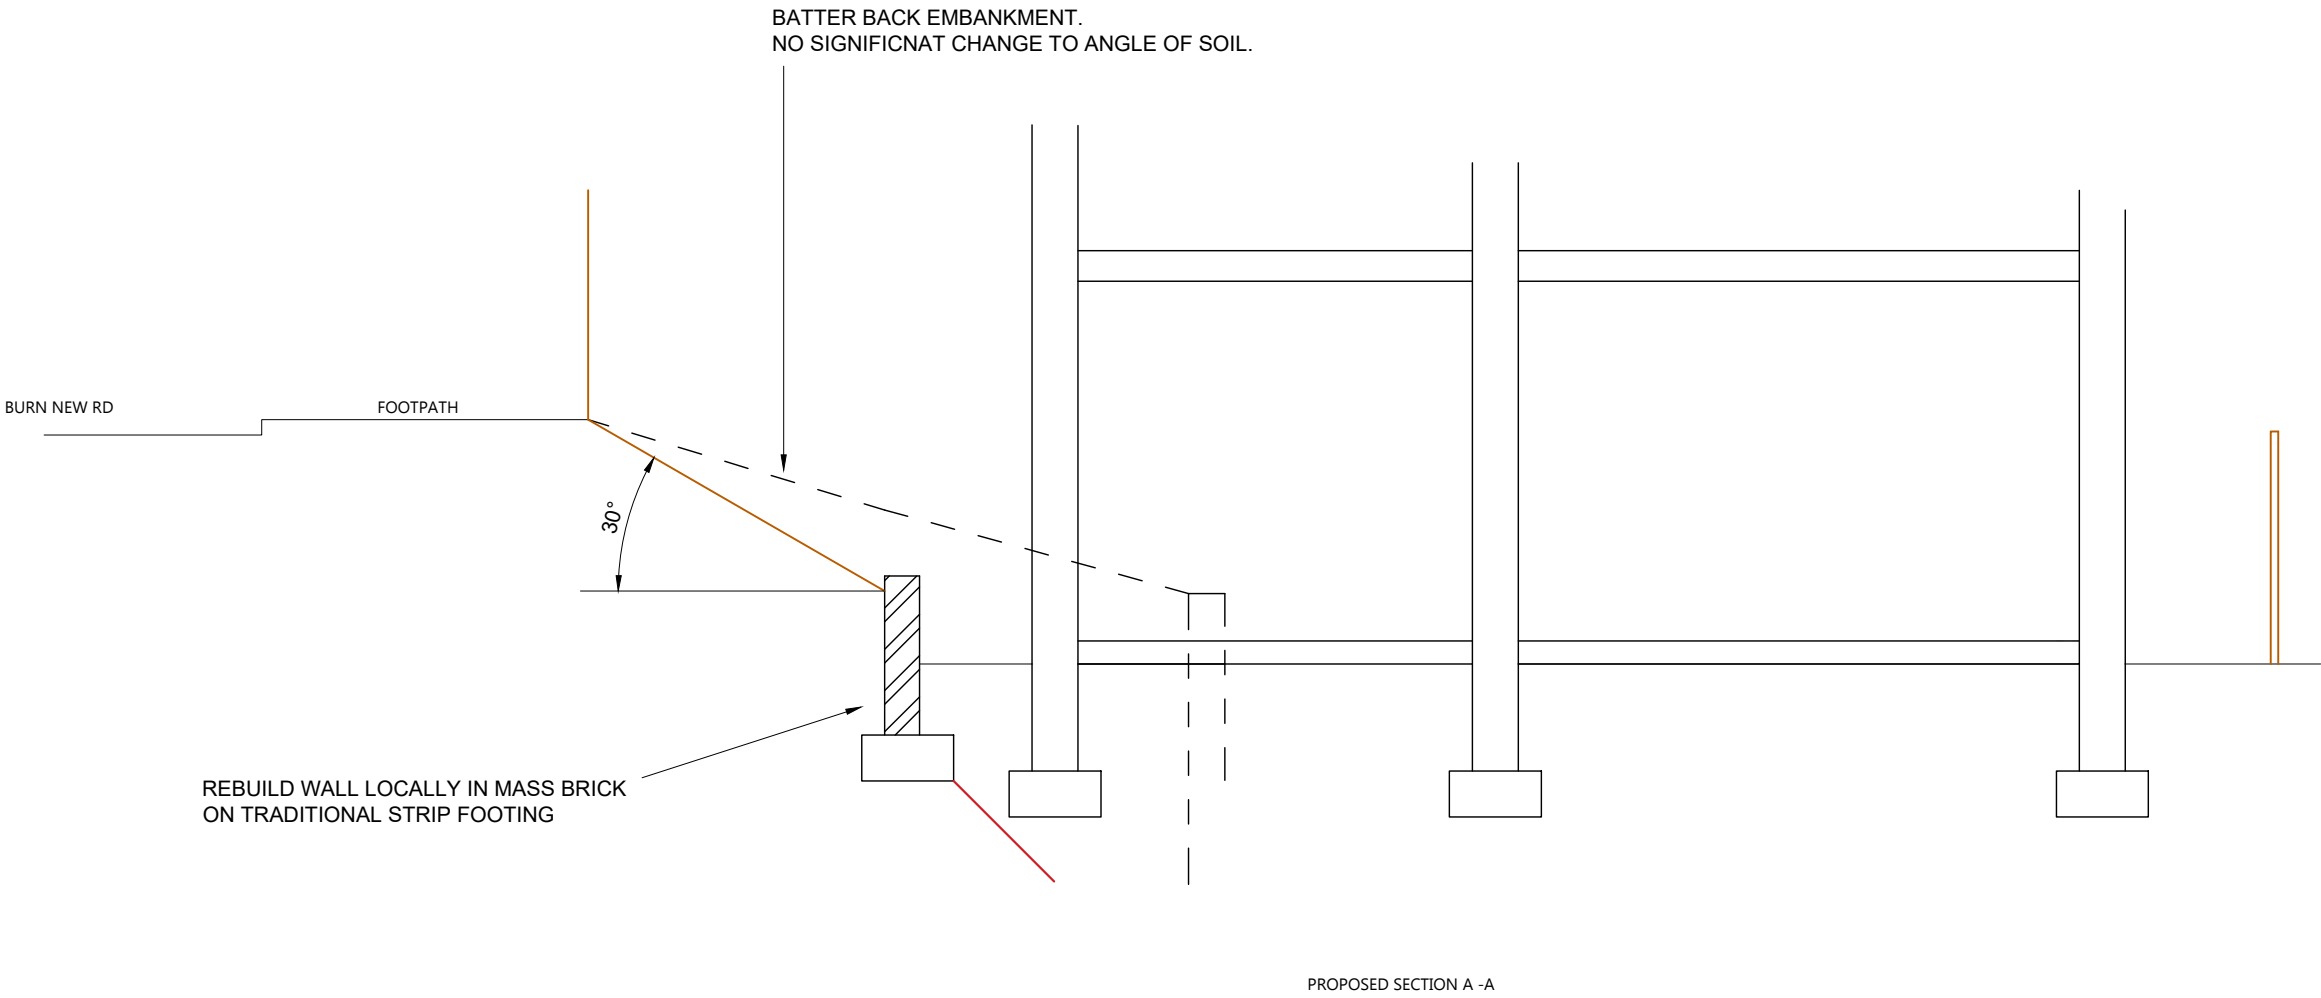

PROPOSED SECTION A - A

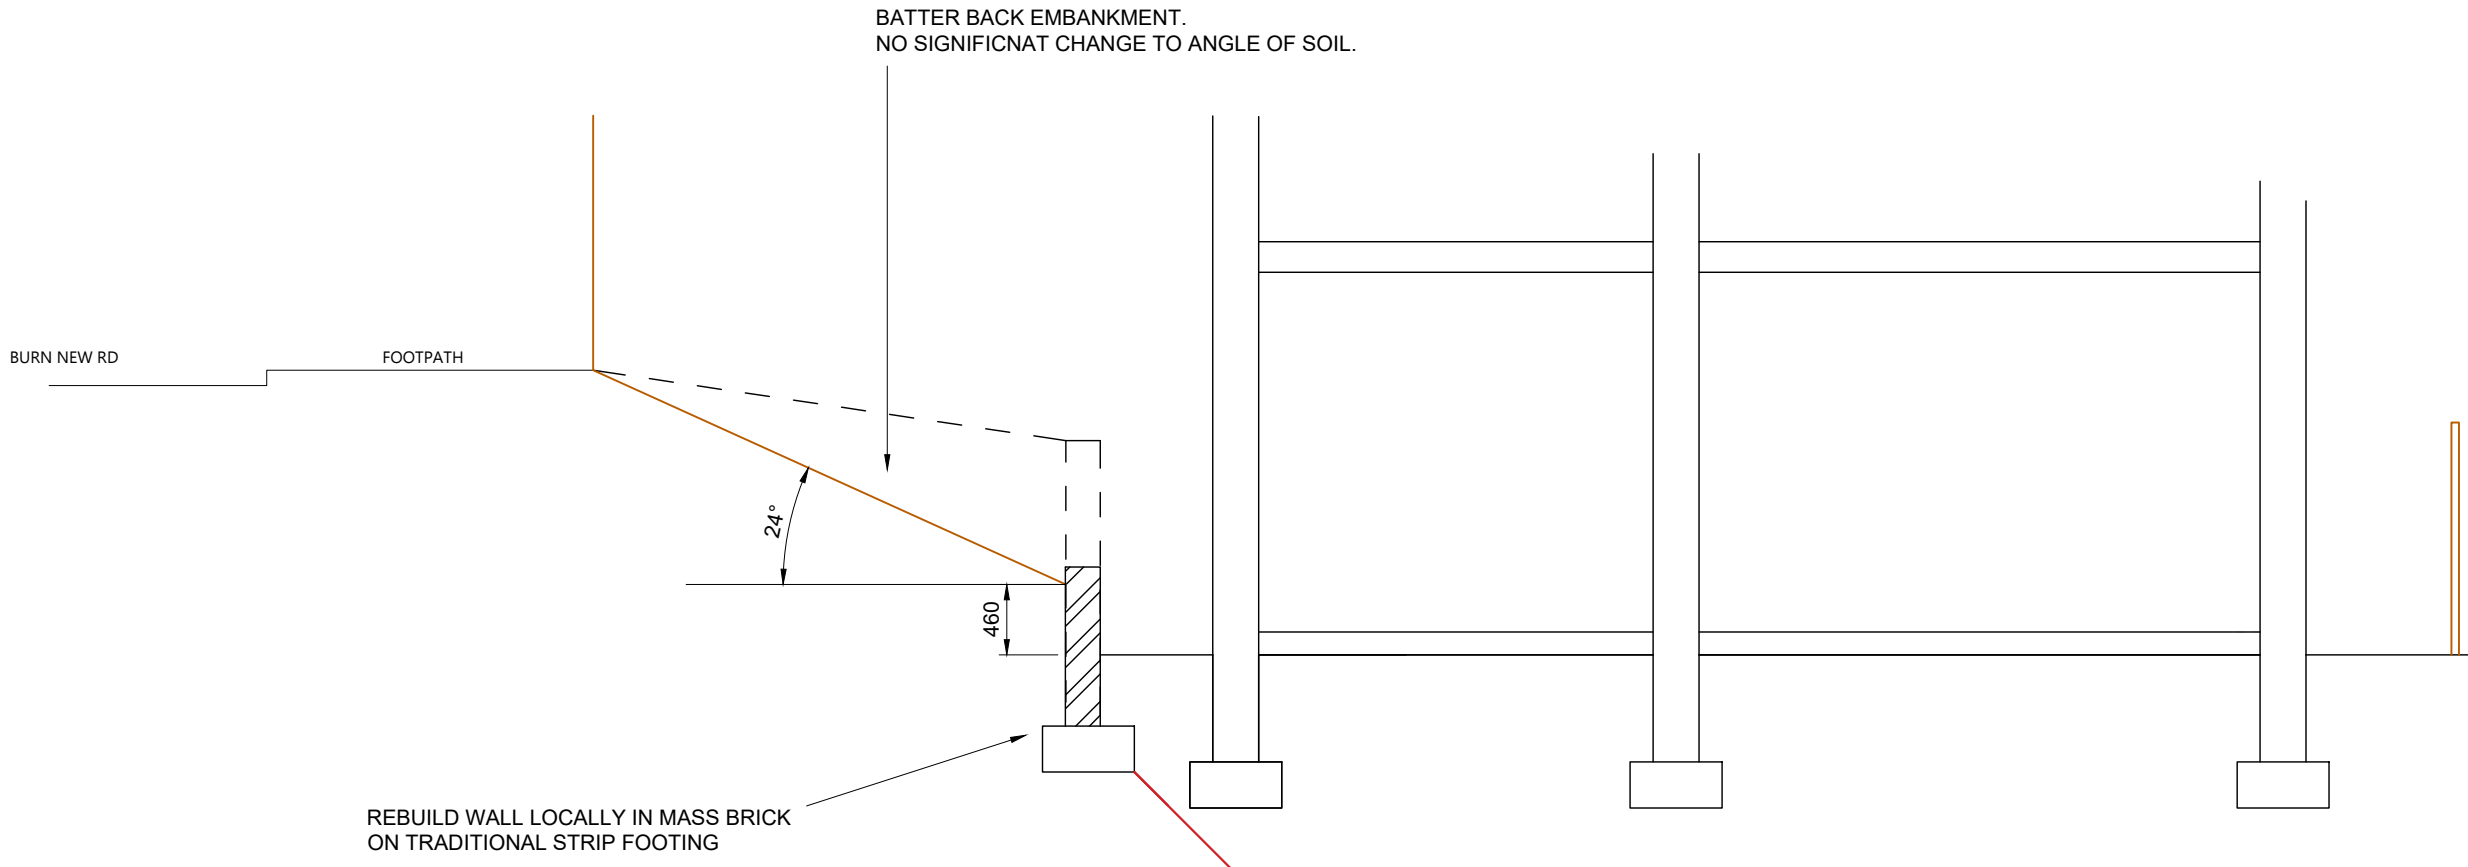

PROPOSED SECTION B - B

A	22.08.22	ISSUED FOR PLANNING
N°	DATE	DESCRIPTION
REVISION		

CLIENT: HDB			
CONTRACT: LAND ADJACENT 1 PARK AVE			
DRAWING TITLE: EXISTING & PROPOSED SITE SECTIONS			
PROJECT N°:	21.004	Dwg N°:	008 Rev: A
PLANNING:		SCALE:	200 & 100
BUILDING REGS:		DATE:	13.09.22
TENDER:		DRAWN:	AG
CONSTRUCTION:		CHECKED:	