


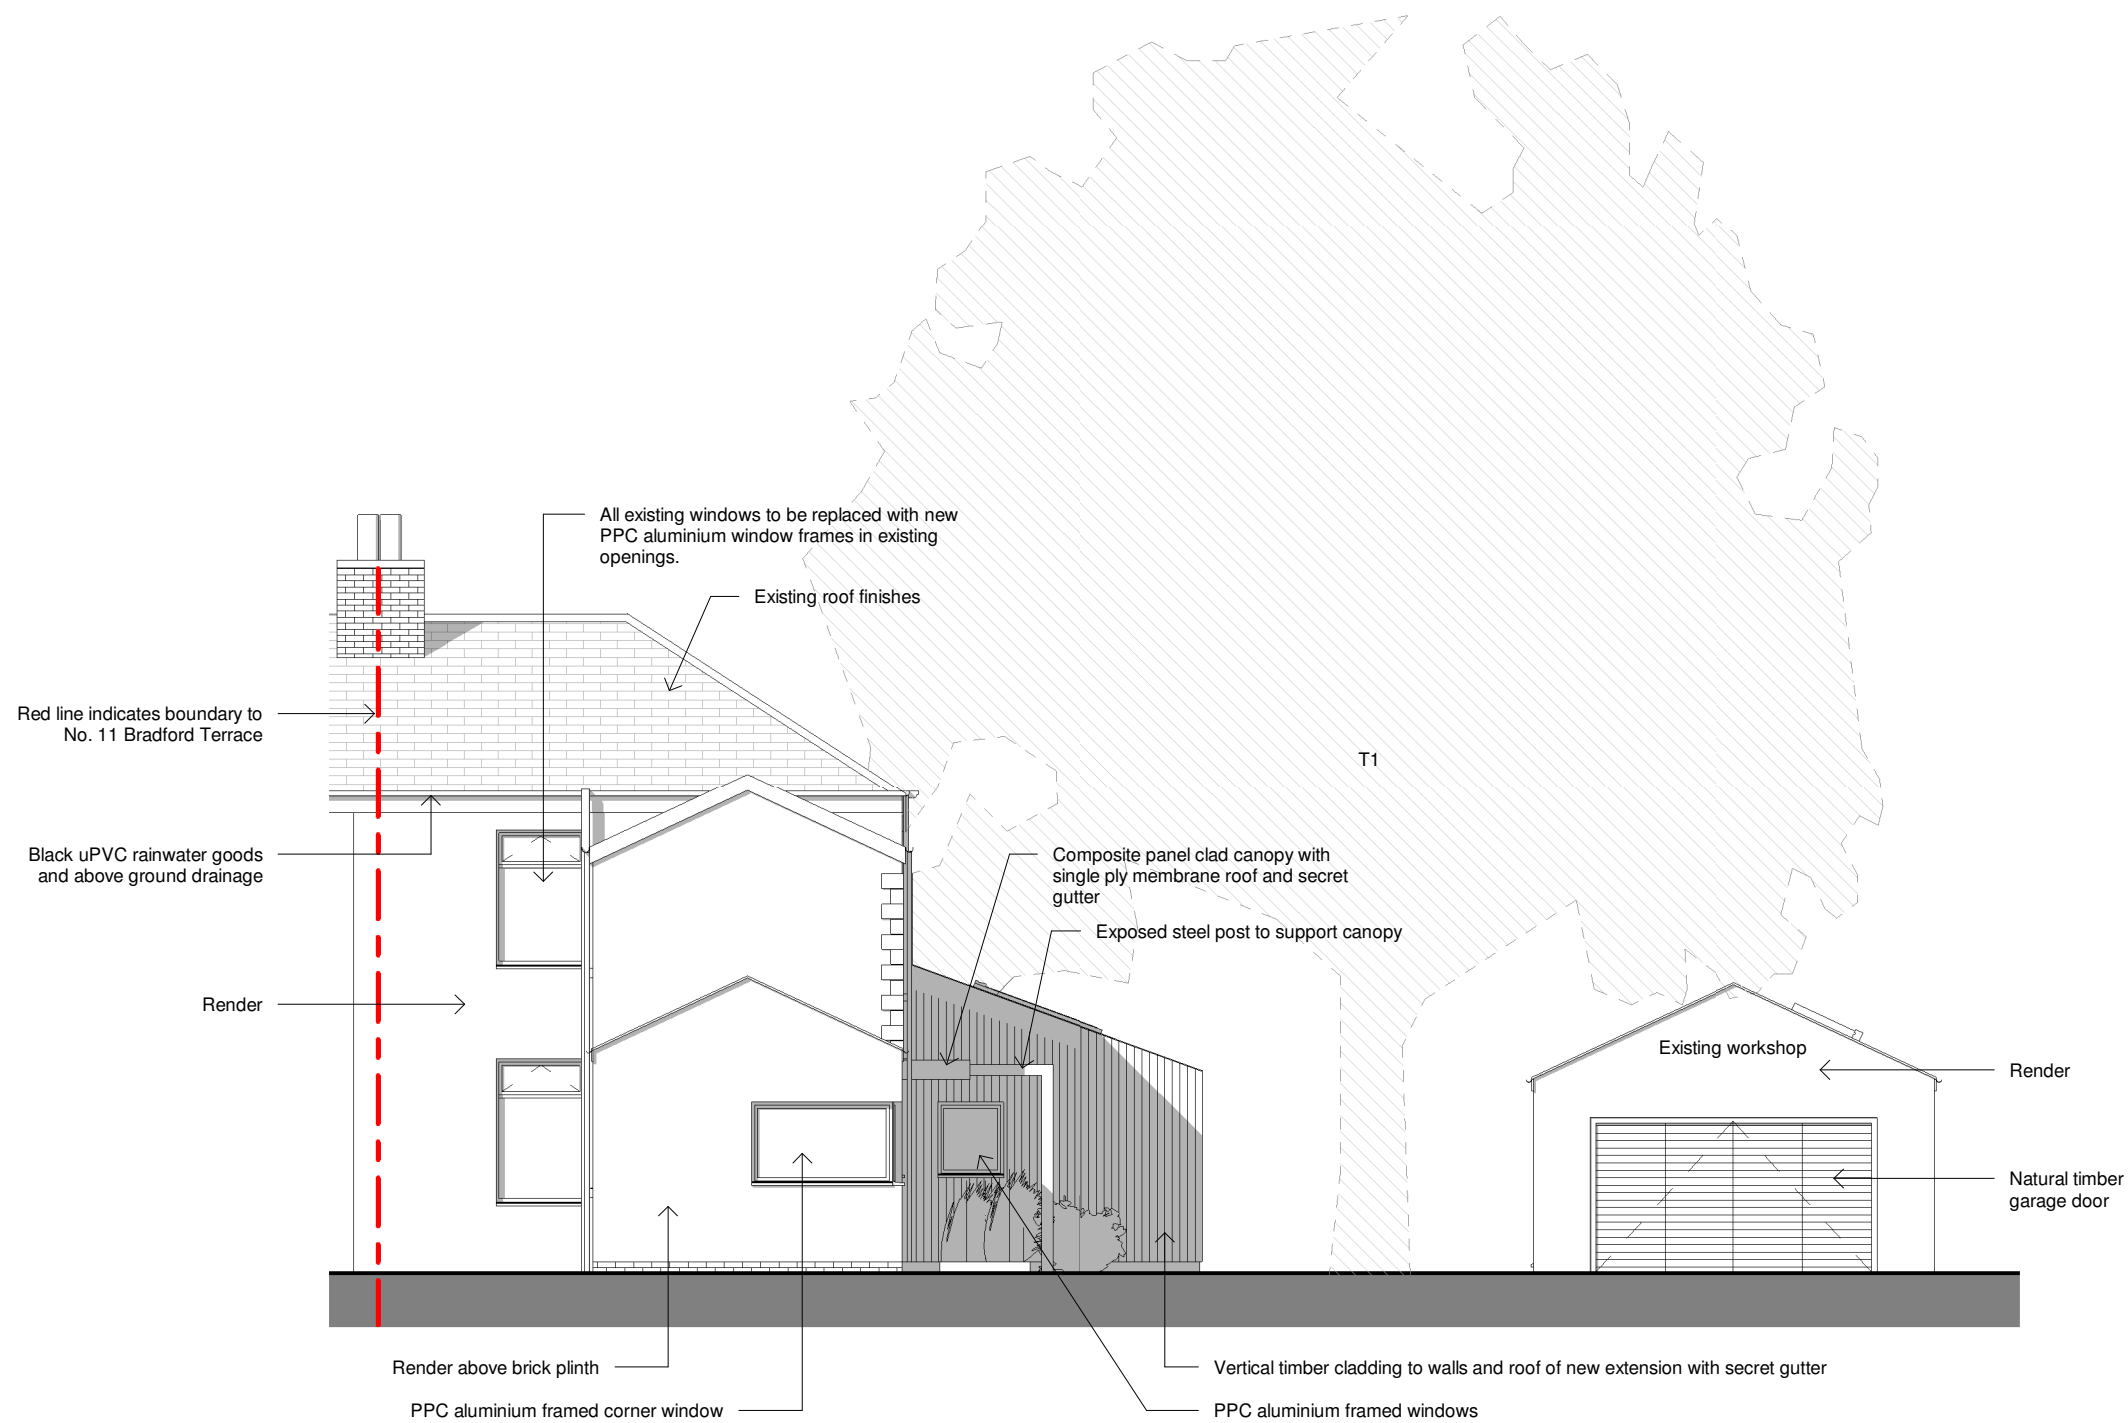

1 Proposed North Elevation
1 : 100

Rev:	Date:

1:100

1m	2m	3m	4m	5m	6m	7m
----	----	----	----	----	----	----

13 Bradford Terrace

Bury
BL9 0TT

for
Mr & Mrs Kyte

2005
Proposed North Elevation

1 : 100 @ A3

31/08/20

PLANNING