

This drawing is the property of IPS Architects and copyright is reserved by them.
This drawing is not to be copied or disclosed by or to any unauthorized person without the prior written consent of IPS Architects.


Do not scale from this drawing.

All dimensions are to be checked on site prior to construction, manufacture of any components and ordering of materials and equipment.

Any discrepancies are to be reported to the architects for clarification.

All materials and workmanship to be accordance with the current British Standards and codes of practice.


This drawing is to be read in conjunction with all relevant Architectural Structural Engineers, Mechanical Engineers, Electrical Engineers and Specialists drawings and specifications.

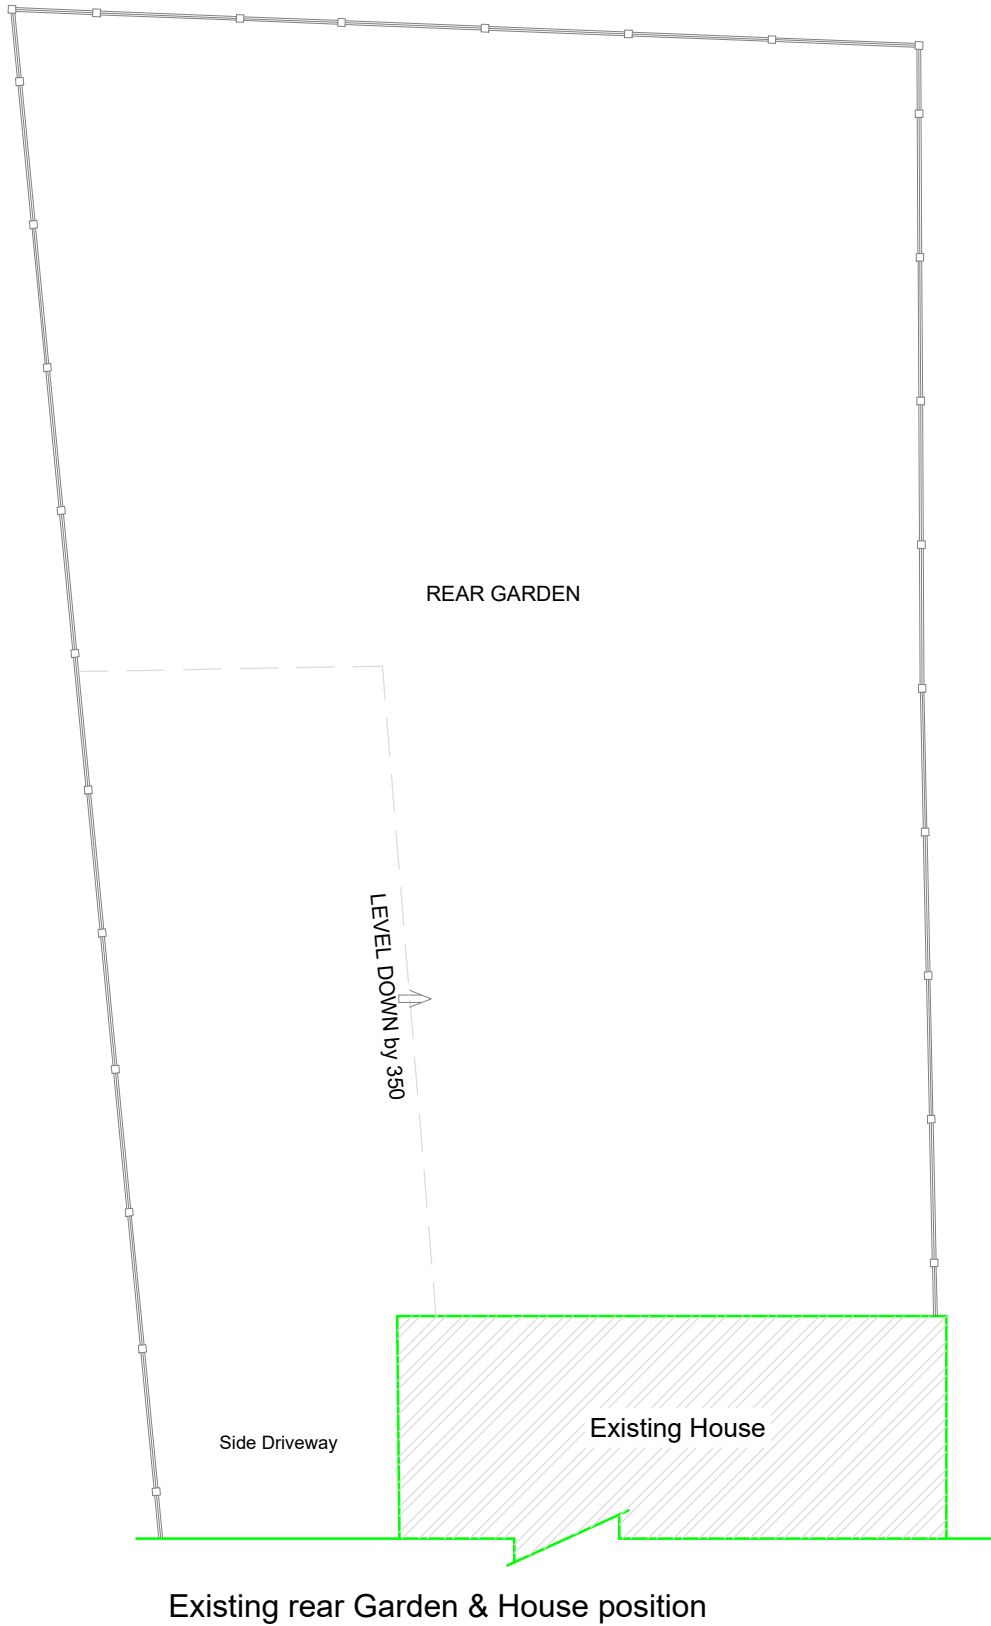

Block Plan @ Scale 1:500



Location Plan @ Scale 1:1250

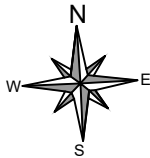

Planning Services		6b Cook Street, Bury, Lancashire, BL9 0RP, email: ipsuk@live.co.uk 0161 8717405	
Existing Rear Garden, Location and Block Plans of 7 Parrenthorn road, Prestwich, M25 2RH			
Scale :1 : 100 on A3		All Dimensions in Meters	
Ref:: IPS/R/07/M252RH		Date : 22/09/2020	
SHT 1 of 2		Existing	