



1

Proposed 3D View



2

Proposed 3D View



3

Proposed 3D View




4

Proposed 3D View



5

Proposed 3D View

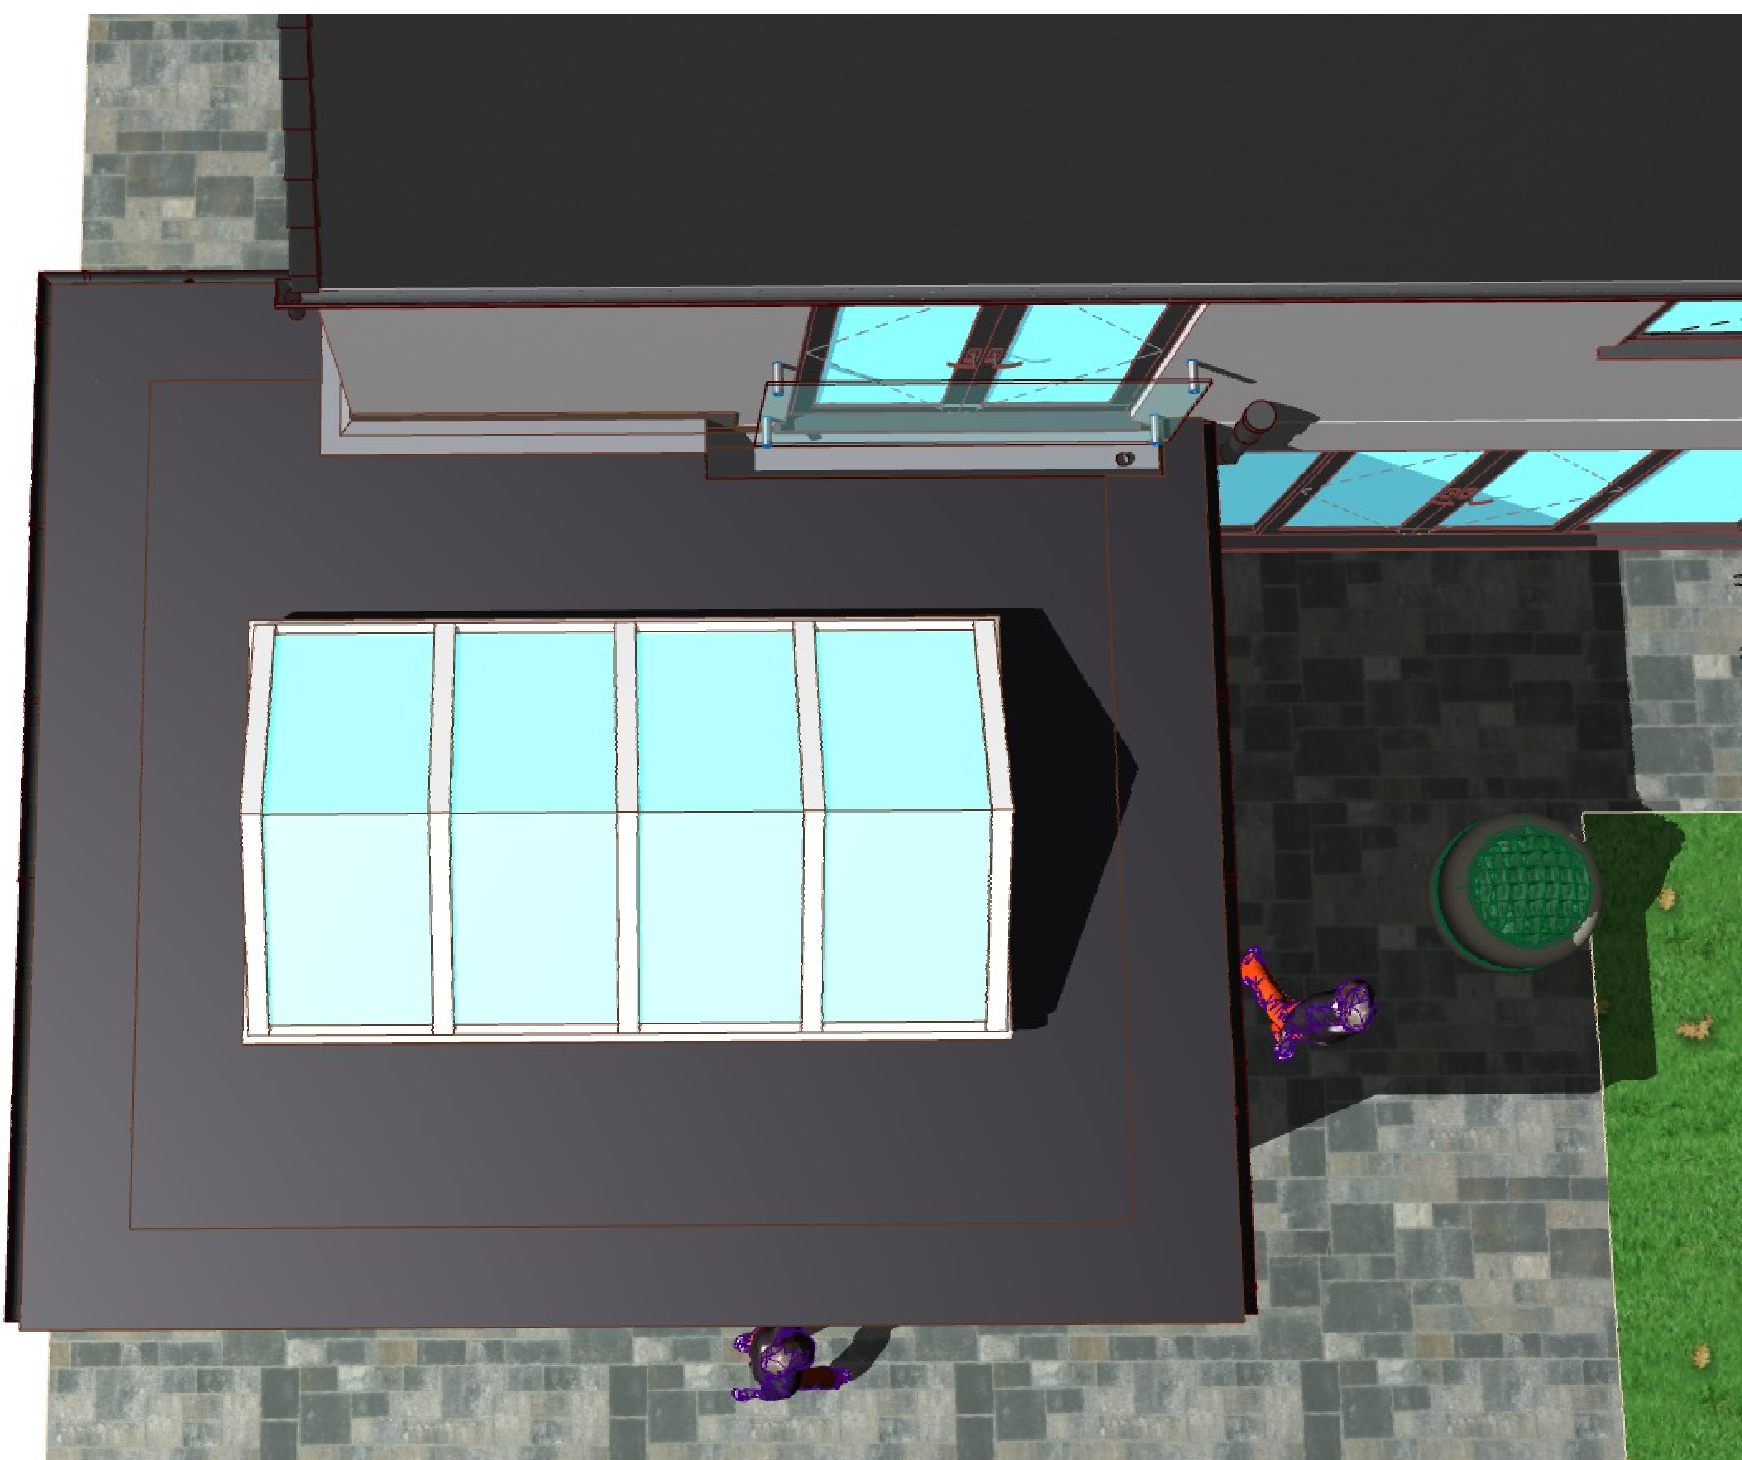


6

Proposed 3D View



7


Proposed 3D View

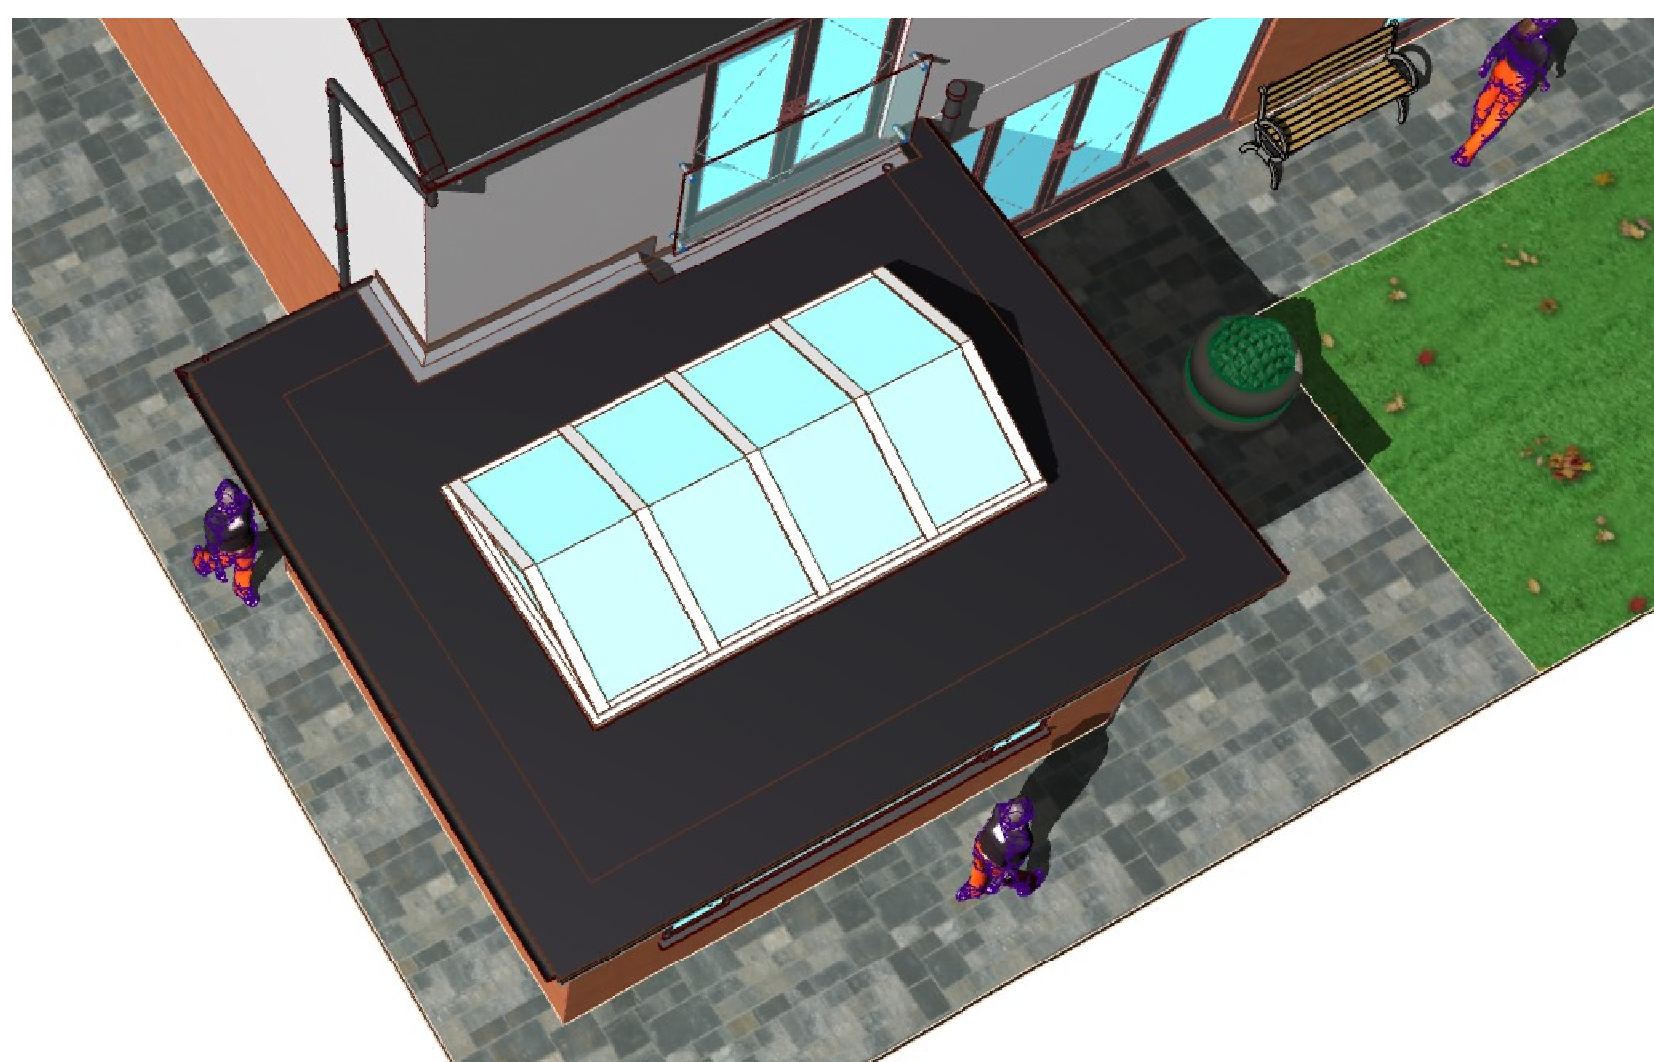

8

Proposed 3D View

330/006

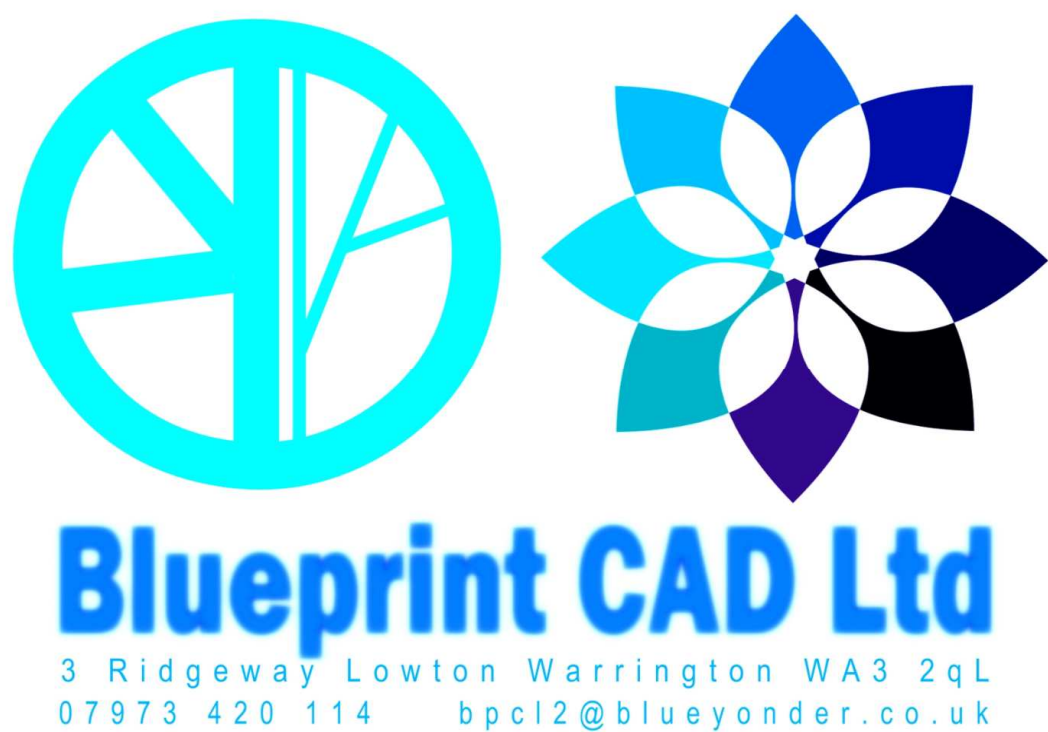

CLIENT:
MR B WEISS
2 NORWOOD, PRESTWICH,
MANCHESTER, M25 9WA.
THE CONSTRUCTION OF A SINGLE
STOREY EXTENSION AT THE
REAR OF THE DWELLING HOUSE
+ INTERNAL/EXTERNAL
ALTERATIONS.