


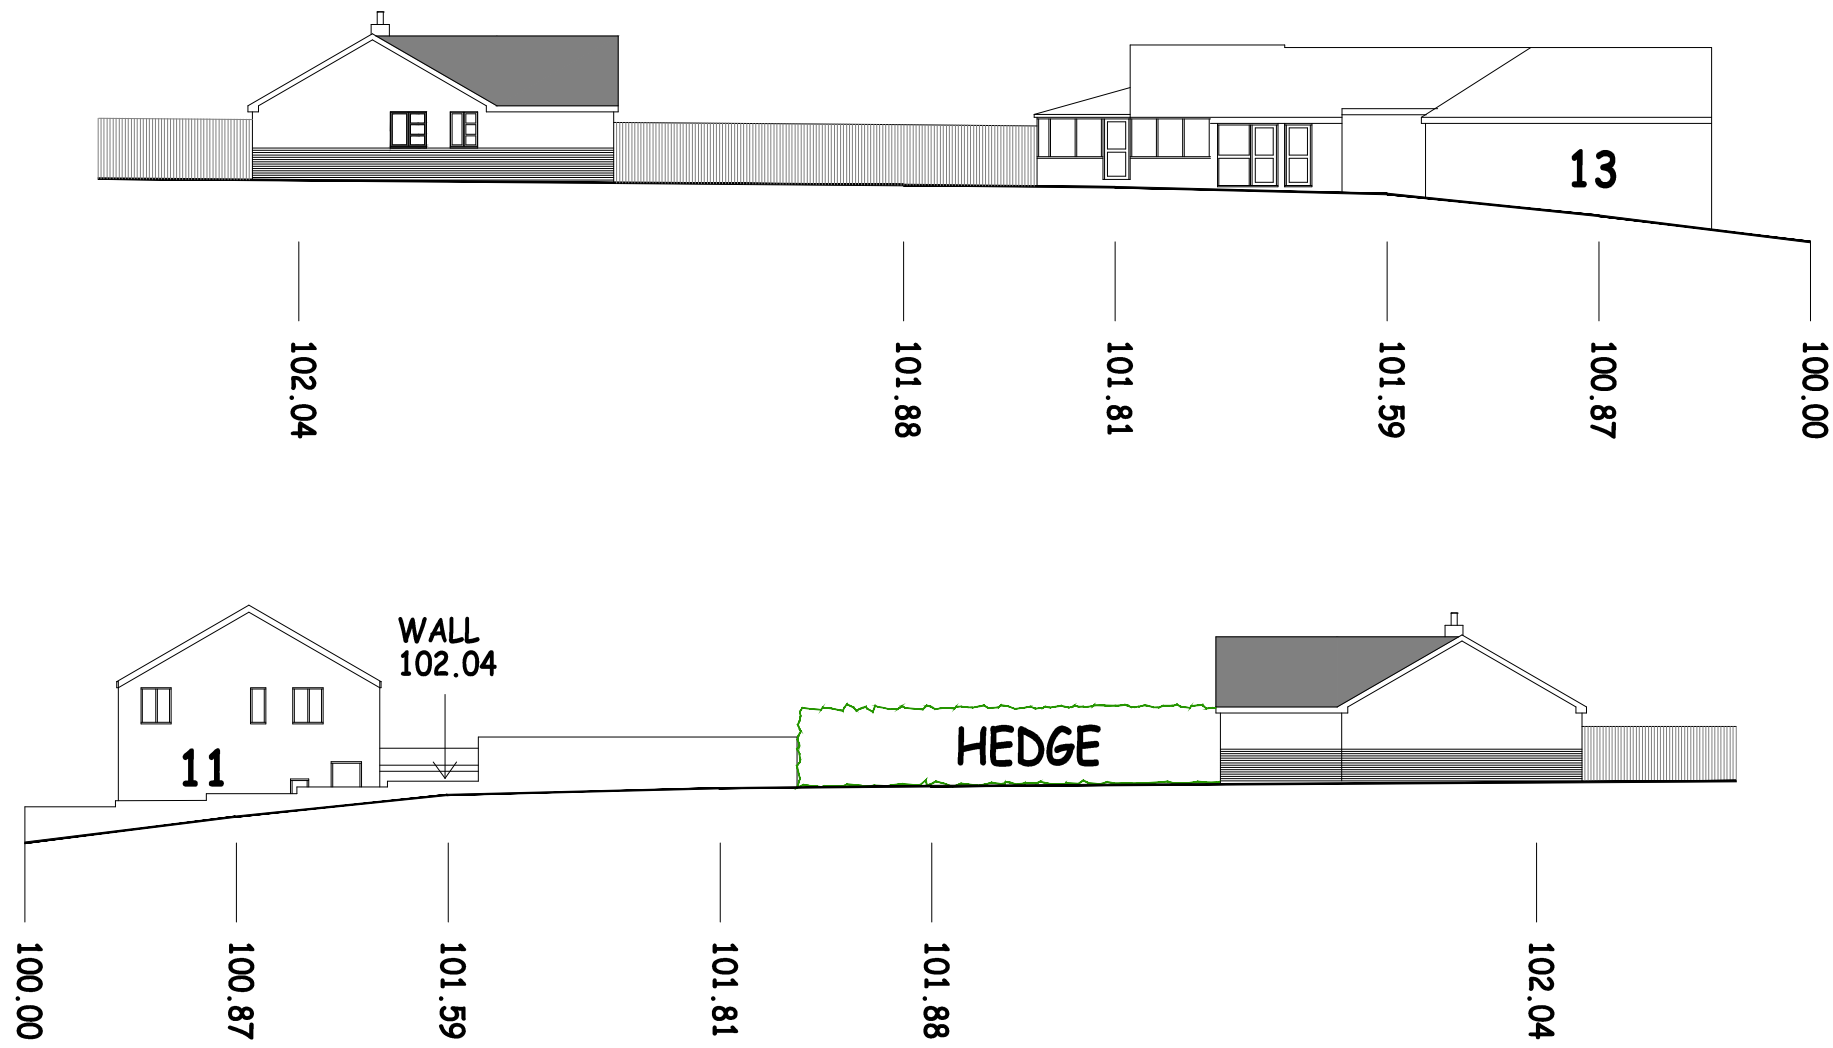

Paper A3

BRIARCROFT
Projects

81 Hall Lane, Maghull, Merseyside, L31 3ED

DRAWING

SITE SECTIONS

PROJECT

13 NEW HALL ROAD

SCALE 1/250

DATE FEB 2023

DRAWN

REV.

DRAWING No.

NHR/05

