
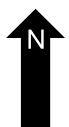
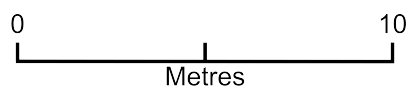


# 275 Parr Lane

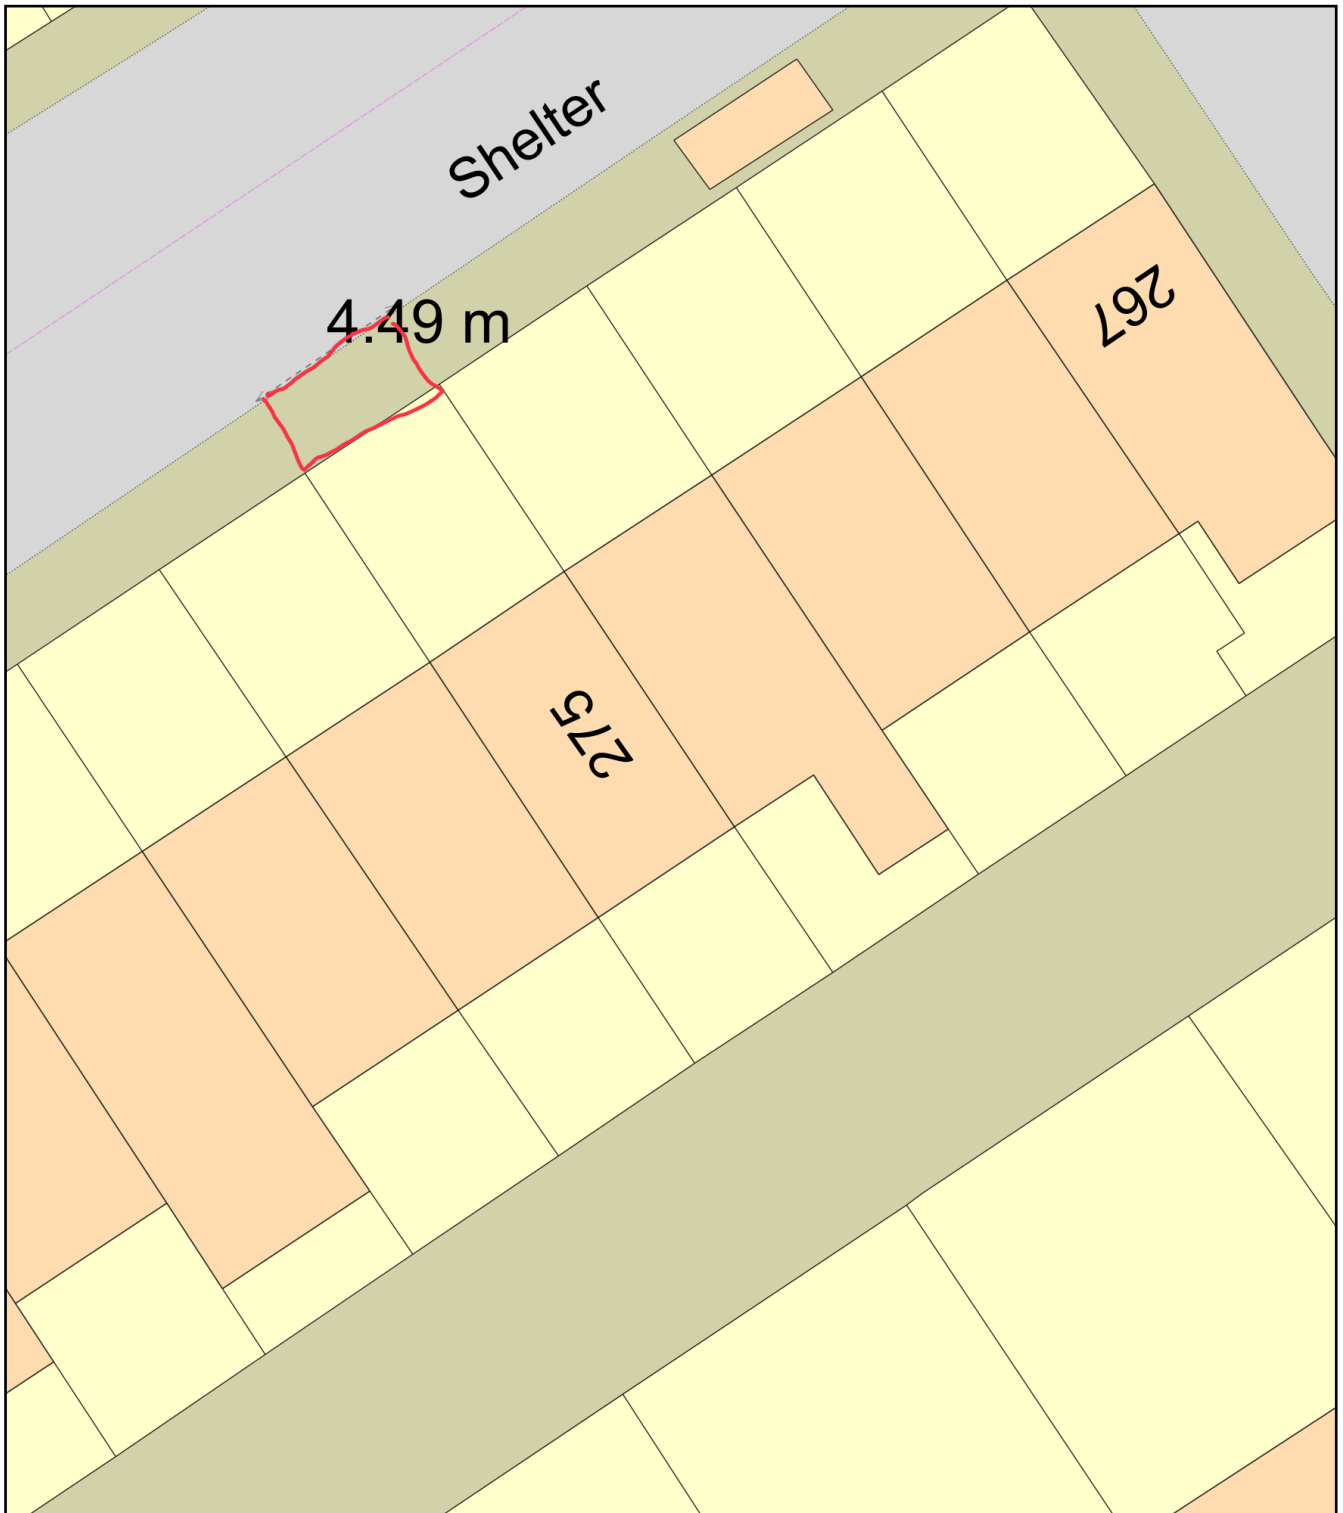

Plan Produced for: Mark Barber

Date Produced: 03 Sep 2022

Plan Reference Number: TQRQM22246124916605

Scale: 1:200 @ A4