


Do not scale drawings. All dimensions to be verified on site before proceeding with the work. All dimensions given in millimetres unless stated otherwise. All drawings to be read in conjunction with other consultants' drawings and specifications.


revision	drawn	date
----------	-------	------

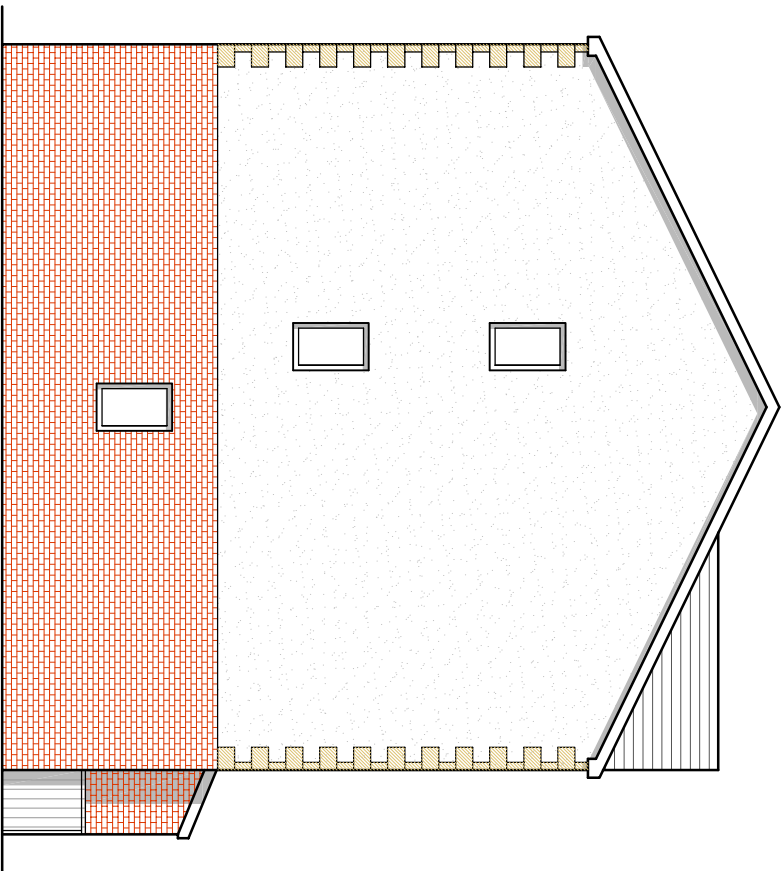


ELEVATION A



ELEVATION B

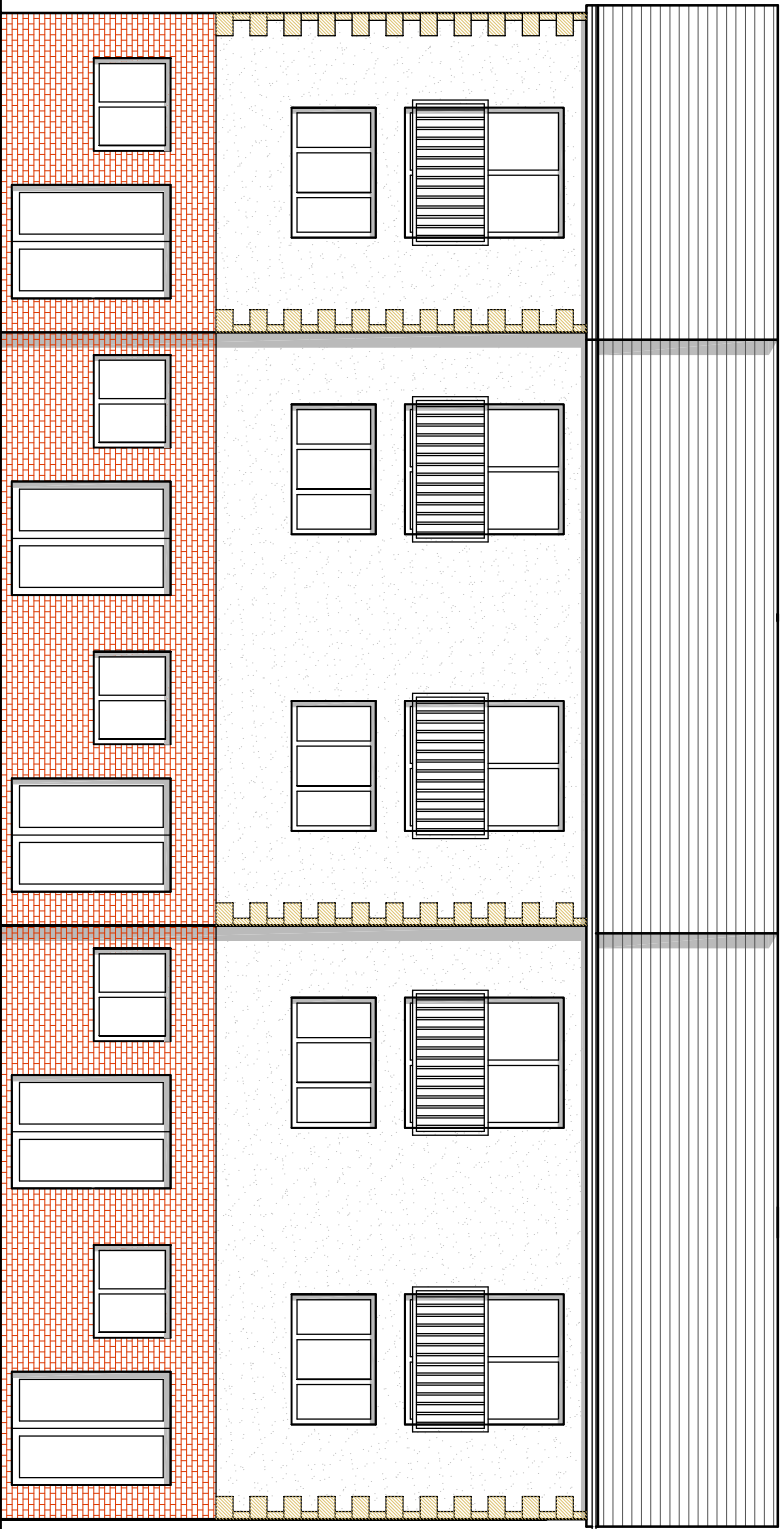

ELEVATION C

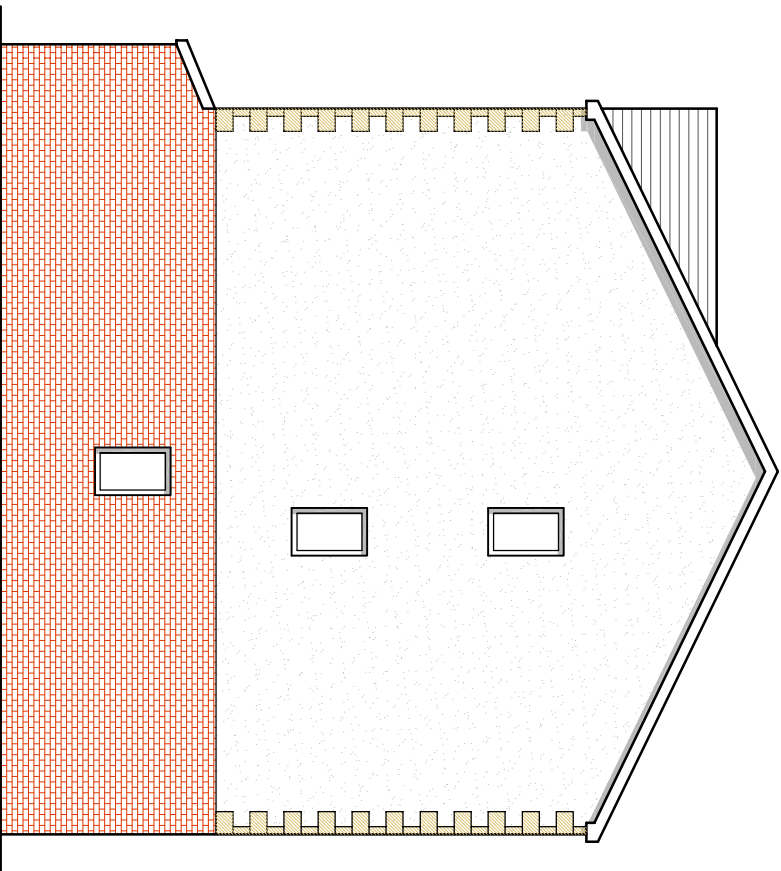

ELEVATION D

PLANNING

PROJECT TITLE: LAND TO SOUTH OF DEARDENS STREET, BURY. PROPOSED TOWNHOUSES TO VACANT LAND
PROJECT NO: 2411_02
REVISION: B

DRAWING TITLE: ELEVATIONS
DRAWING NO: 020

SCALE: 1:100@A3
DATE: 13.12.24
DRAWN BY:

pettifer architecture
tel: 07973629159
email: info@pettiferarchitecture.co.uk
www.pettiferarchitecture.co.uk