




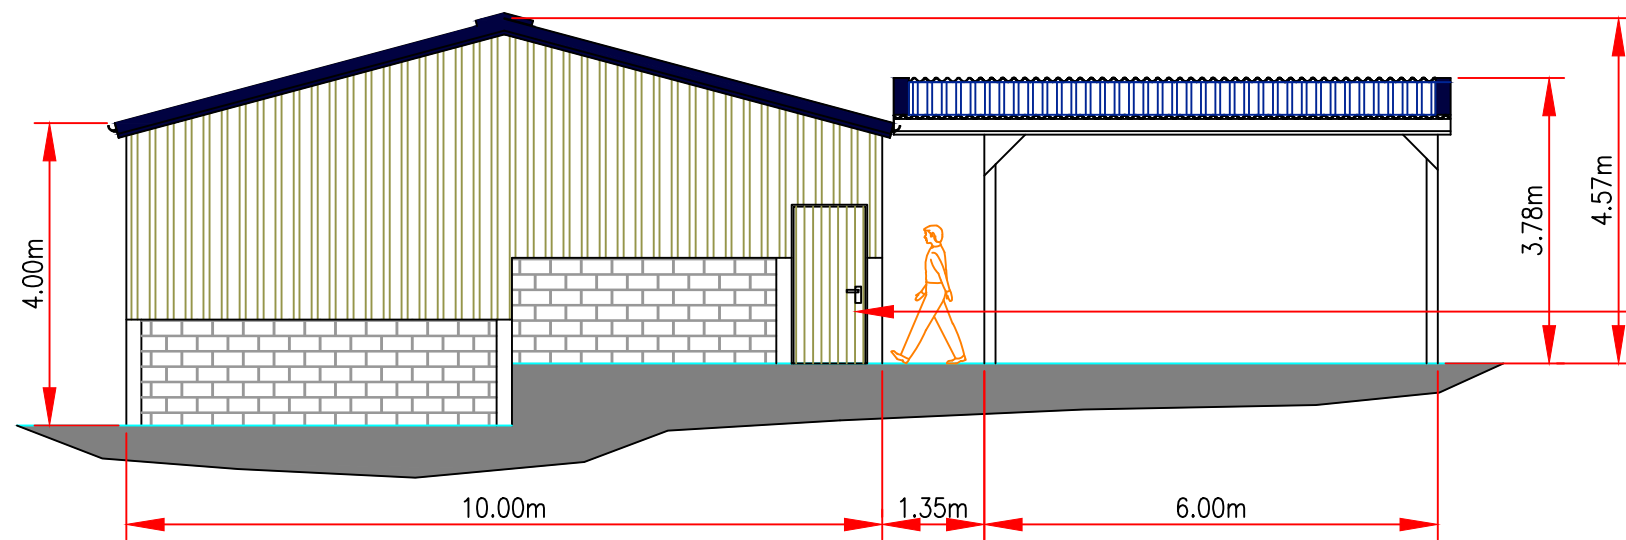


NORTH FACING ELEVATION

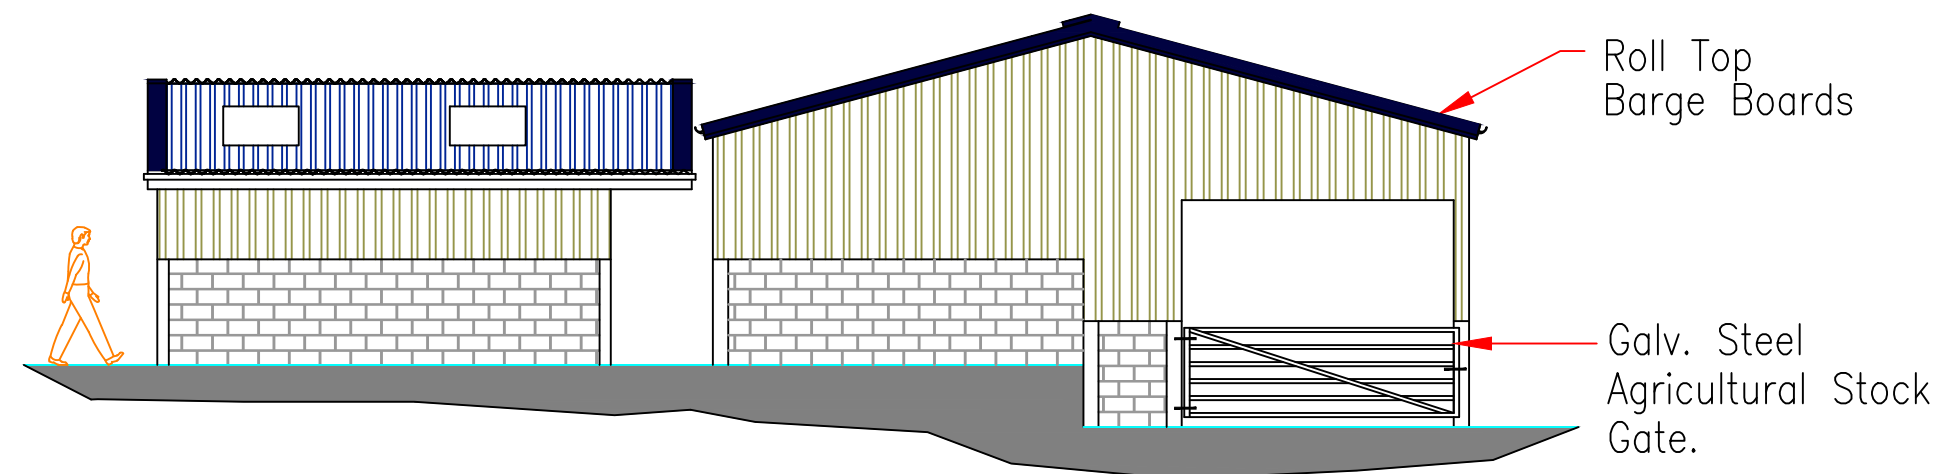


SOUTH FACING ELEVATION

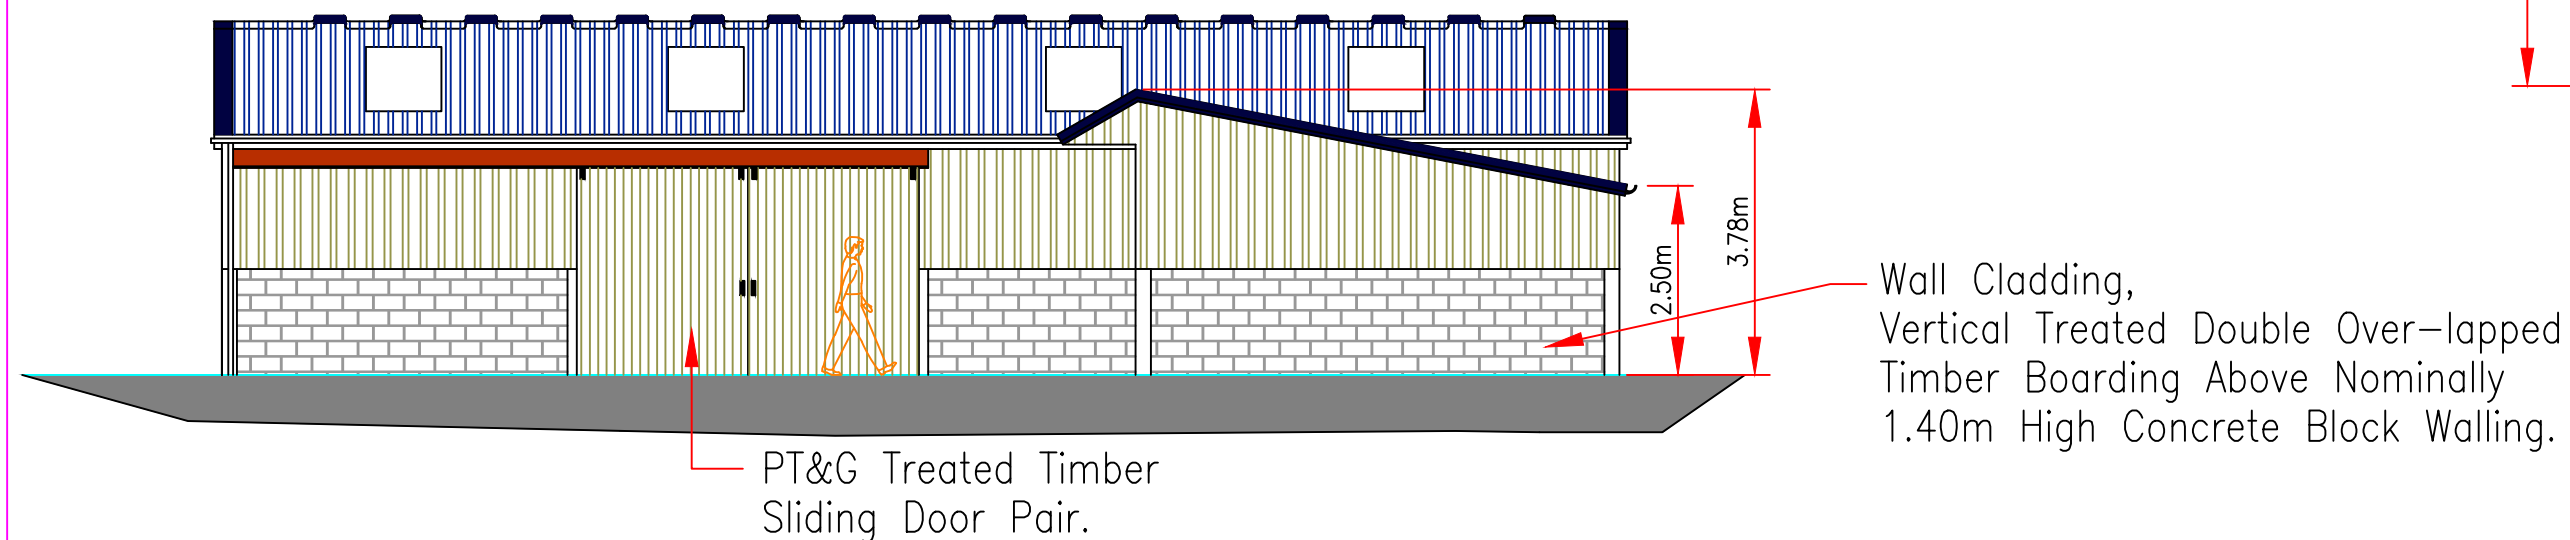

WEST FACING ELEVATION

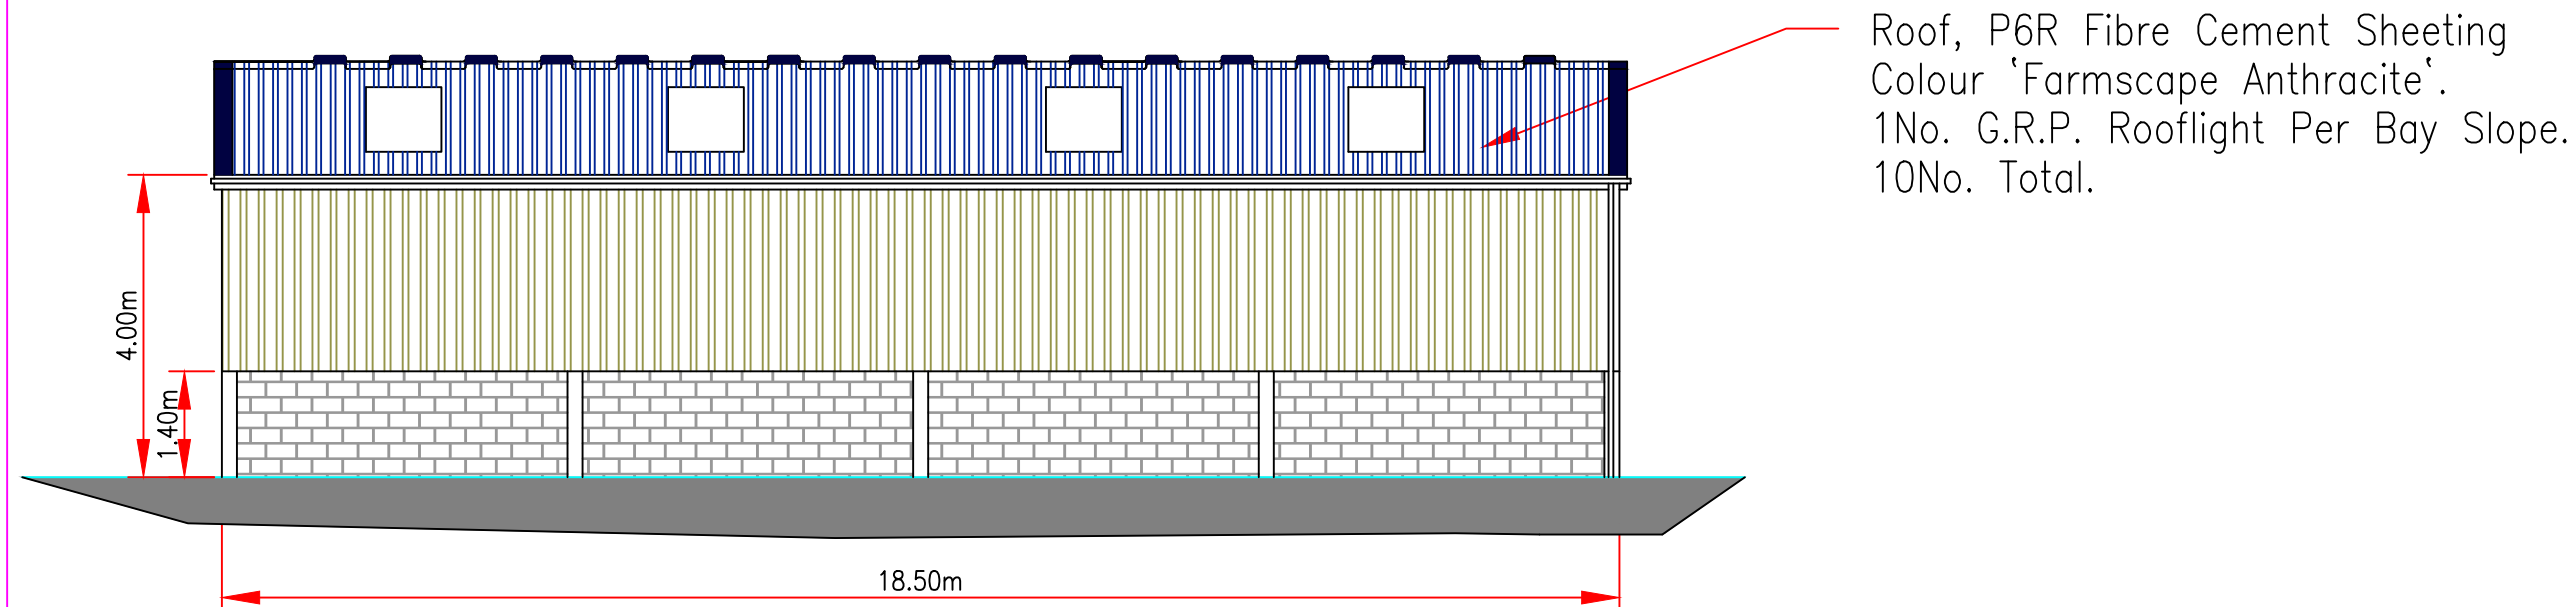

EAST FACING ELEVATION

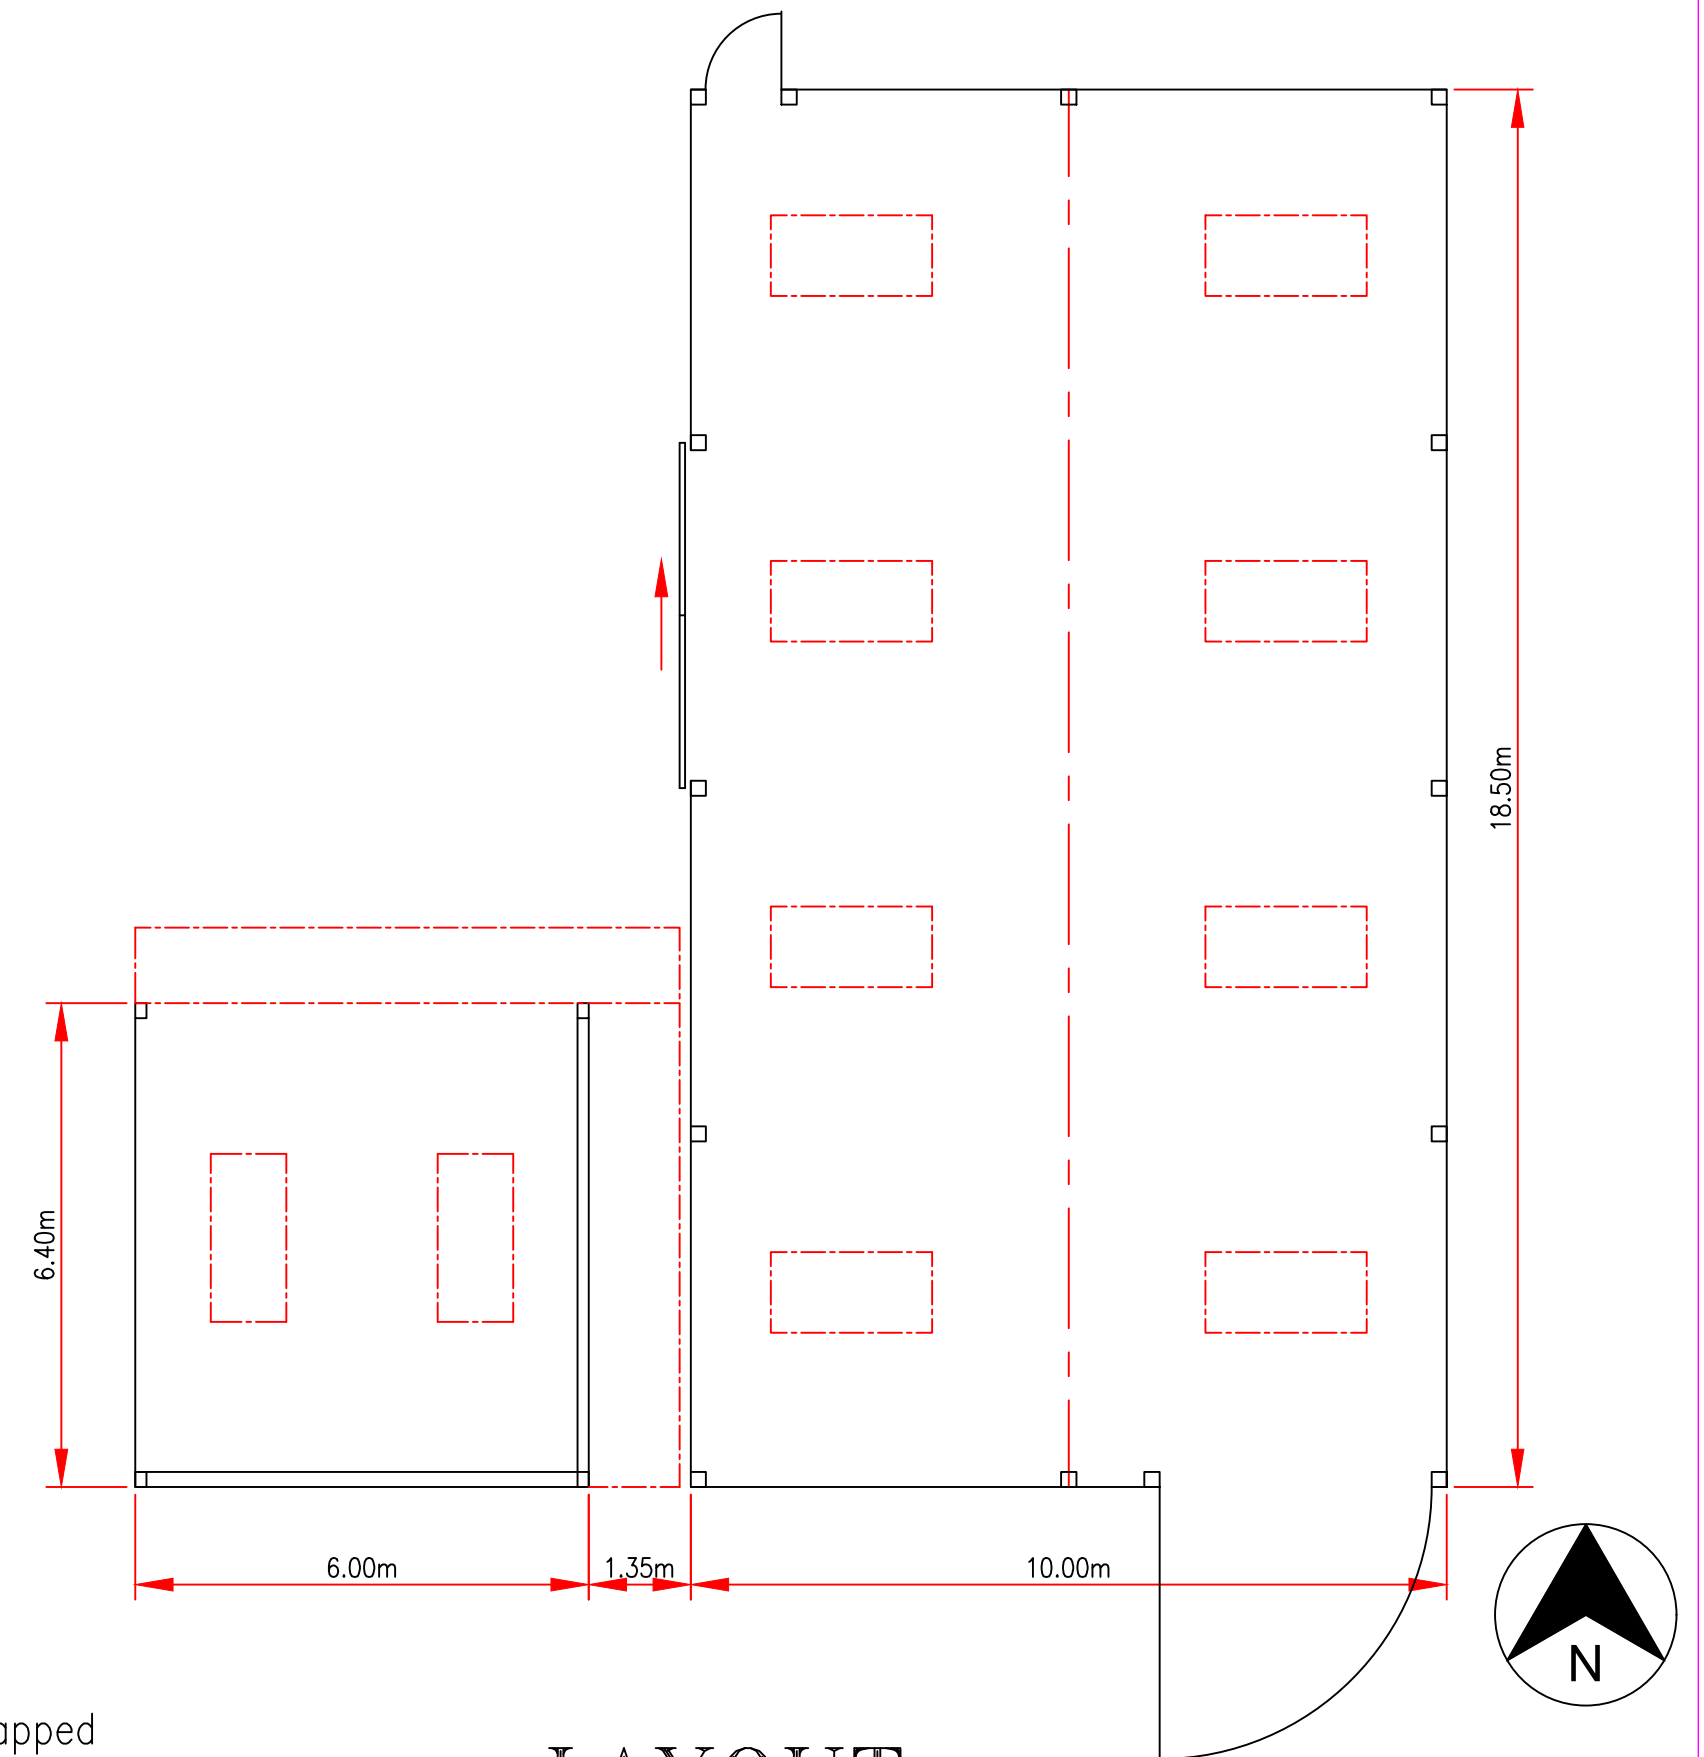

LAYOUT

Site Address:
Harcles Hill Farm.
Moor Road.
Holcombe.
Bury.
BL8 4NT.

SCALE IN METRES



Plot Scale 1:100 @ A2 Sheet.
1:100

File Name 1000033ftPortalPlanningHilditch3180mEavesFCSpecial

FARMPLUS

LONGRIDGE 01772 785252

TITLE **Elevations & Layout 10.00m**
Agricultural Timber Portal Building.

DRG.No. Hilditch

SCALE; 1:100

DATE. May 2023