


1:500

New fenced off
area for outdoor
space for dogs

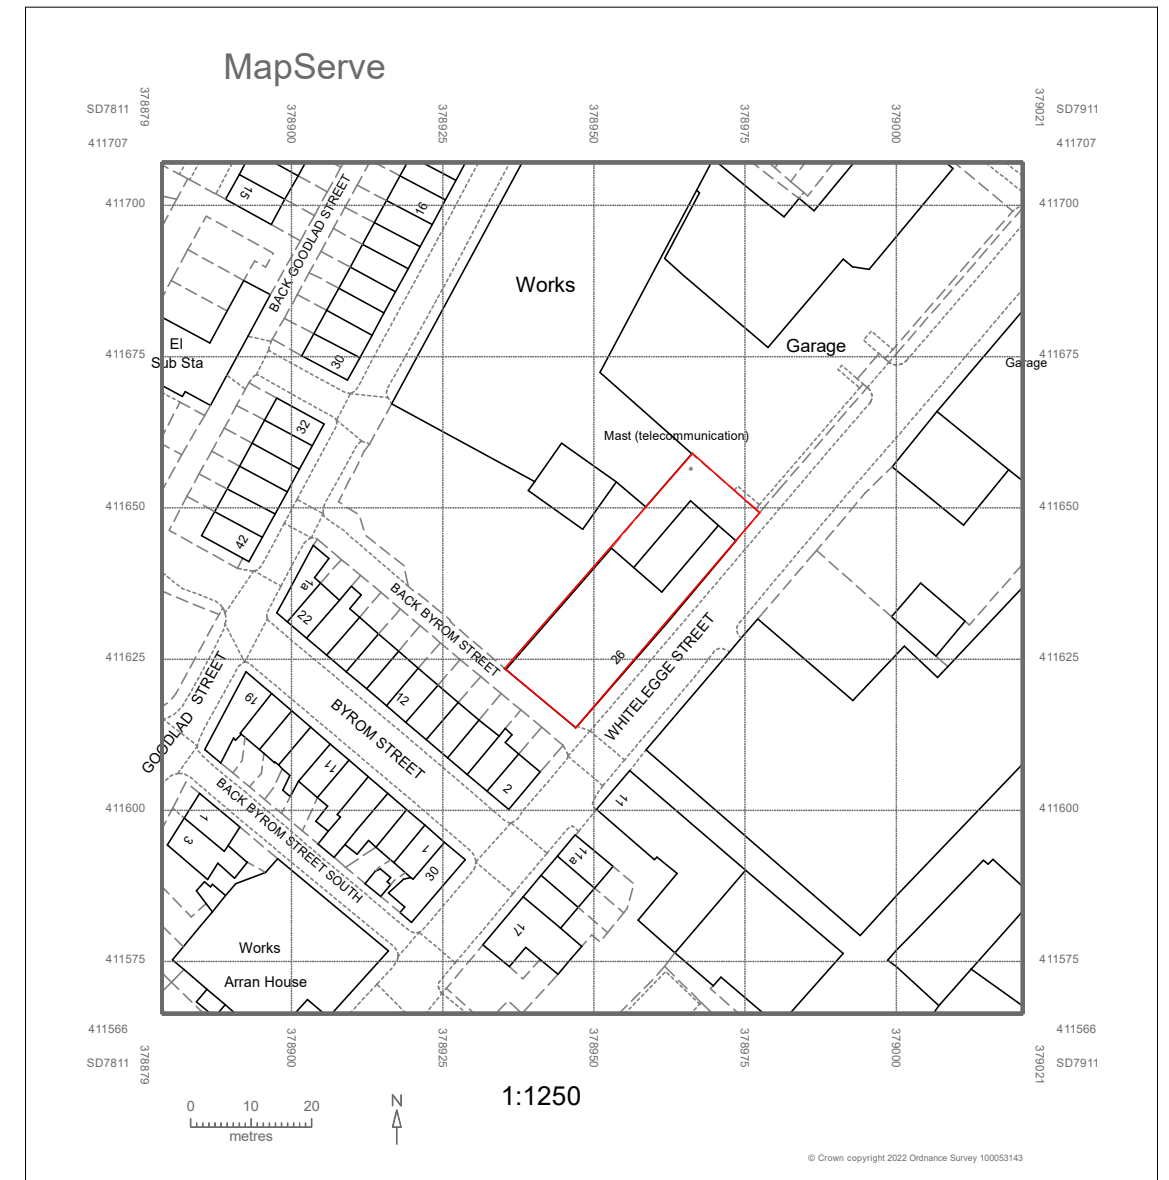

26 Whitelegg Street Bury BL81SW
Miss Amanda Jade Burke
Change of use to Boutique Dog Daycare

Drawing 2 -Proposed Site at 1:500
@1:1250

Drawing Number 2214-02 20/03/22
Loganbuilding@outlook.com

07904 649901
Scale 1:500 and 1:1250@A3