


1 Level 1 - Proposed
1 : 100

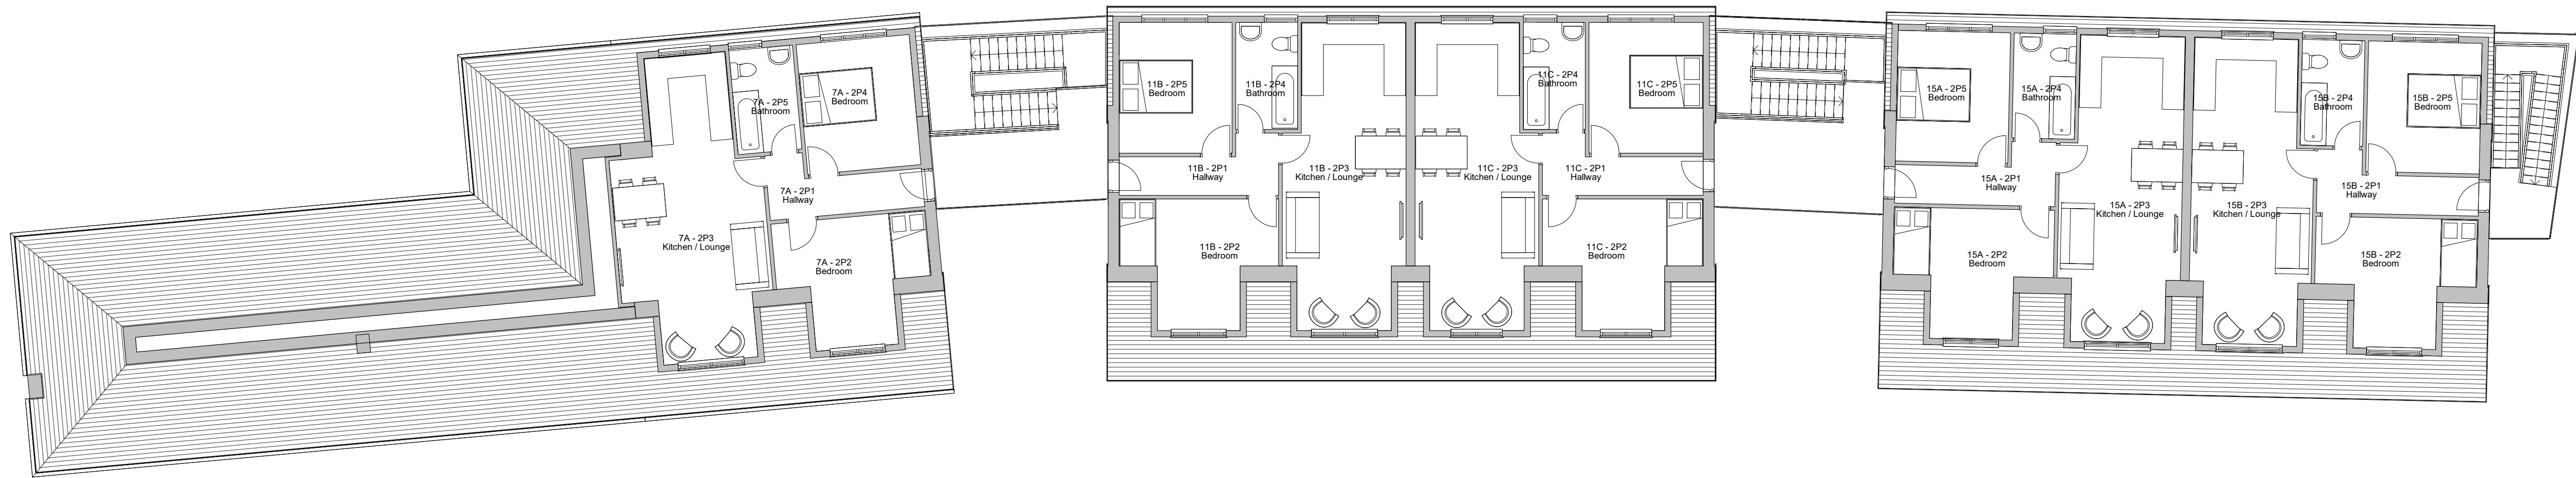

2 Level 2 - Proposed
1 : 100

1	61SQM - BIN / BIKE	07/05/2020
No.	Description	Date
PROJECT Singleton Court, Bury Old Road		
TITLE Proposed Plans 2		
CLIENT Care of EPML		
STATUS DESIGN		
DRAWN BY SG	DATE 01/05/2020	SCALE (@ A1) 1 : 100
PROJECT NUMBER GGS20007.1	DRAWING NUMBER 006	REV 1
GOLD SKETCH S T U D I O S www.goldsketch.co.uk info@goldsketch.co.uk 0161 792 9595		
NOTES © COPYRIGHT ALL RIGHTS RESERVED. NO DRAWING MAY BE REPRODUCED WITHOUT PRIOR WRITTEN CONSENT. DRAWING TO BE USED FOR THE SITE AS INDICATED ONLY. ALL DIMENSIONS ARE TO THE EXTERIOR FINISH UNLESS OTHERWISE SPECIFIED. DIMENSIONS TO THE EXTERIOR FINISH UNLESS OTHERWISE SPECIFIED. LEGISLATION, REGULATORY CODES OF PRACTICE AND BRITISH STANDARDS. ALL DIMENSIONS ON THIS DRAWING ARE UNLESS OTHERWISE SPECIFIED.		