




Notes:
Do not scale from this drawing.
All dimensions are in millimetres unless otherwise noted.
All dimensions to be checked on site before proceeding with work.
All omissions and discrepancies to be reported in writing to Project 3 Architects Ltd.
Areas indicated on this drawing are approximate and indicative only.
© Project 3 Architects Limited Registered in England & Wales Number 08021795.

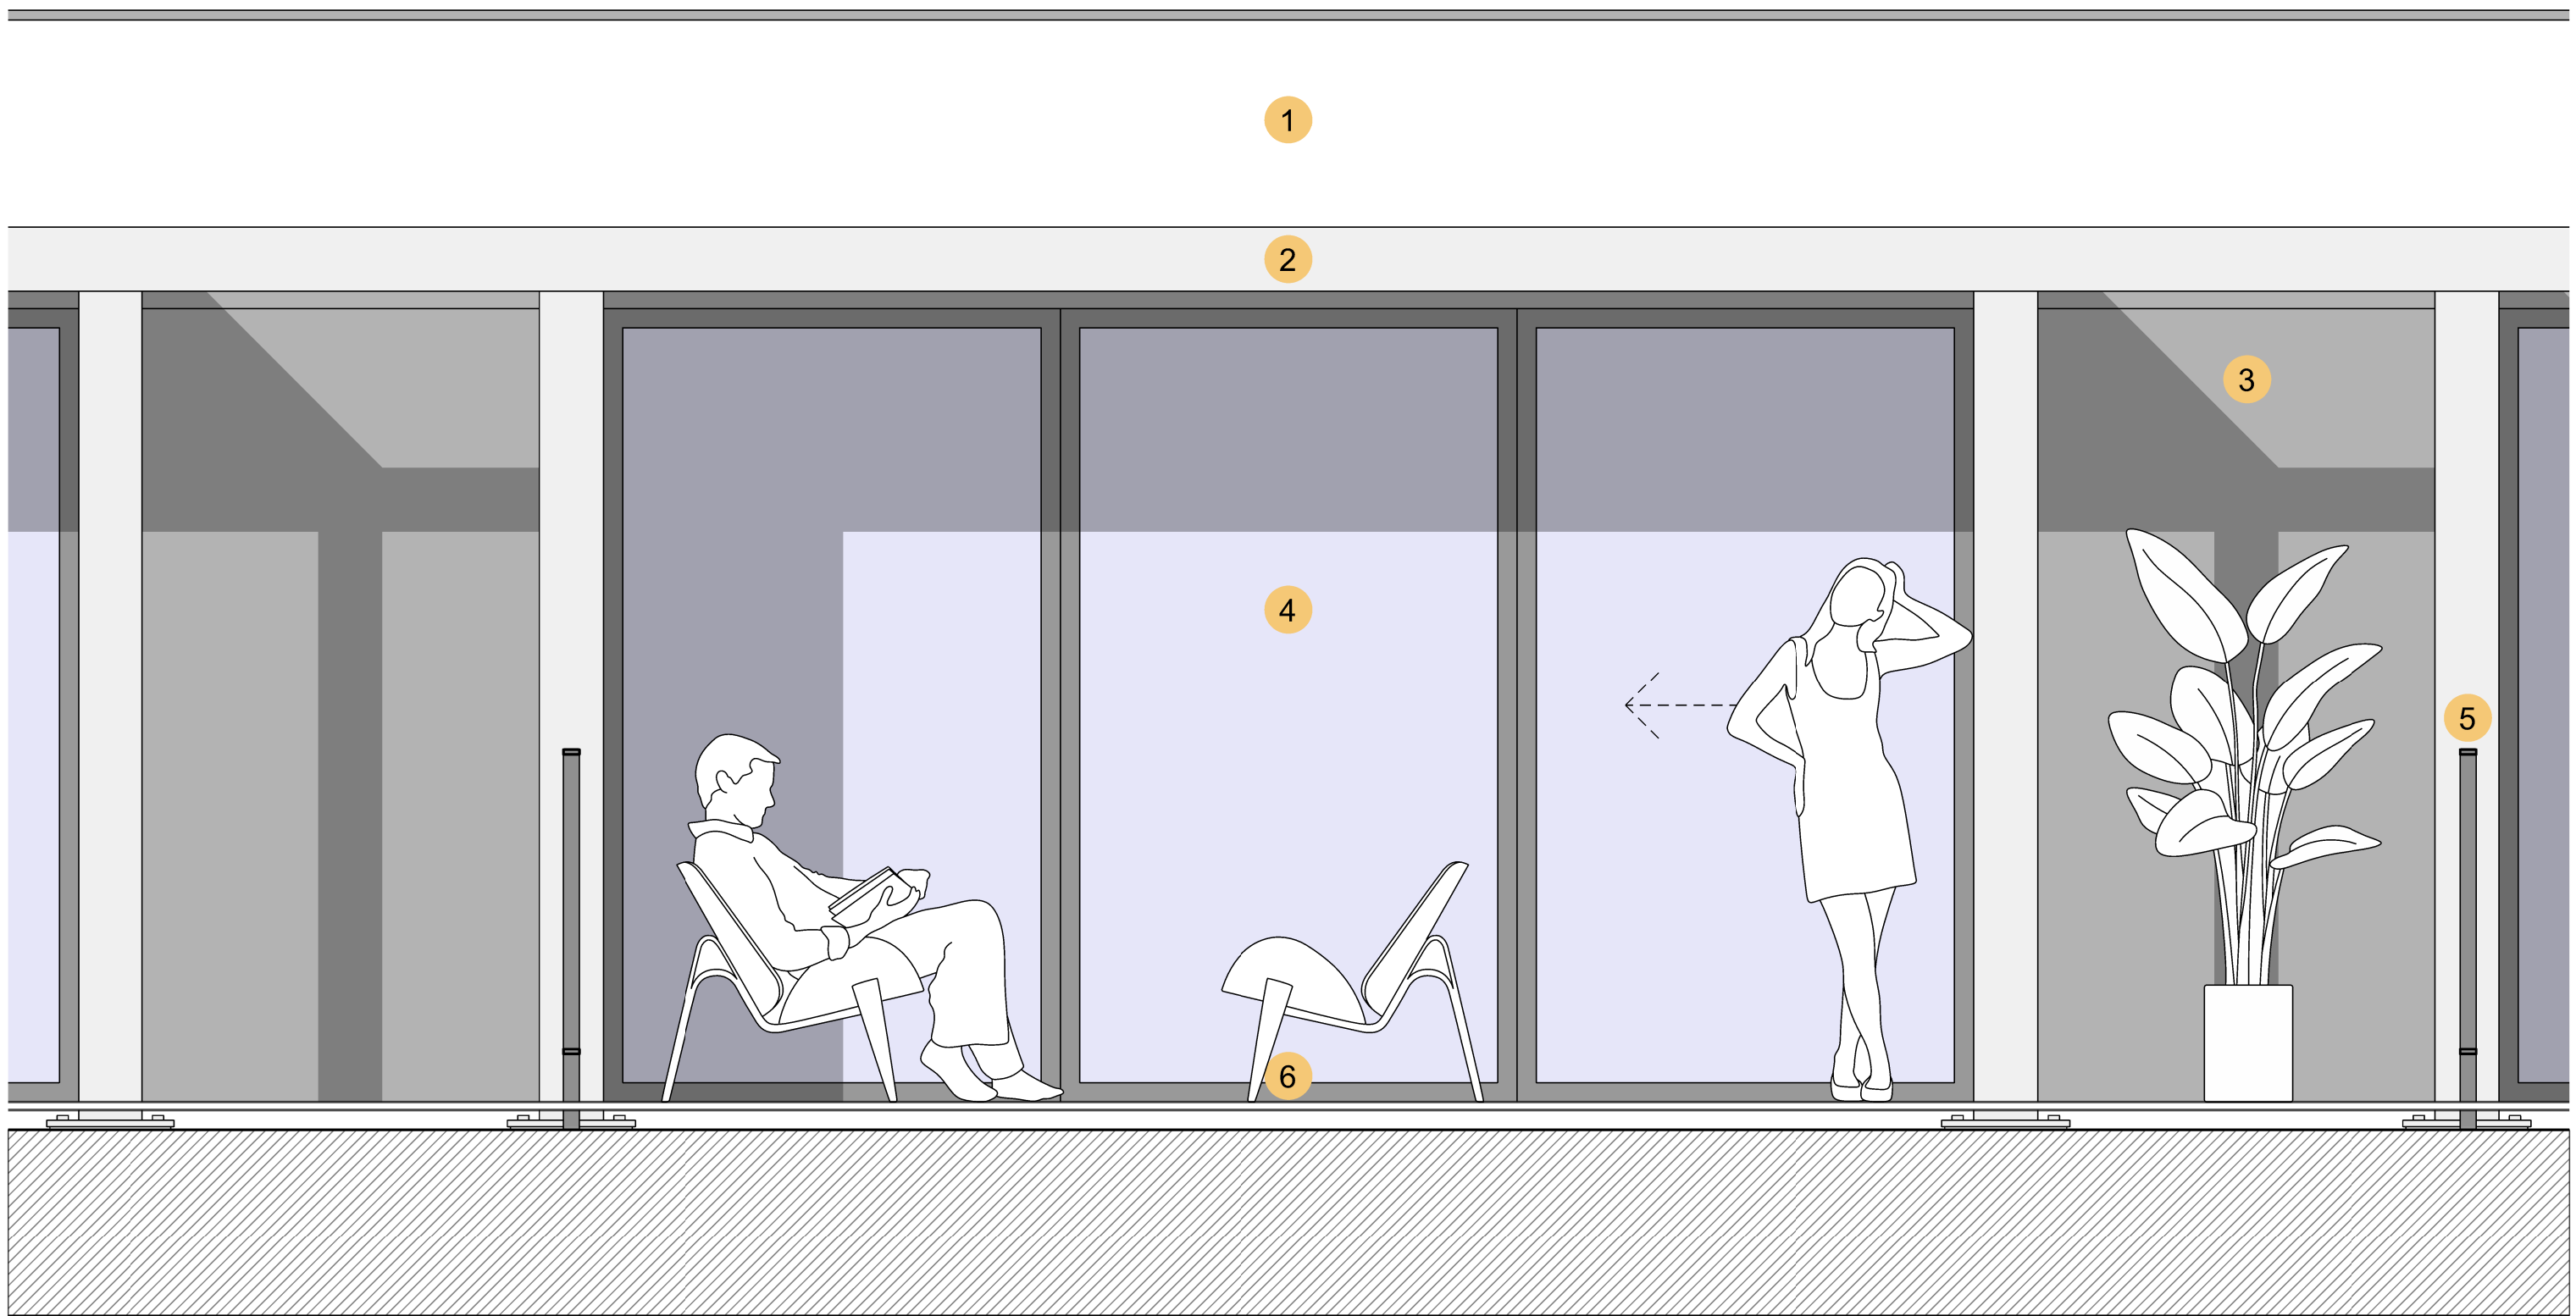

elevation

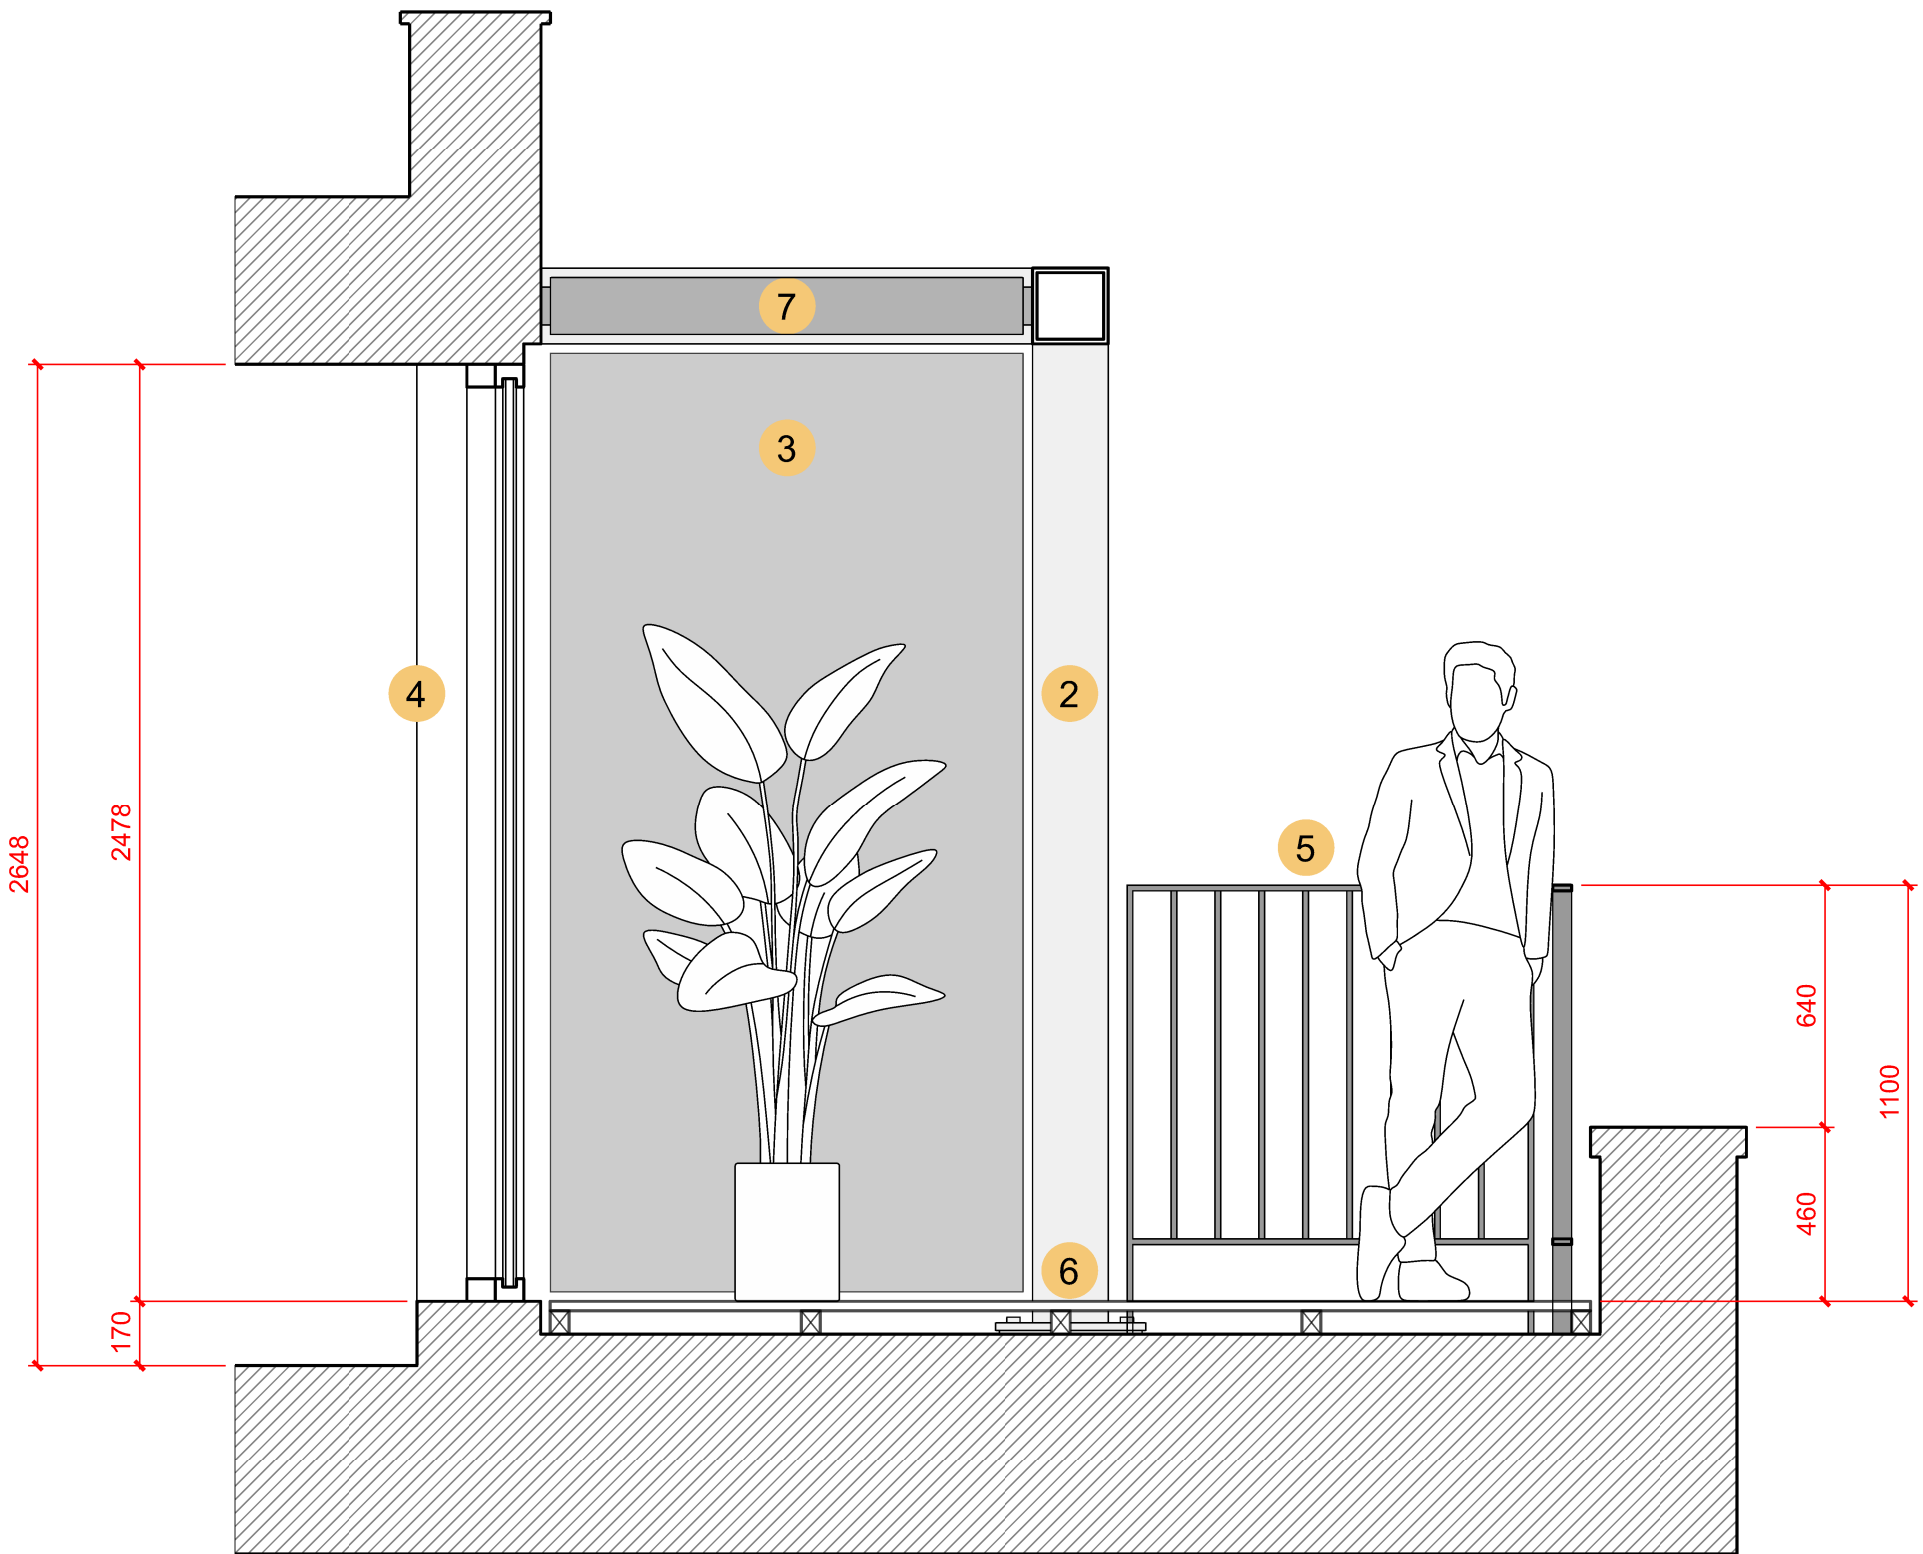


section

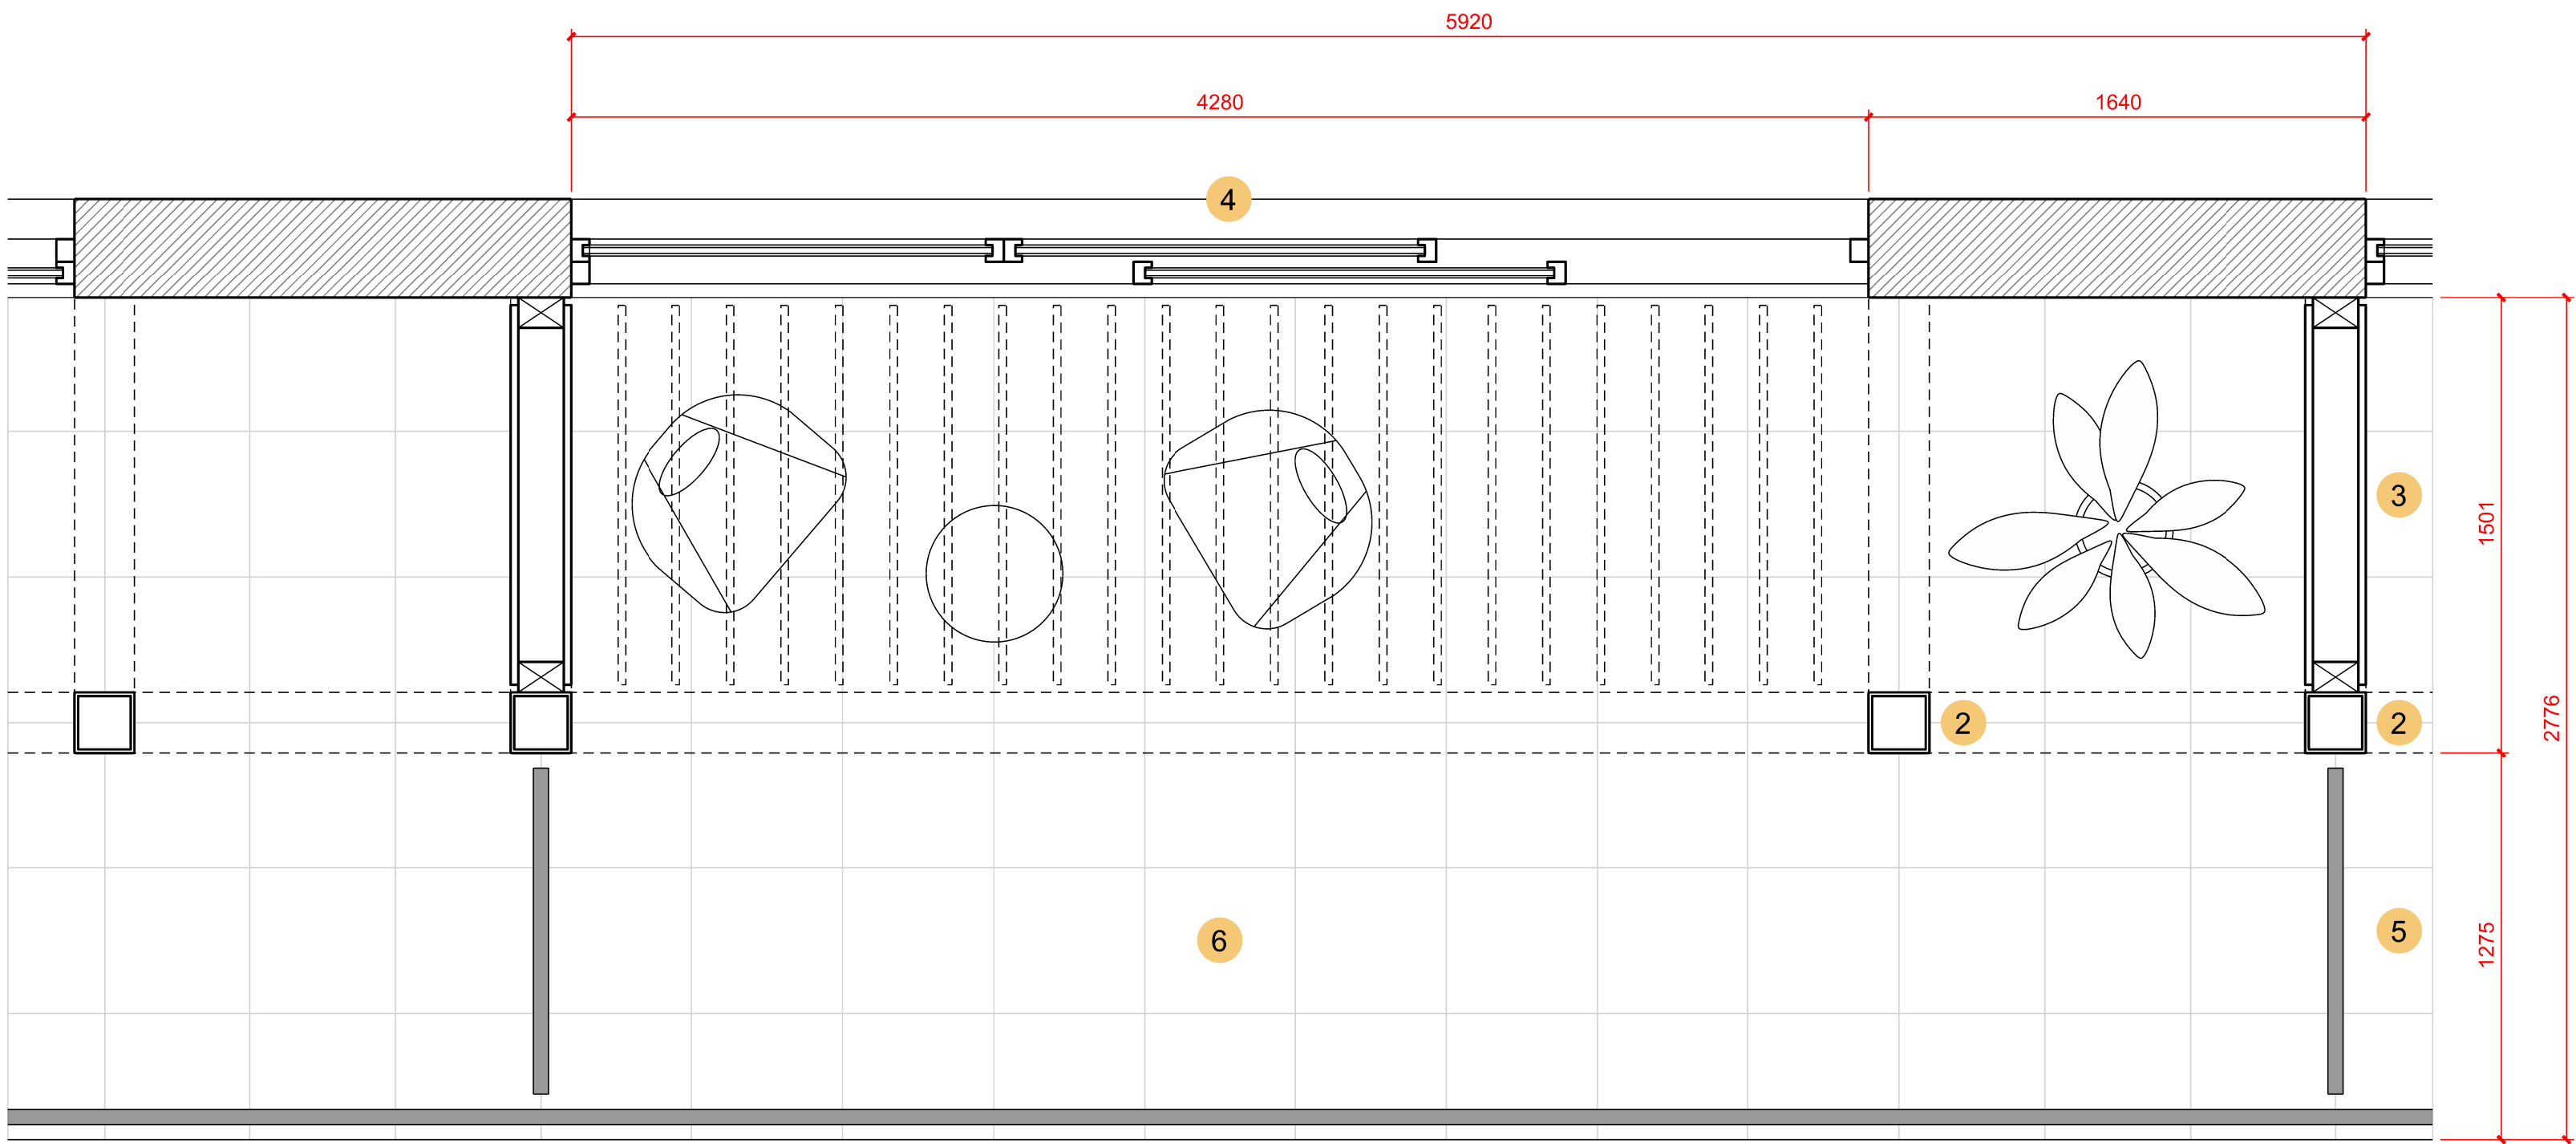

plan

- 1 existing render repainted
- 2 steel SHS external frame
- 3 grey cladding panel
- 4 aluminium sliding door
- 5 metal guarding
- 6 raised paving slabs
- 7 metal brise soleil

P01 29/09/25 Issued for planning CS
Rev: Date: Description: By:

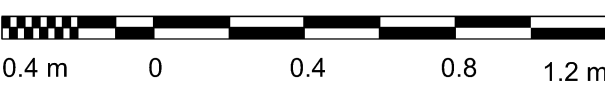

PROJECT3
architects

westgate house
44 hale road
altrincham
WA14 2EX
0161 233 0575
mail@project3architects.com
www.project3architects.com

Project:
Lester House
Bury
Title:
Roof Terrace
General Arrangement
Status:
PLANNING
Drawing Number:
0862-P3A-XX-XX-DR-A-05401 P01
Scale @ ISO A1:
1:20
Revision: