


Notes:

All dimensions are in millimetres unless otherwise noted.
All dimensions to be checked on site before proceeding with work.
All omissions and discrepancies to be reported in writing to Project 3 Architects Ltd.
Areas indicated on this drawing are approximate and indicative only.
© Project 3 Architects Limited Registered in England & Wales Number 08021795.

Key Plan

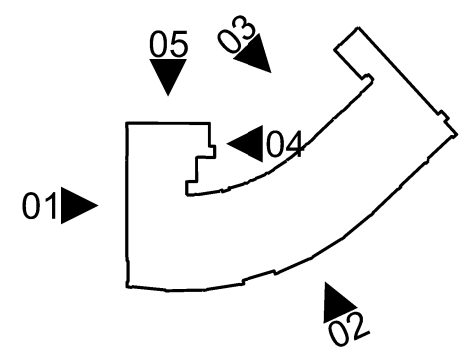

fourth floor
+107.560

third floor
+104.360


second floor
+101.160

first floor
+97.960

ground floor
+94.140

basement floor
+91.310

Elevation 03

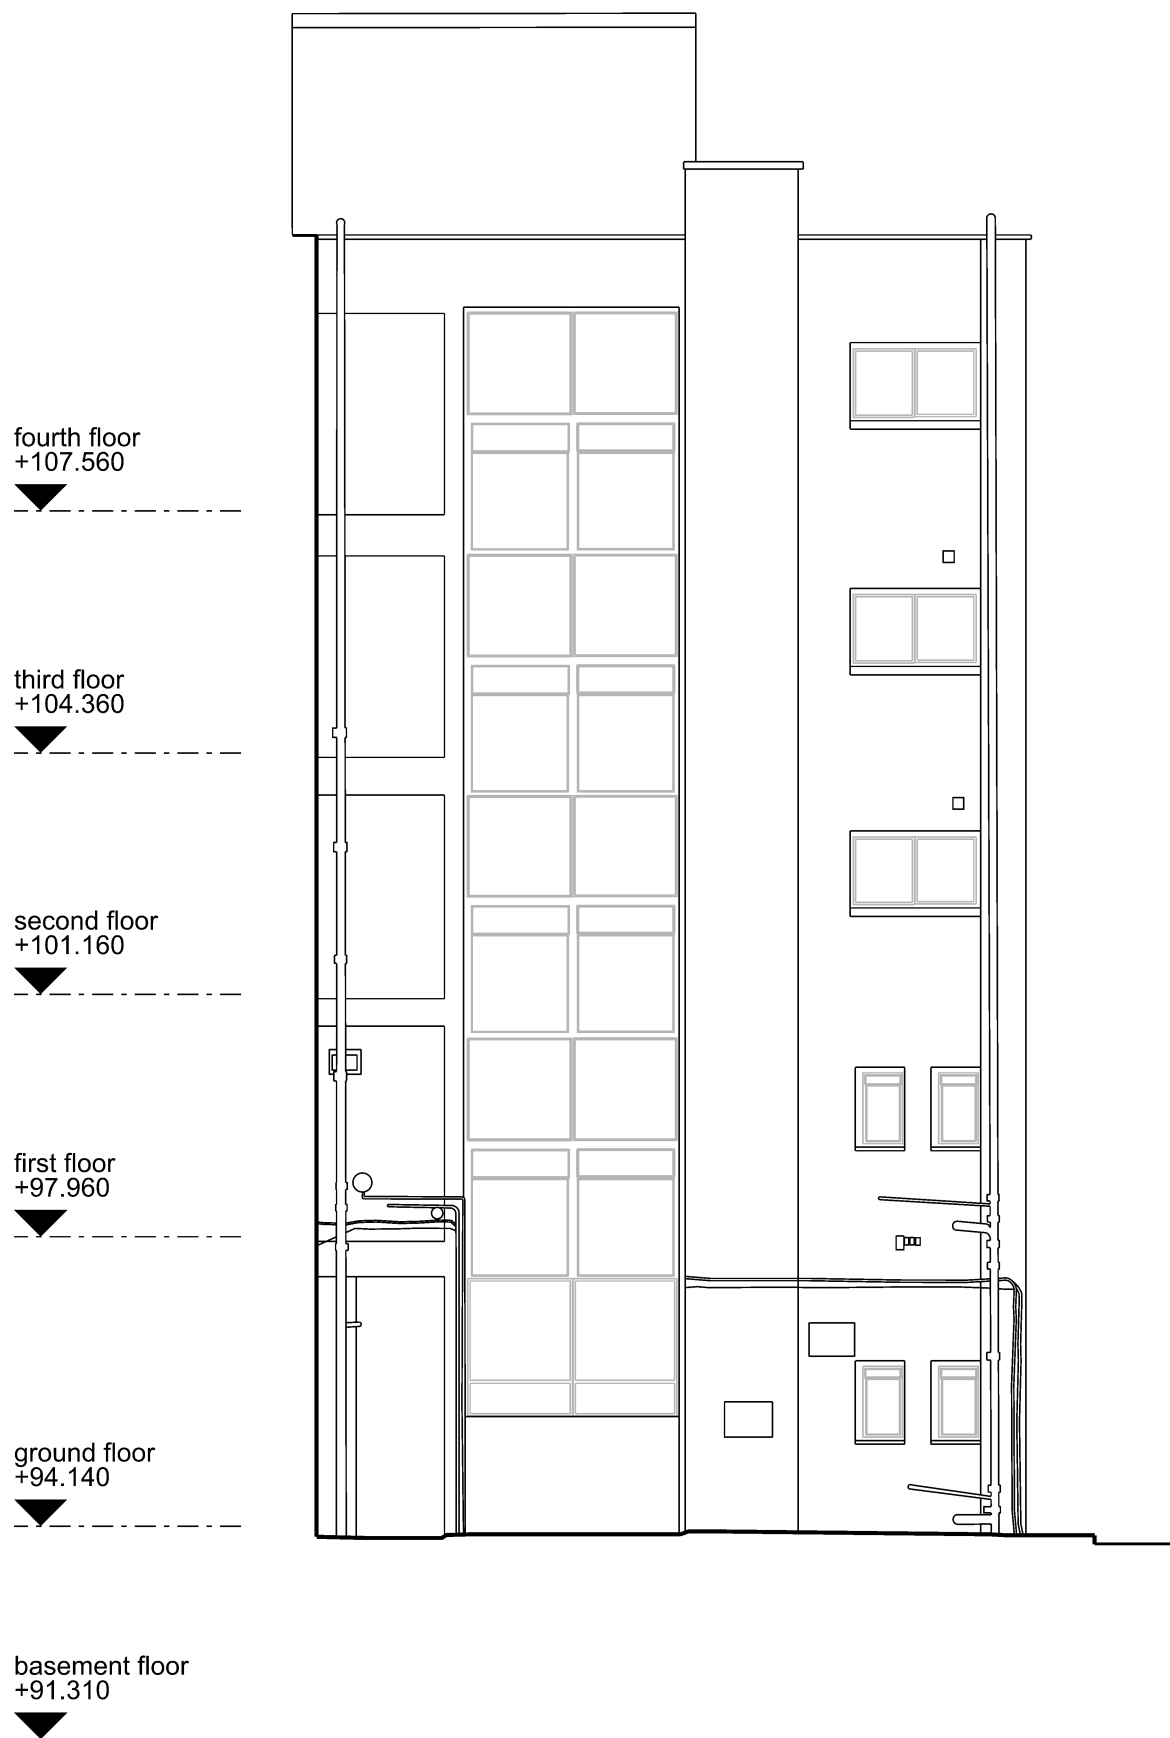

fourth floor
+107.560

third floor
+104.360


second floor
+101.160

first floor
+97.960

ground floor
+94.140

basement floor
+91.310

Elevation 04

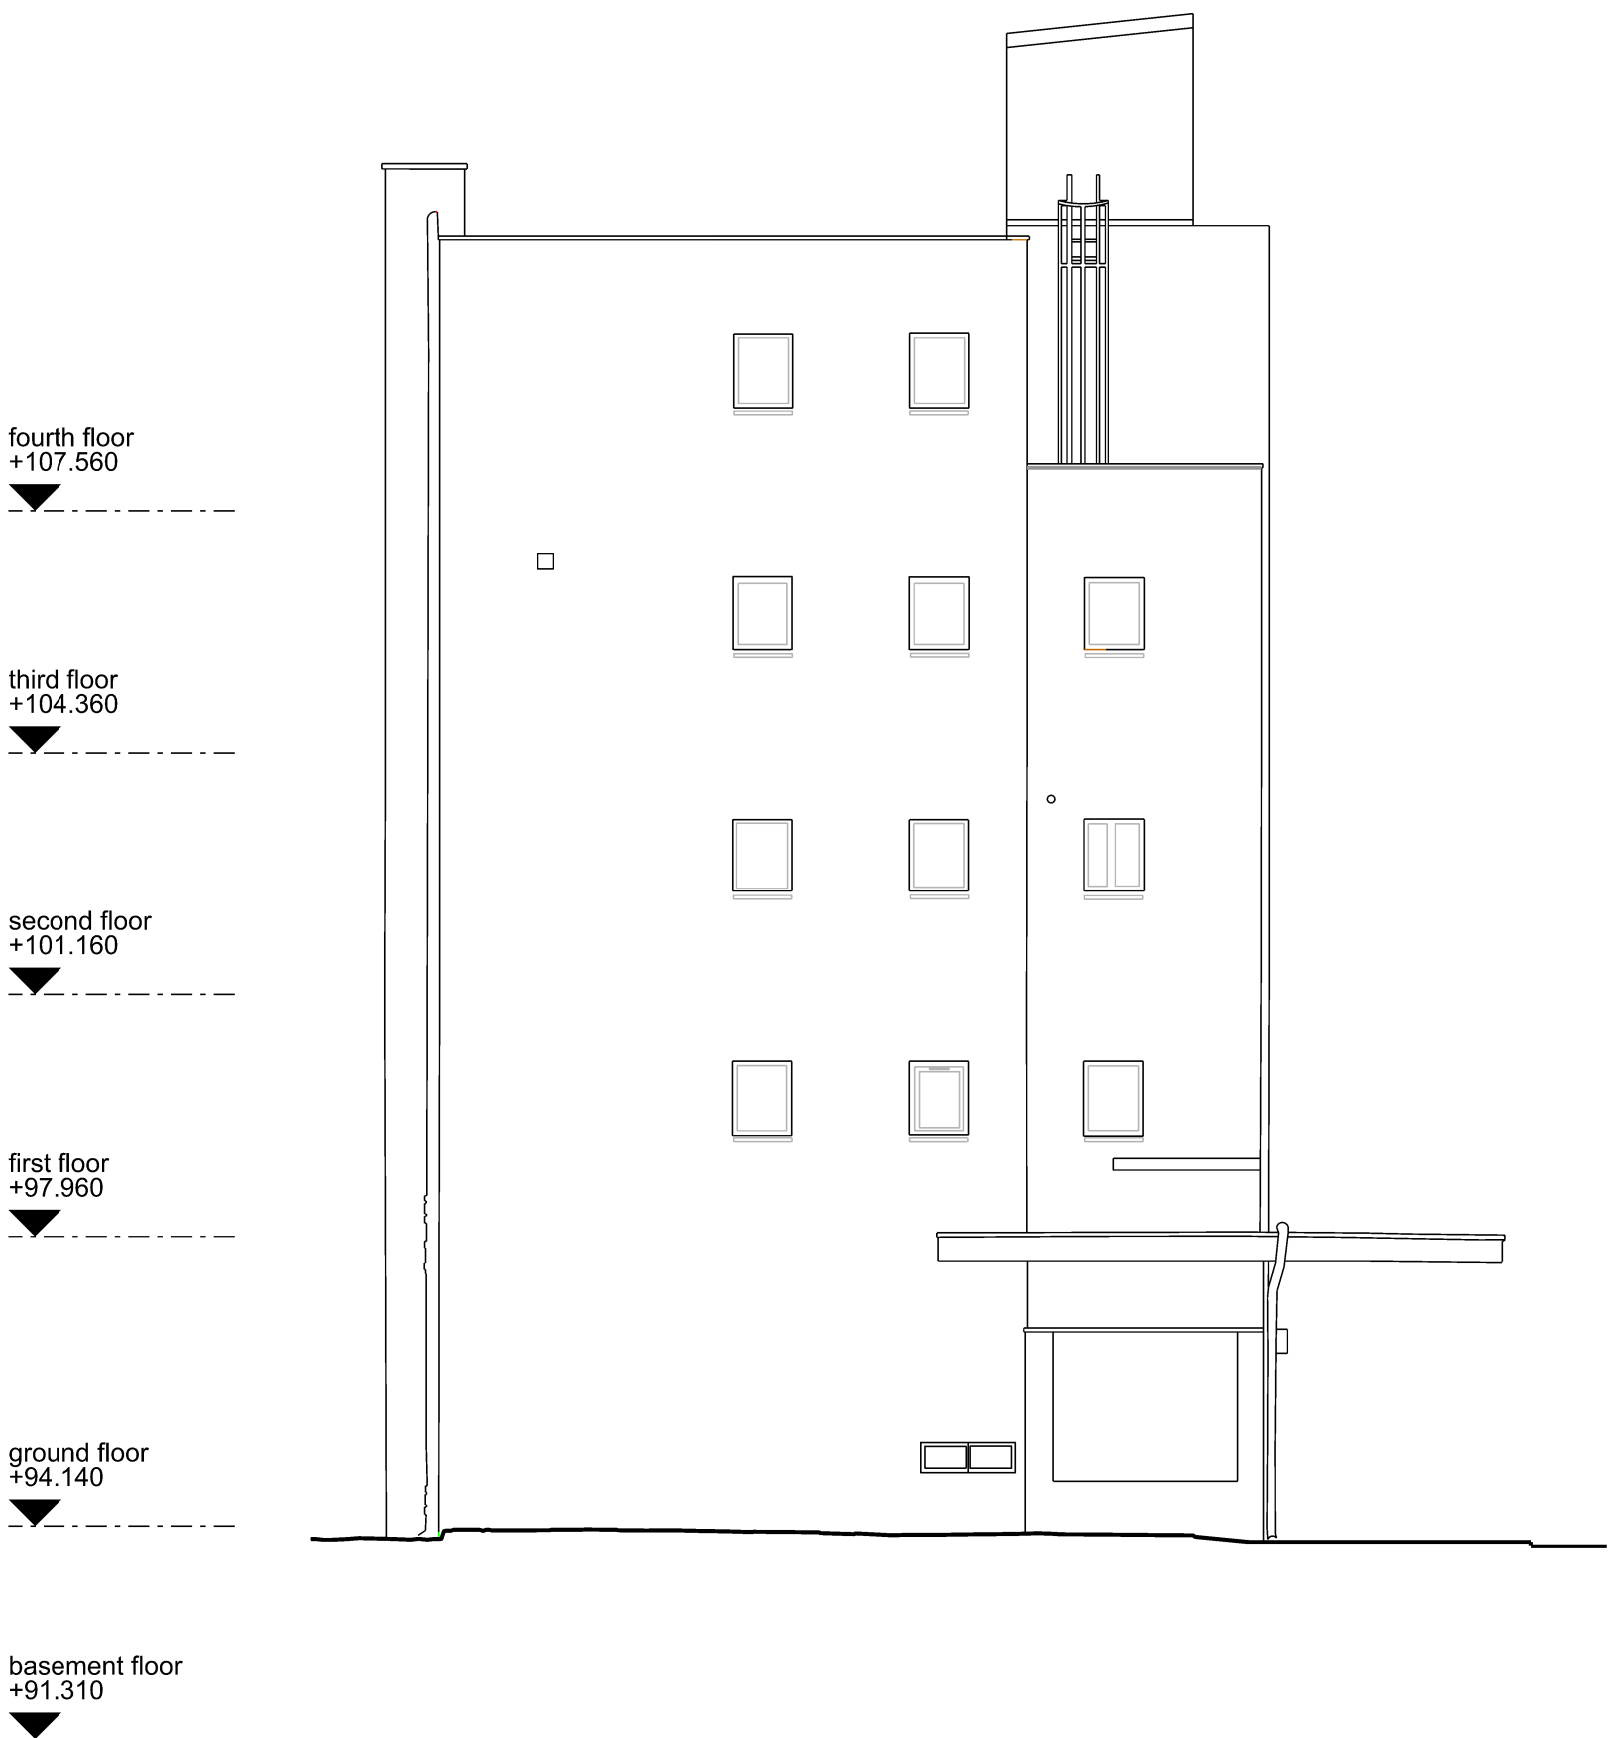

fourth floor
+107.560

third floor
+104.360

second floor
+101.160


first floor
+97.960

ground floor
+94.140

basement floor
+91.310

Elevation 05

P01 16/09/25 Issued for planning CS
Rev: Date: Description: By:

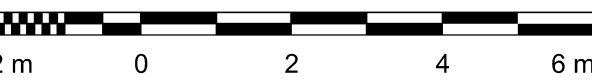

PROJECT3
architects

westgate house
44 hale road
altrincham
WA14 2EX

0161 233 0575
mail@project3architects.com
www.project3architects.com

Project:
Lester House
Bury
Title:
Existing Elevations
03, 04 & 05
Status:
PLANNING

Scale @ ISO A1:
1:100

Drawing Number:
0862-P3A-XX-XX-DR-A-05312 P01

Revision: