

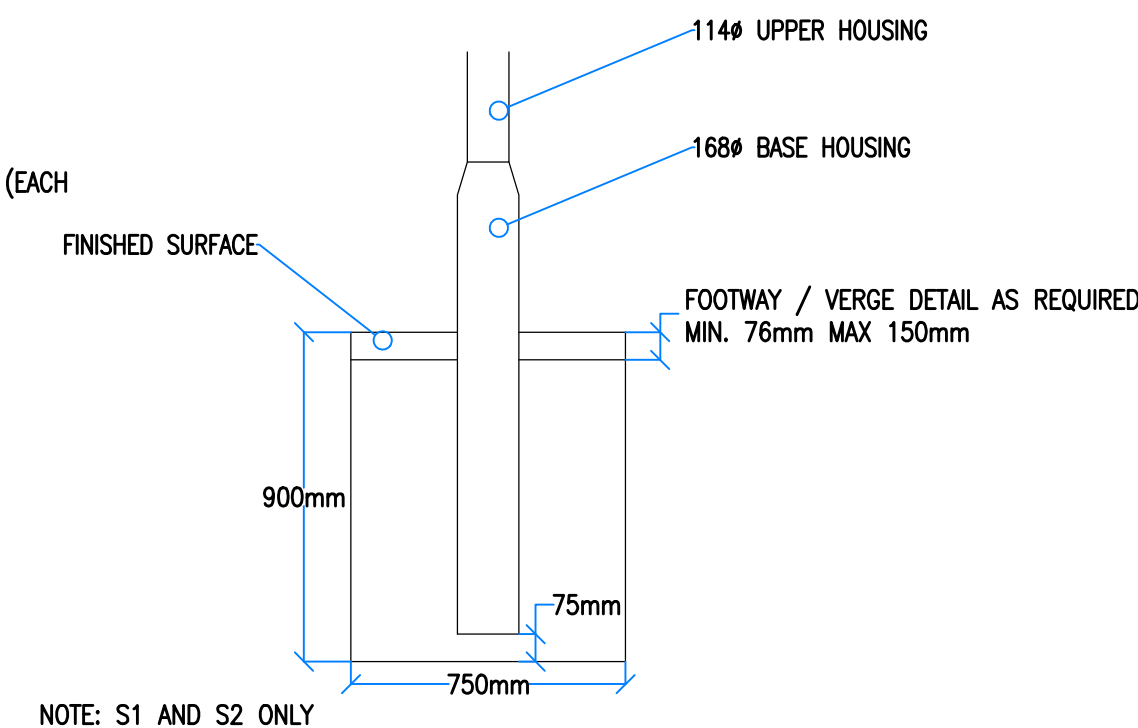
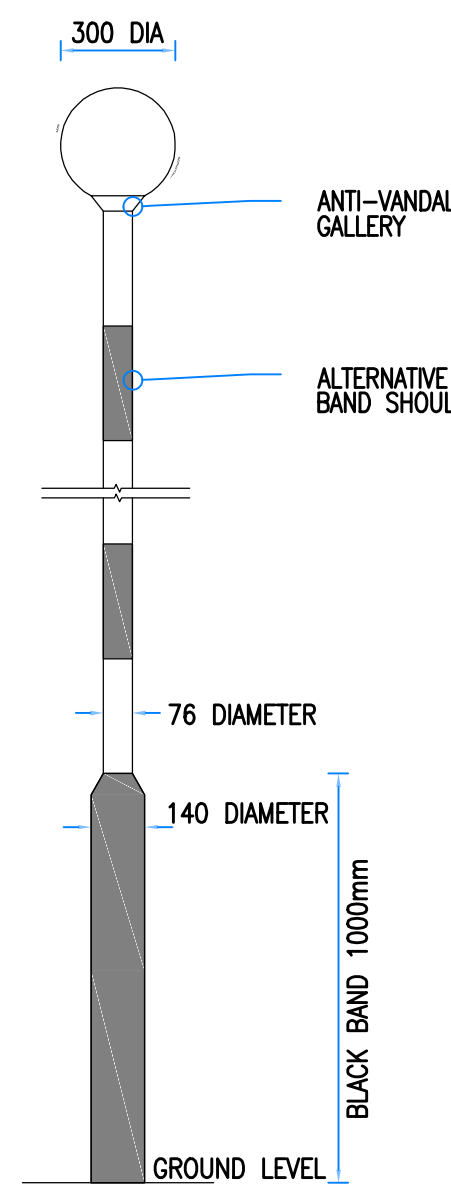
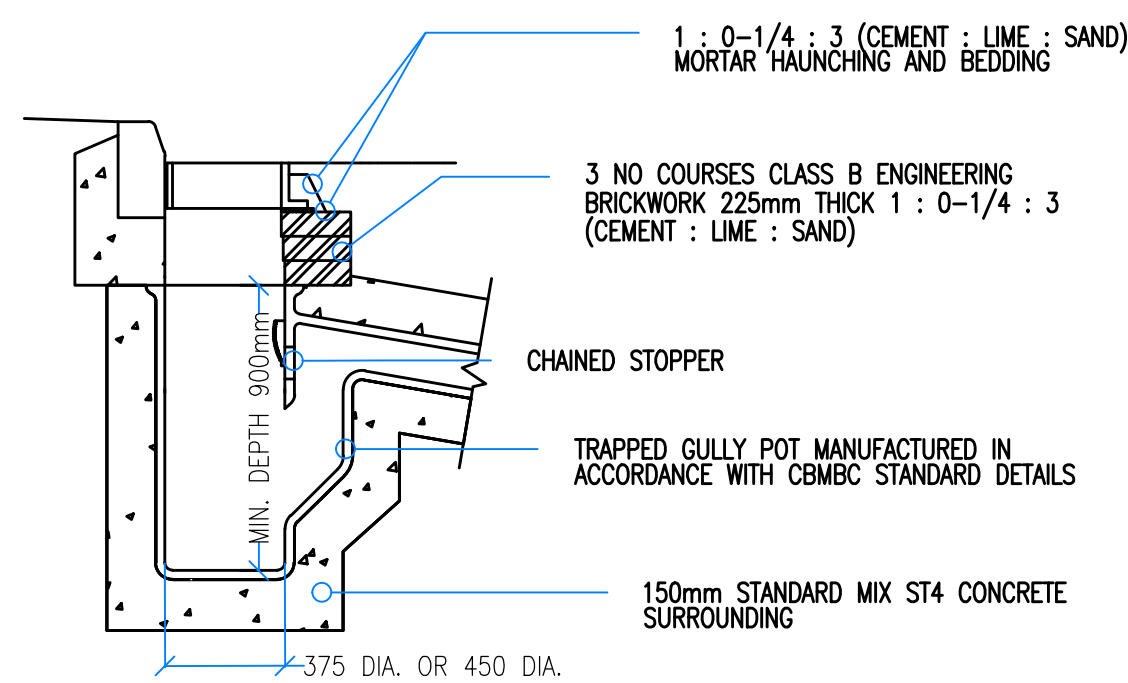
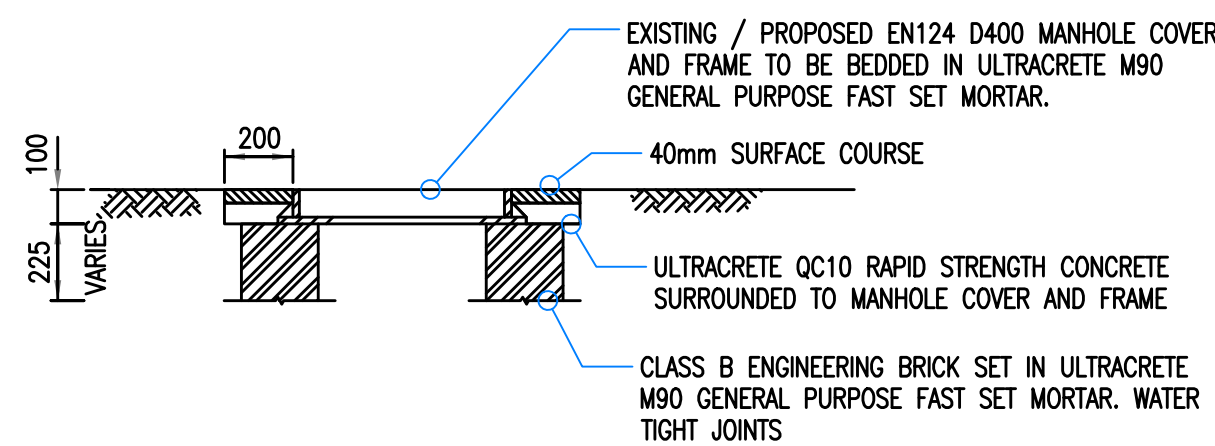
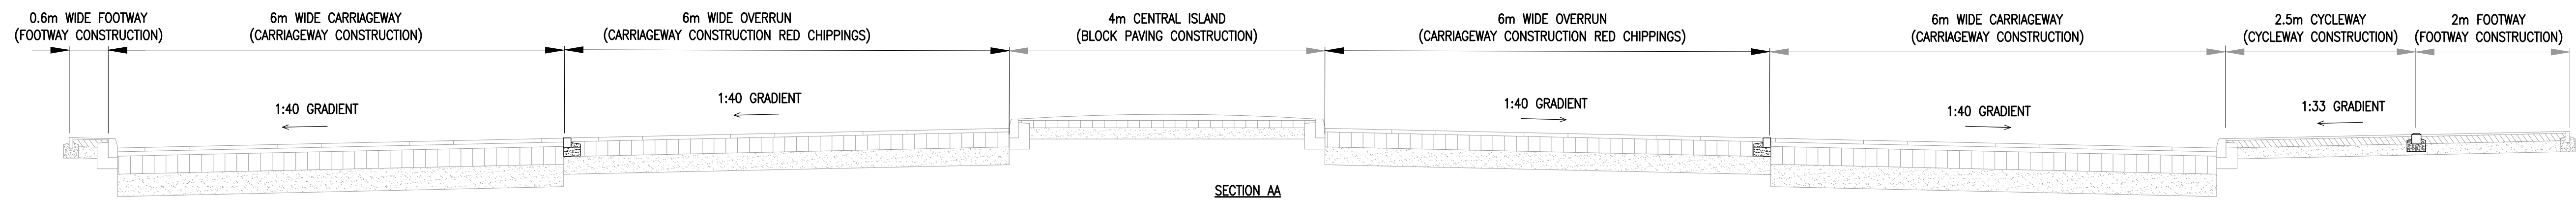
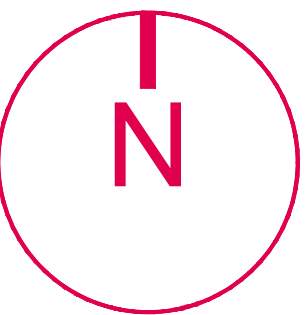
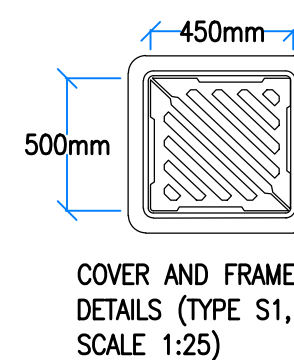


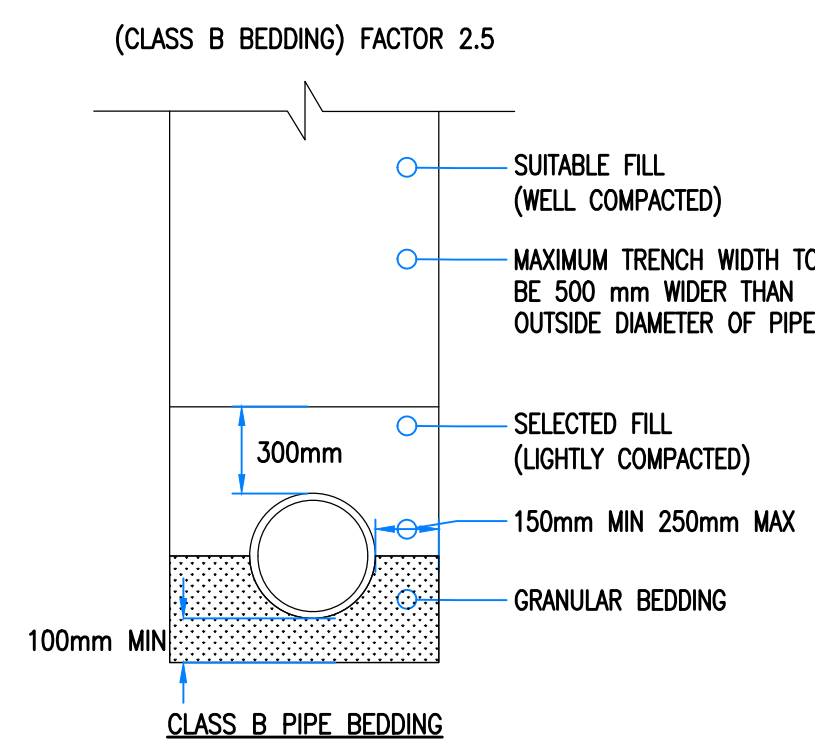

NOTES

- THIS DRAWING IS SUBJECT TO FULL CDM COMPLIANCE, STATUTORY UNDERTAKERS SEARCH/DIVERSION REQUIREMENTS, HIGHWAY DRAINAGE PROVISION, LAND OWNERSHIP AND LOCAL AUTHORITY APPROVAL. NO DEVIATION FROM THE DRAWING SHOWN IS ALLOWED WITHOUT WRITTEN PERMISSION
- REFER TO VIA SOLUTIONS PROJECT SPECIFIC DESIGN RISK ASSESSMENT (DRA)
- IT IS ASSUMED THAT ALL WORKS WILL BE CARRIED OUT BY A COMPETENT CONTRACTOR WORKING WHERE APPROPRIATE TO AN APPROVED METHOD STATEMENT / LEGAL AGREEMENT




REV.	AMENDMENTS	DATE
P02	STANDARD SECTION ADDED	27/02/24
P03	BELISHA BEACON/SIGN POST/SPEED TABLE DETAIL ADDED	14/06/24
P04	GENERAL AMENDMENTS	19/06/24

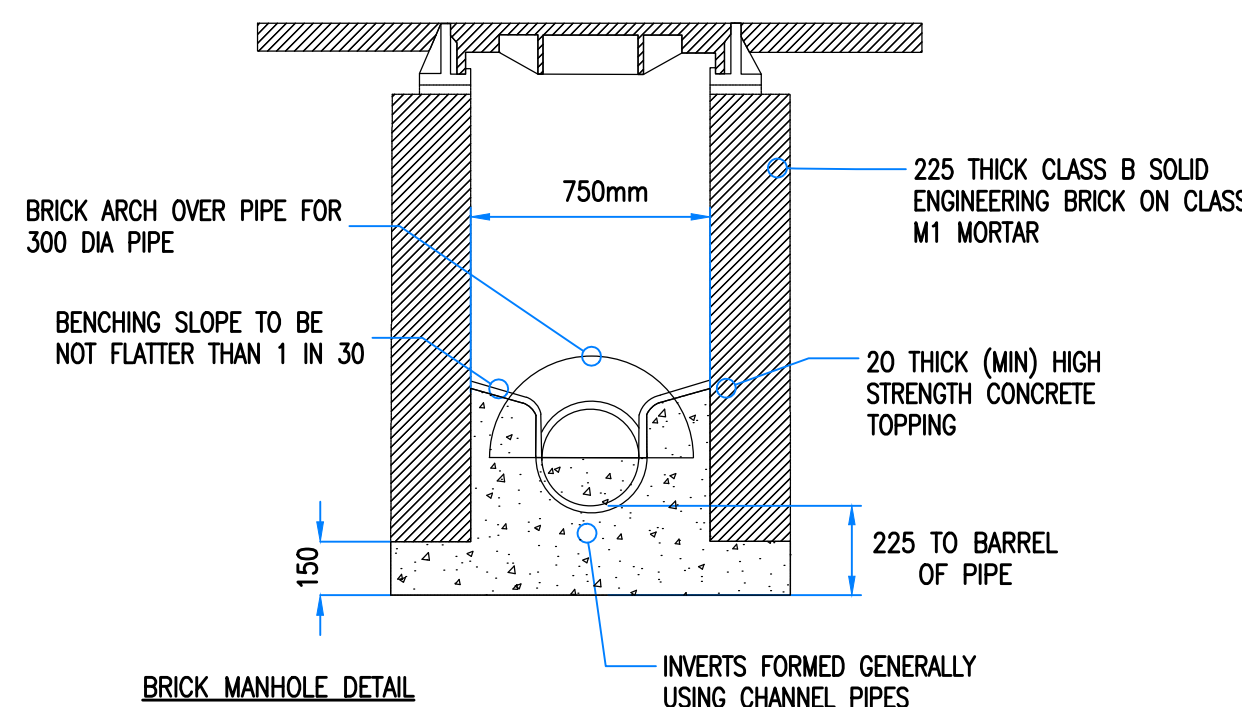

STANDARD FRAME WITH 500mm X 450mm GRADE C250 DOUBLE TRIANGULAR GRATINGS TO BS EN 124-1:2015. THE MATERIALS, MANUFACTURE, WORKMANSHIP, PROTECTIVE COATING, LOADING TESTS AND INSPECTION REQUIREMENTS OF BS EN 124-1:2015 SHALL BE OBSERVED IN THE MANUFACTURE

NOTE: PEDESTRIAN FRIENDLY GULLY LIDS REQUIRED ON MEWS COURT

GULLY COVER DETAIL

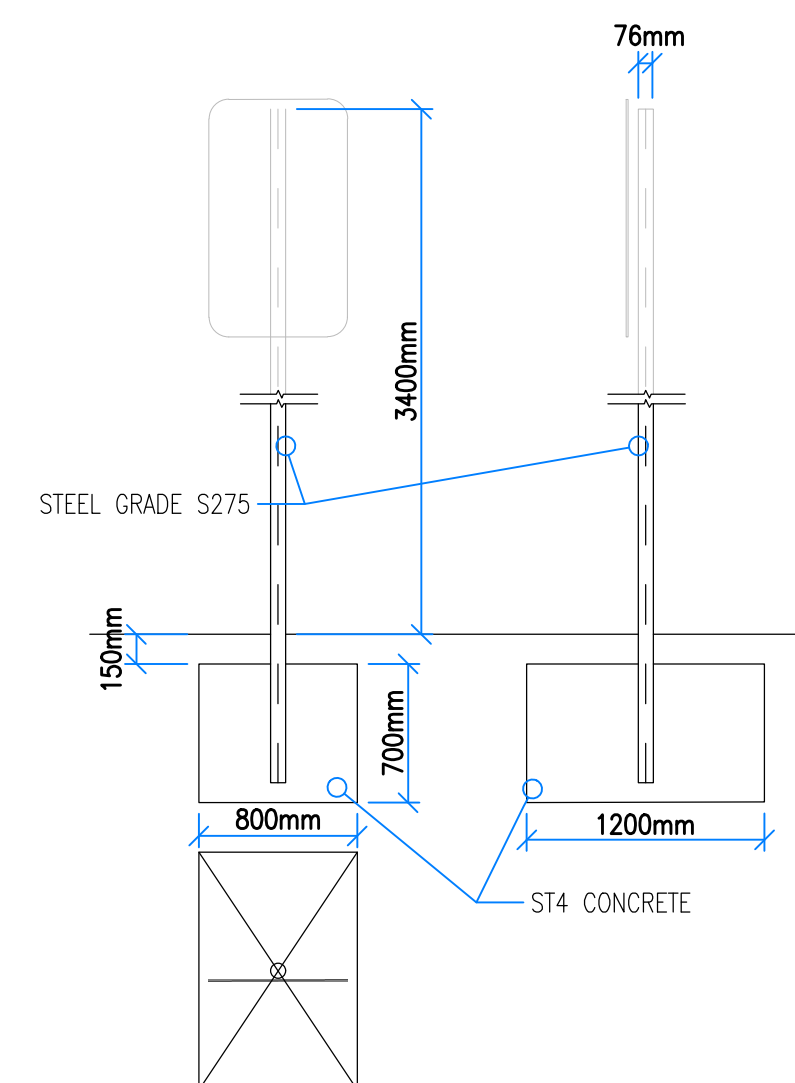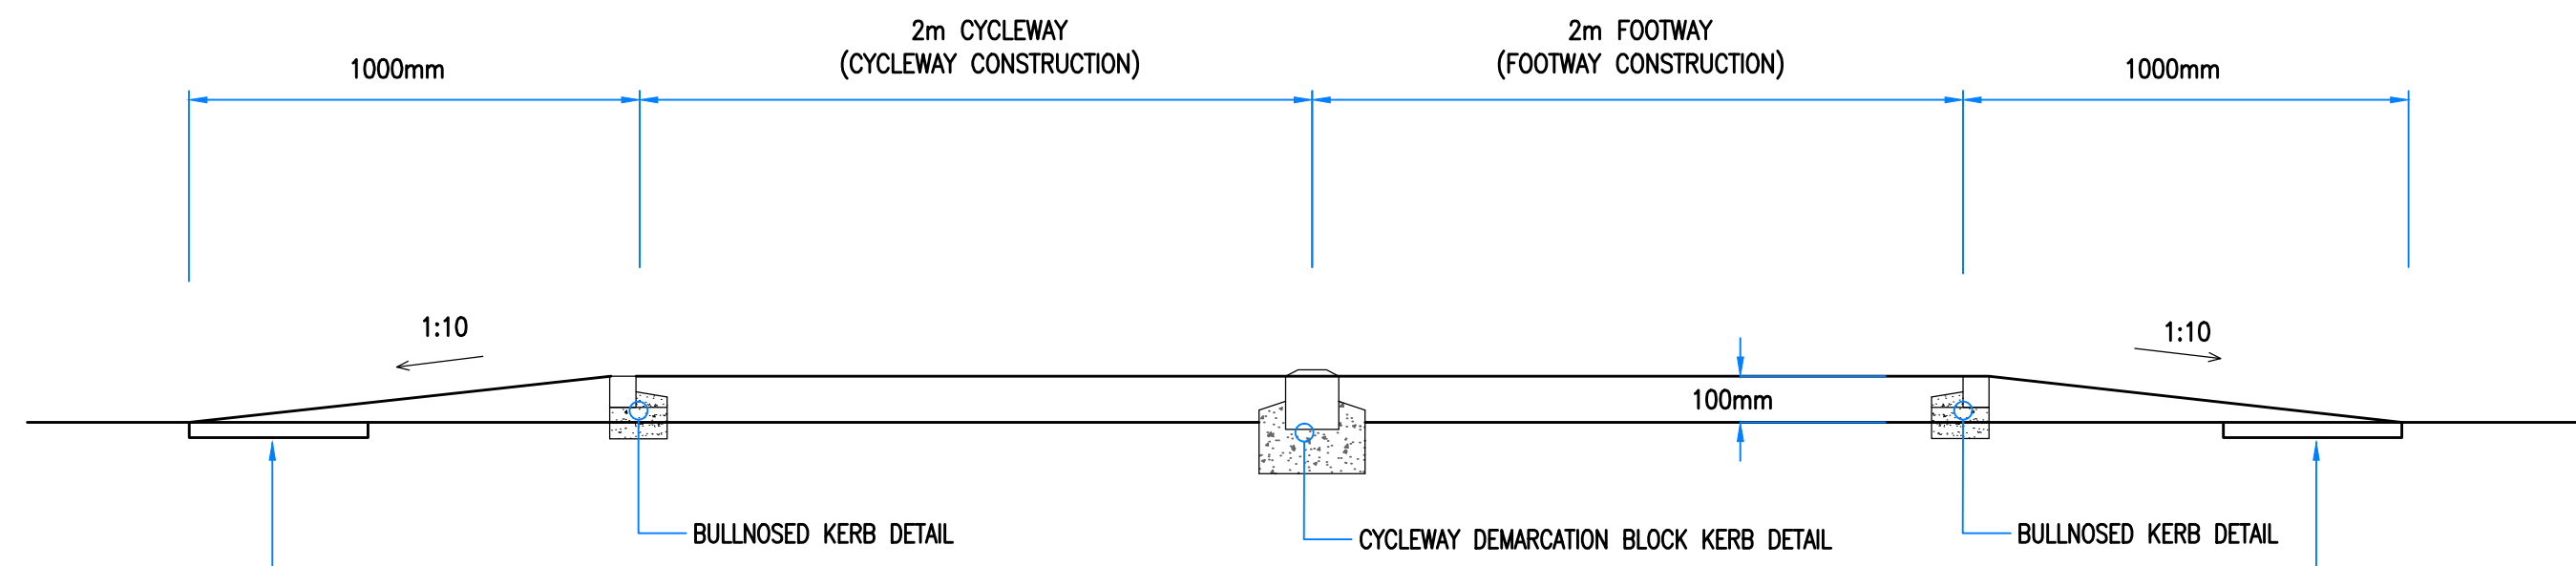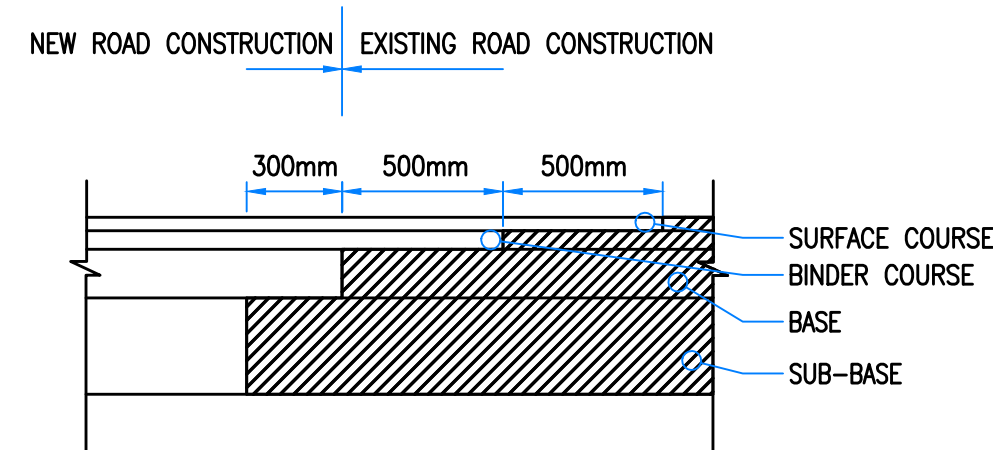

STAR RADCLIFFE ACADEMY
SPRING LANE BURY

CONSTRUCTION DETAILS

SCALE: NTS @A1

DATE: JUNE 2024

DRAWING NO: FS1013-VS-XX-XX-D-H-0212

STATUS: S3 REVISION: P04