

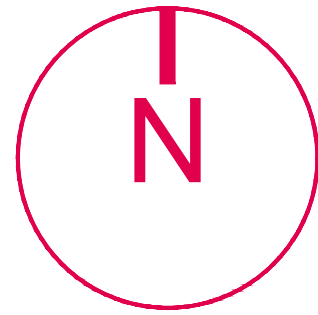
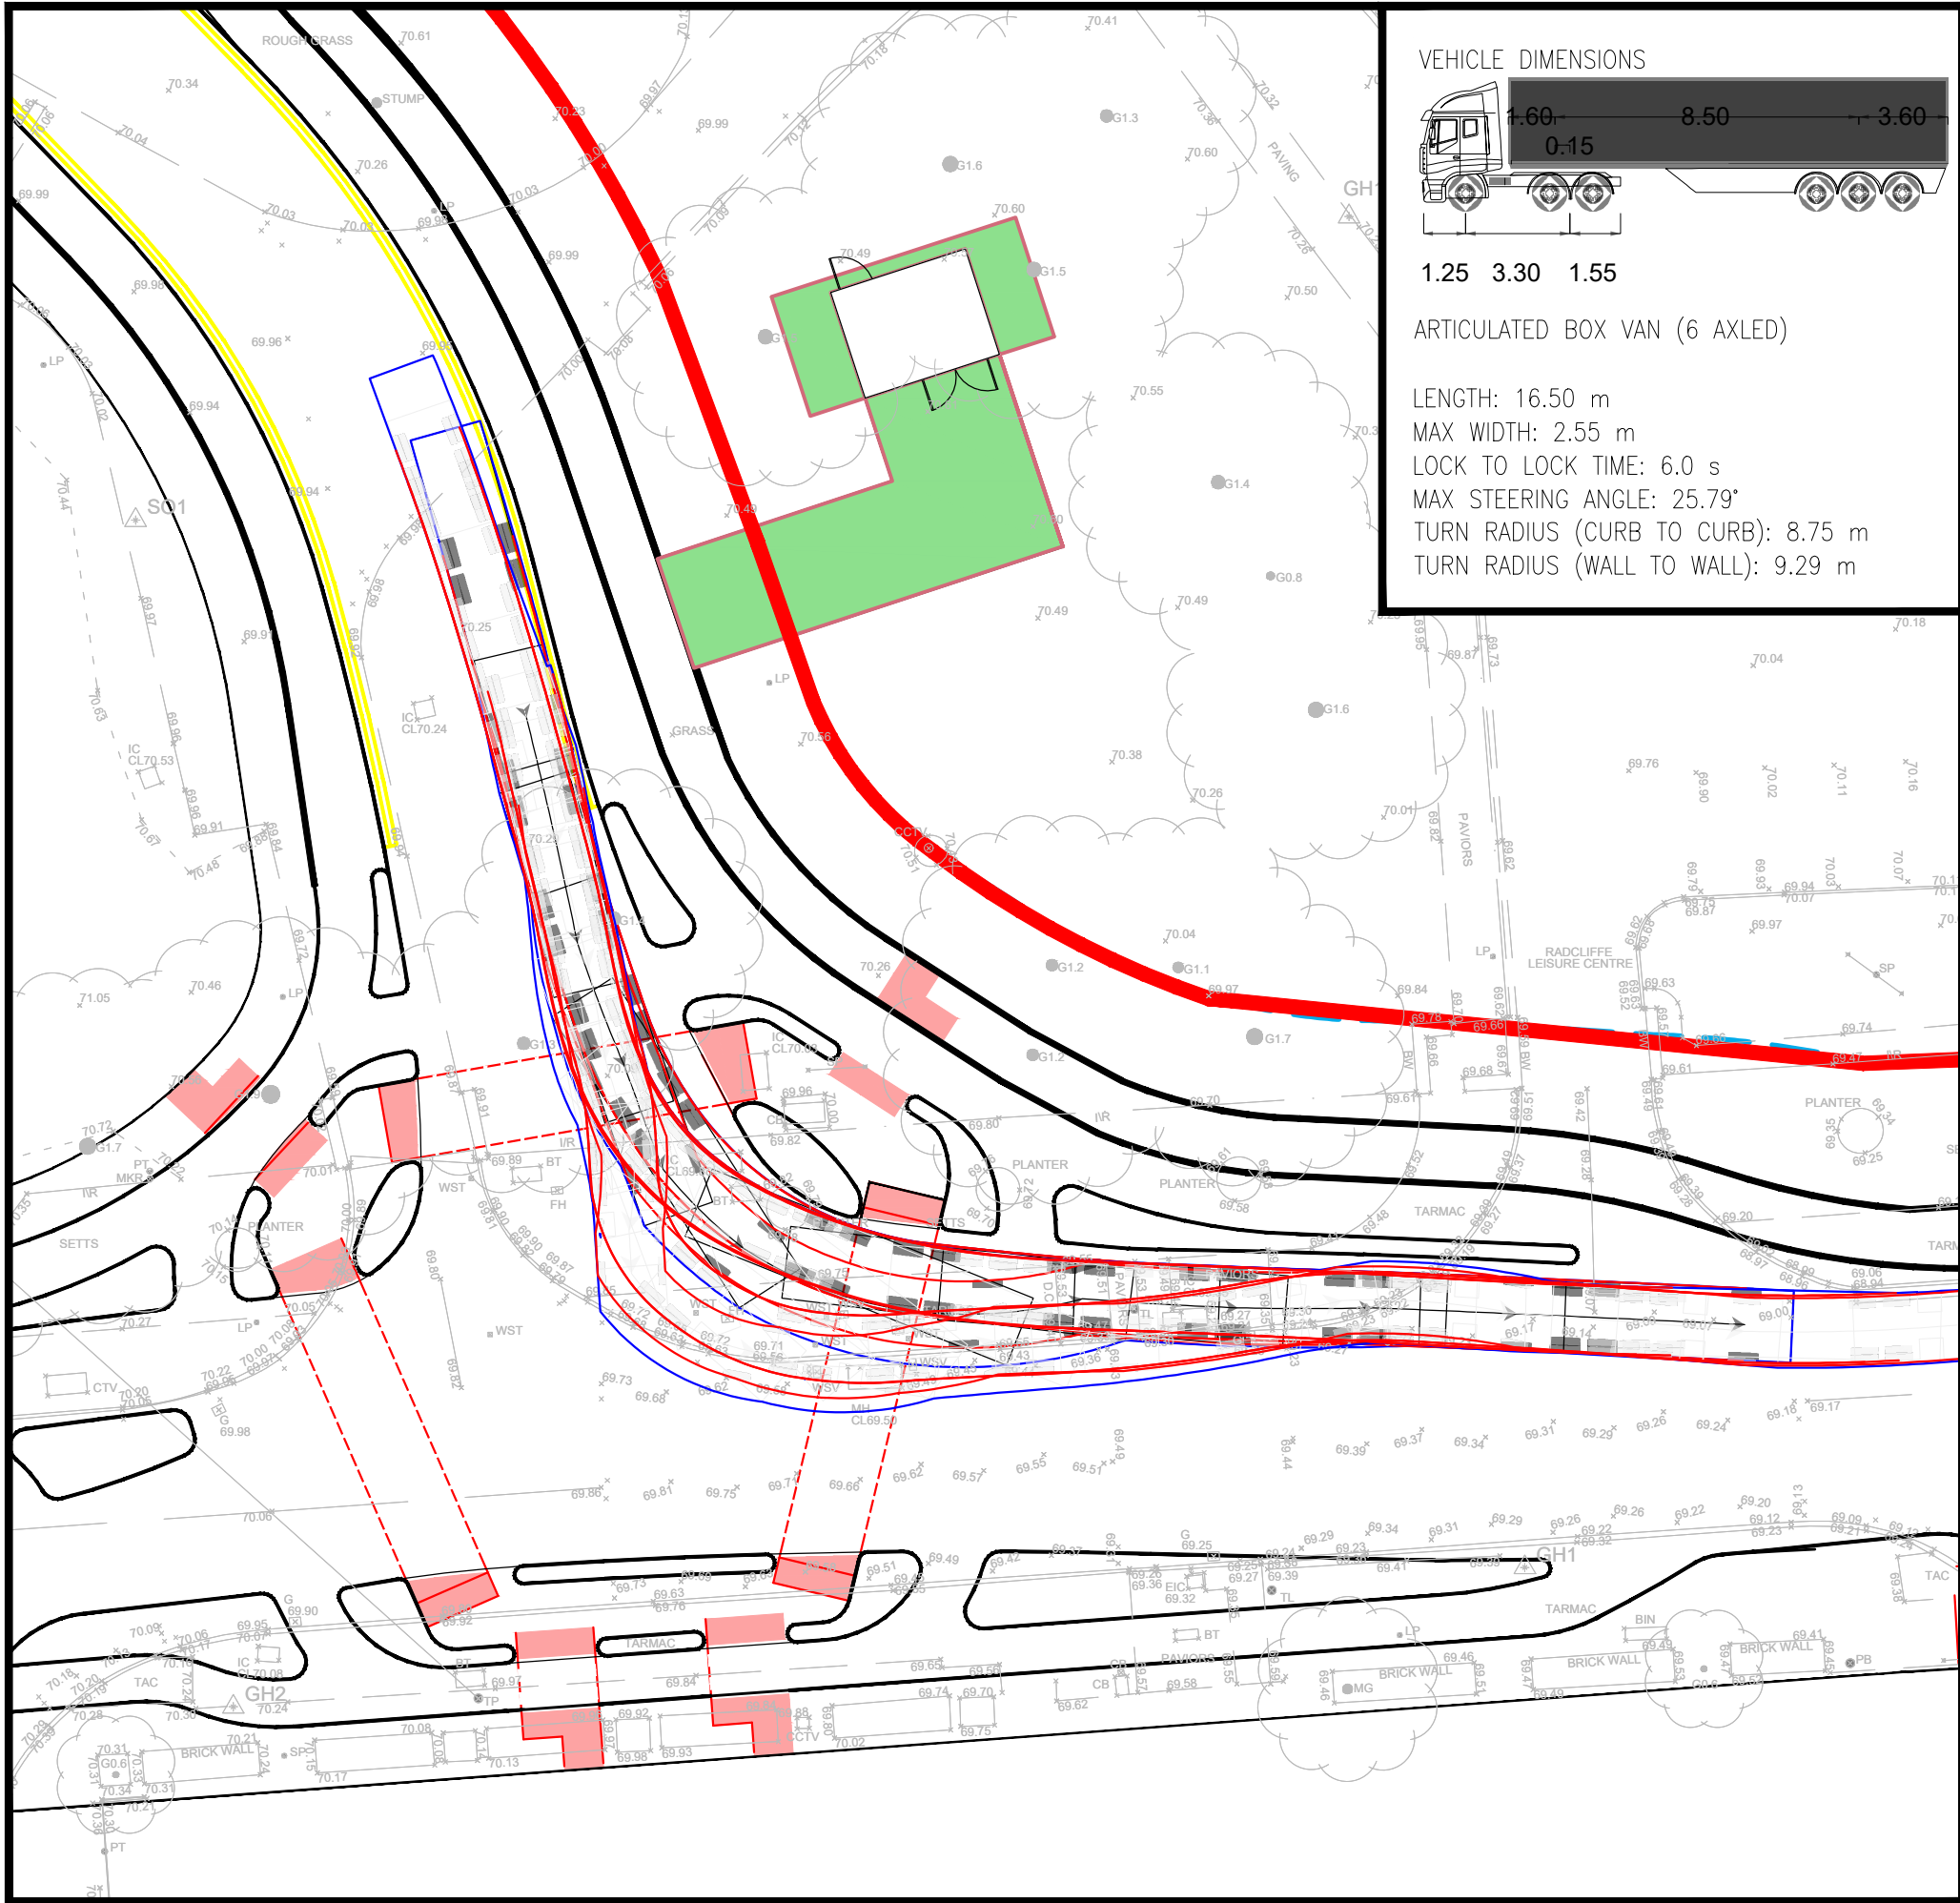
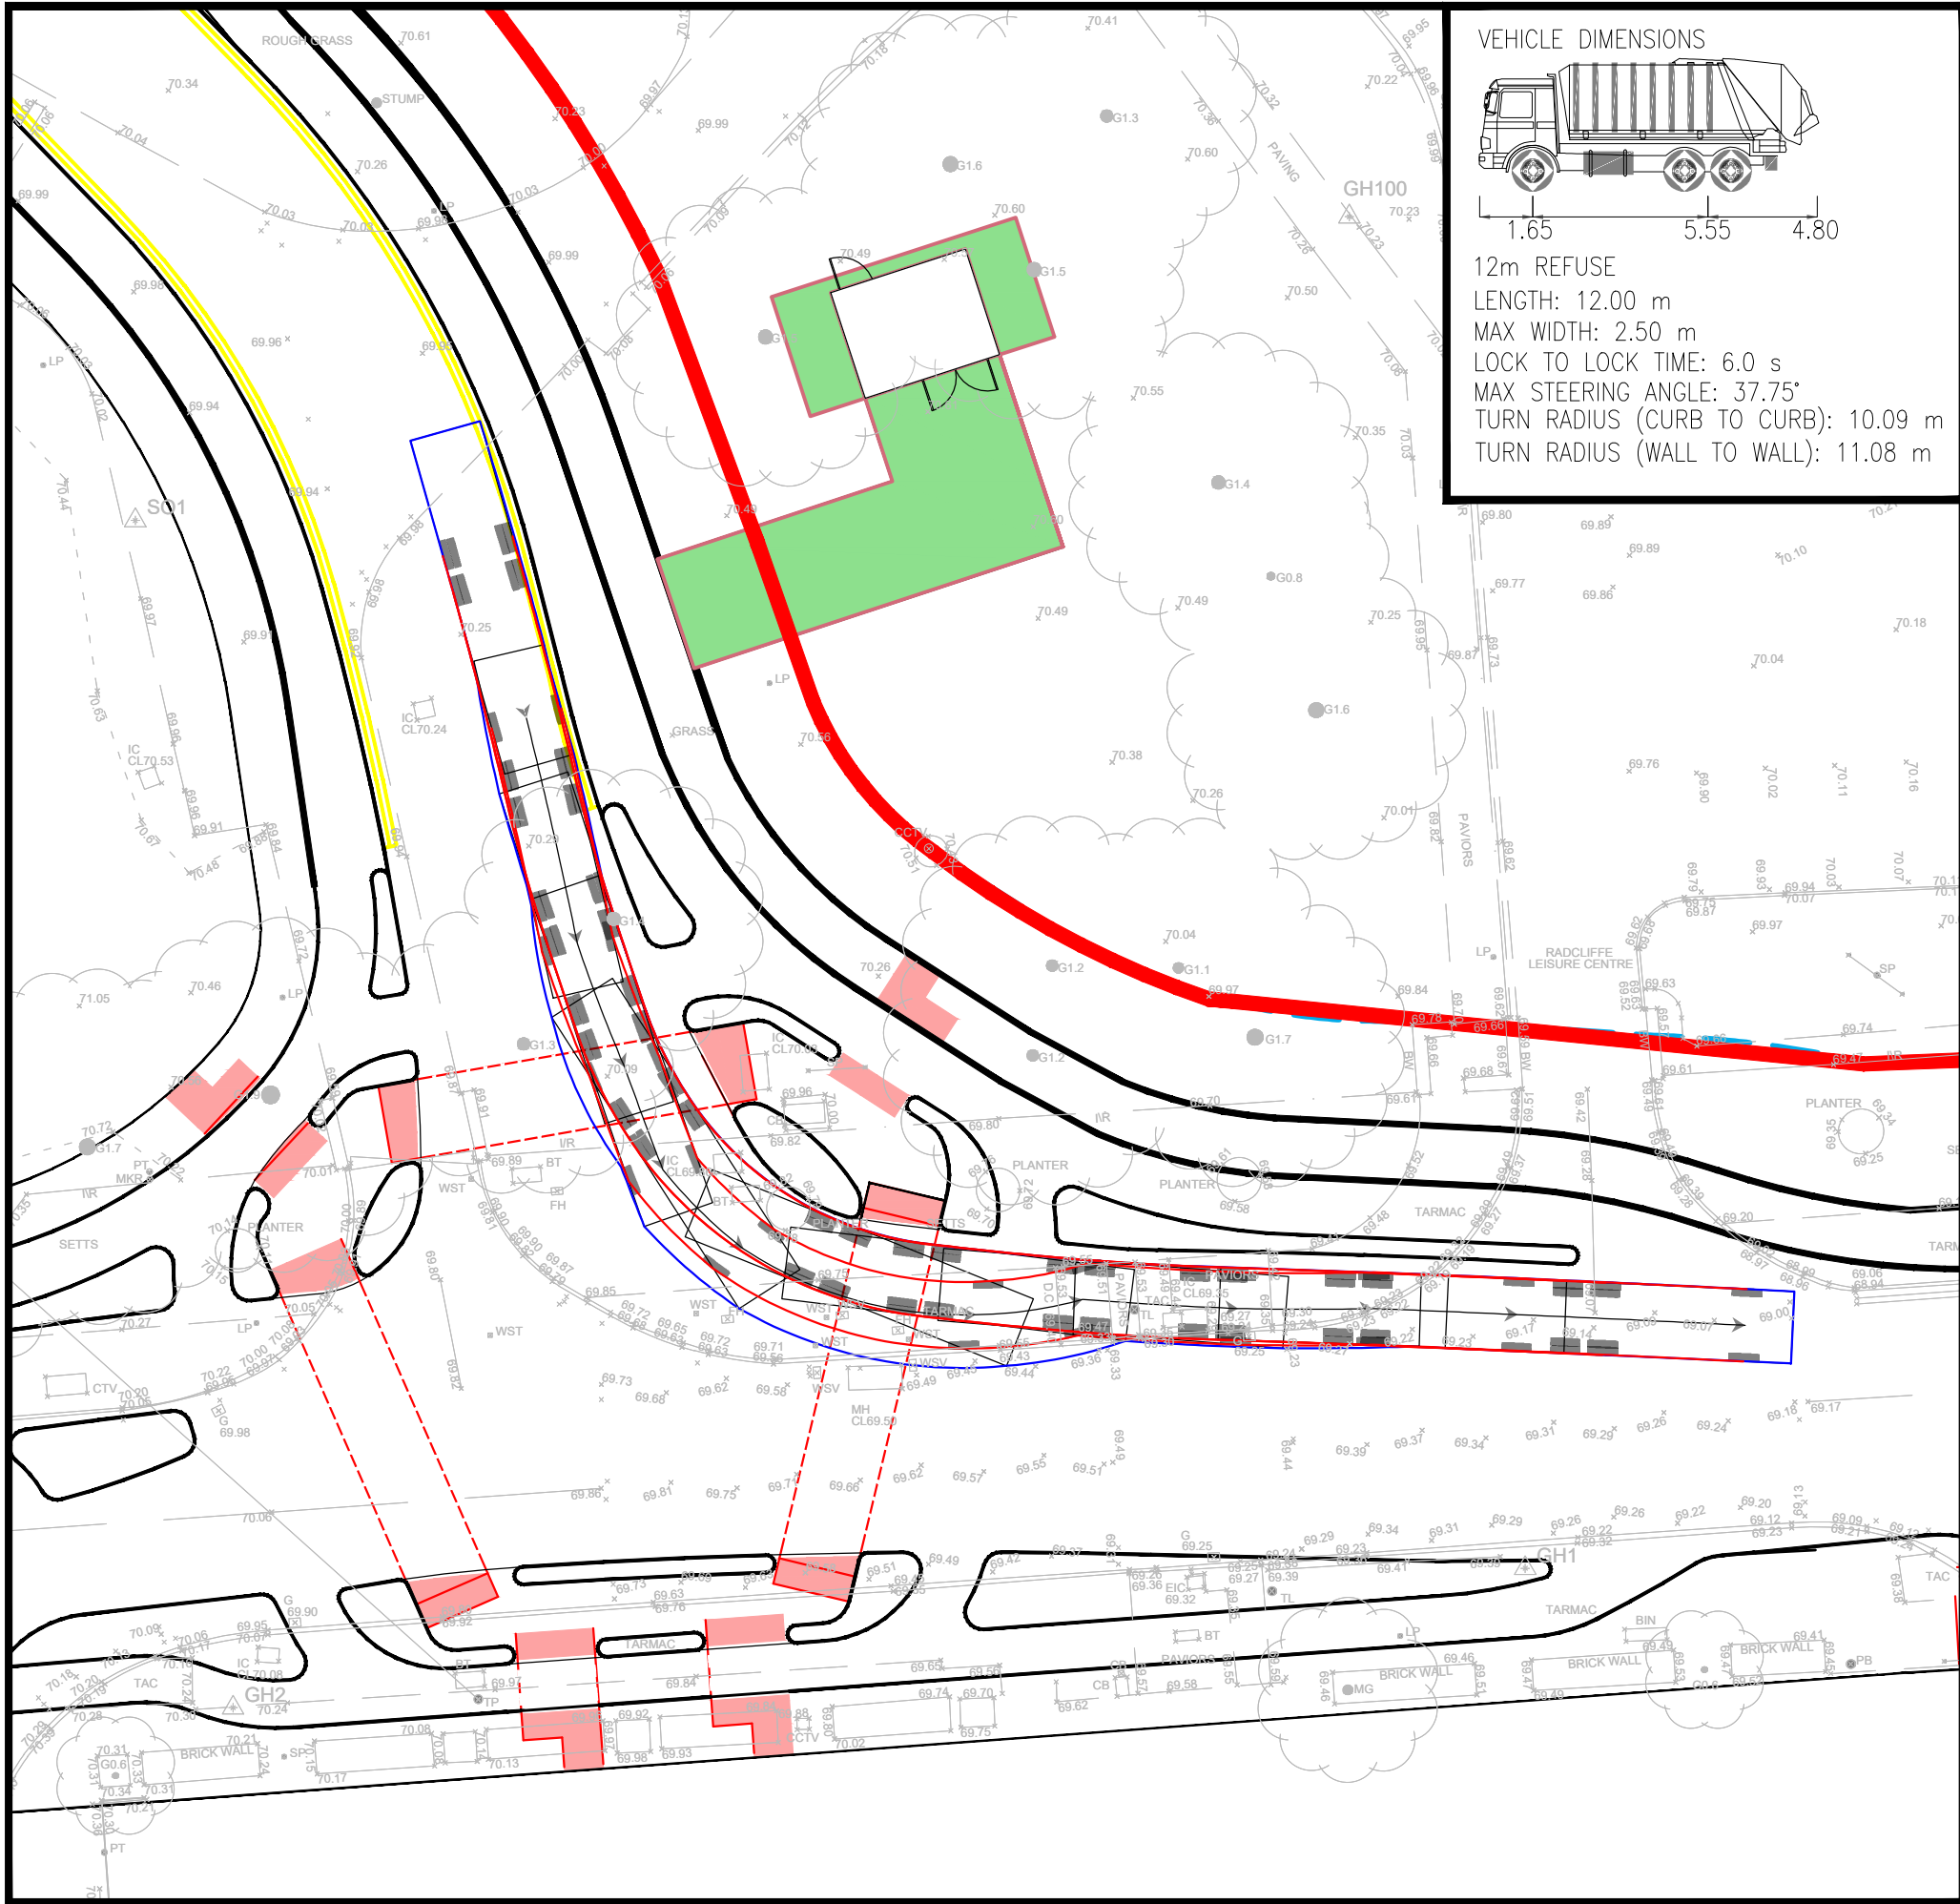
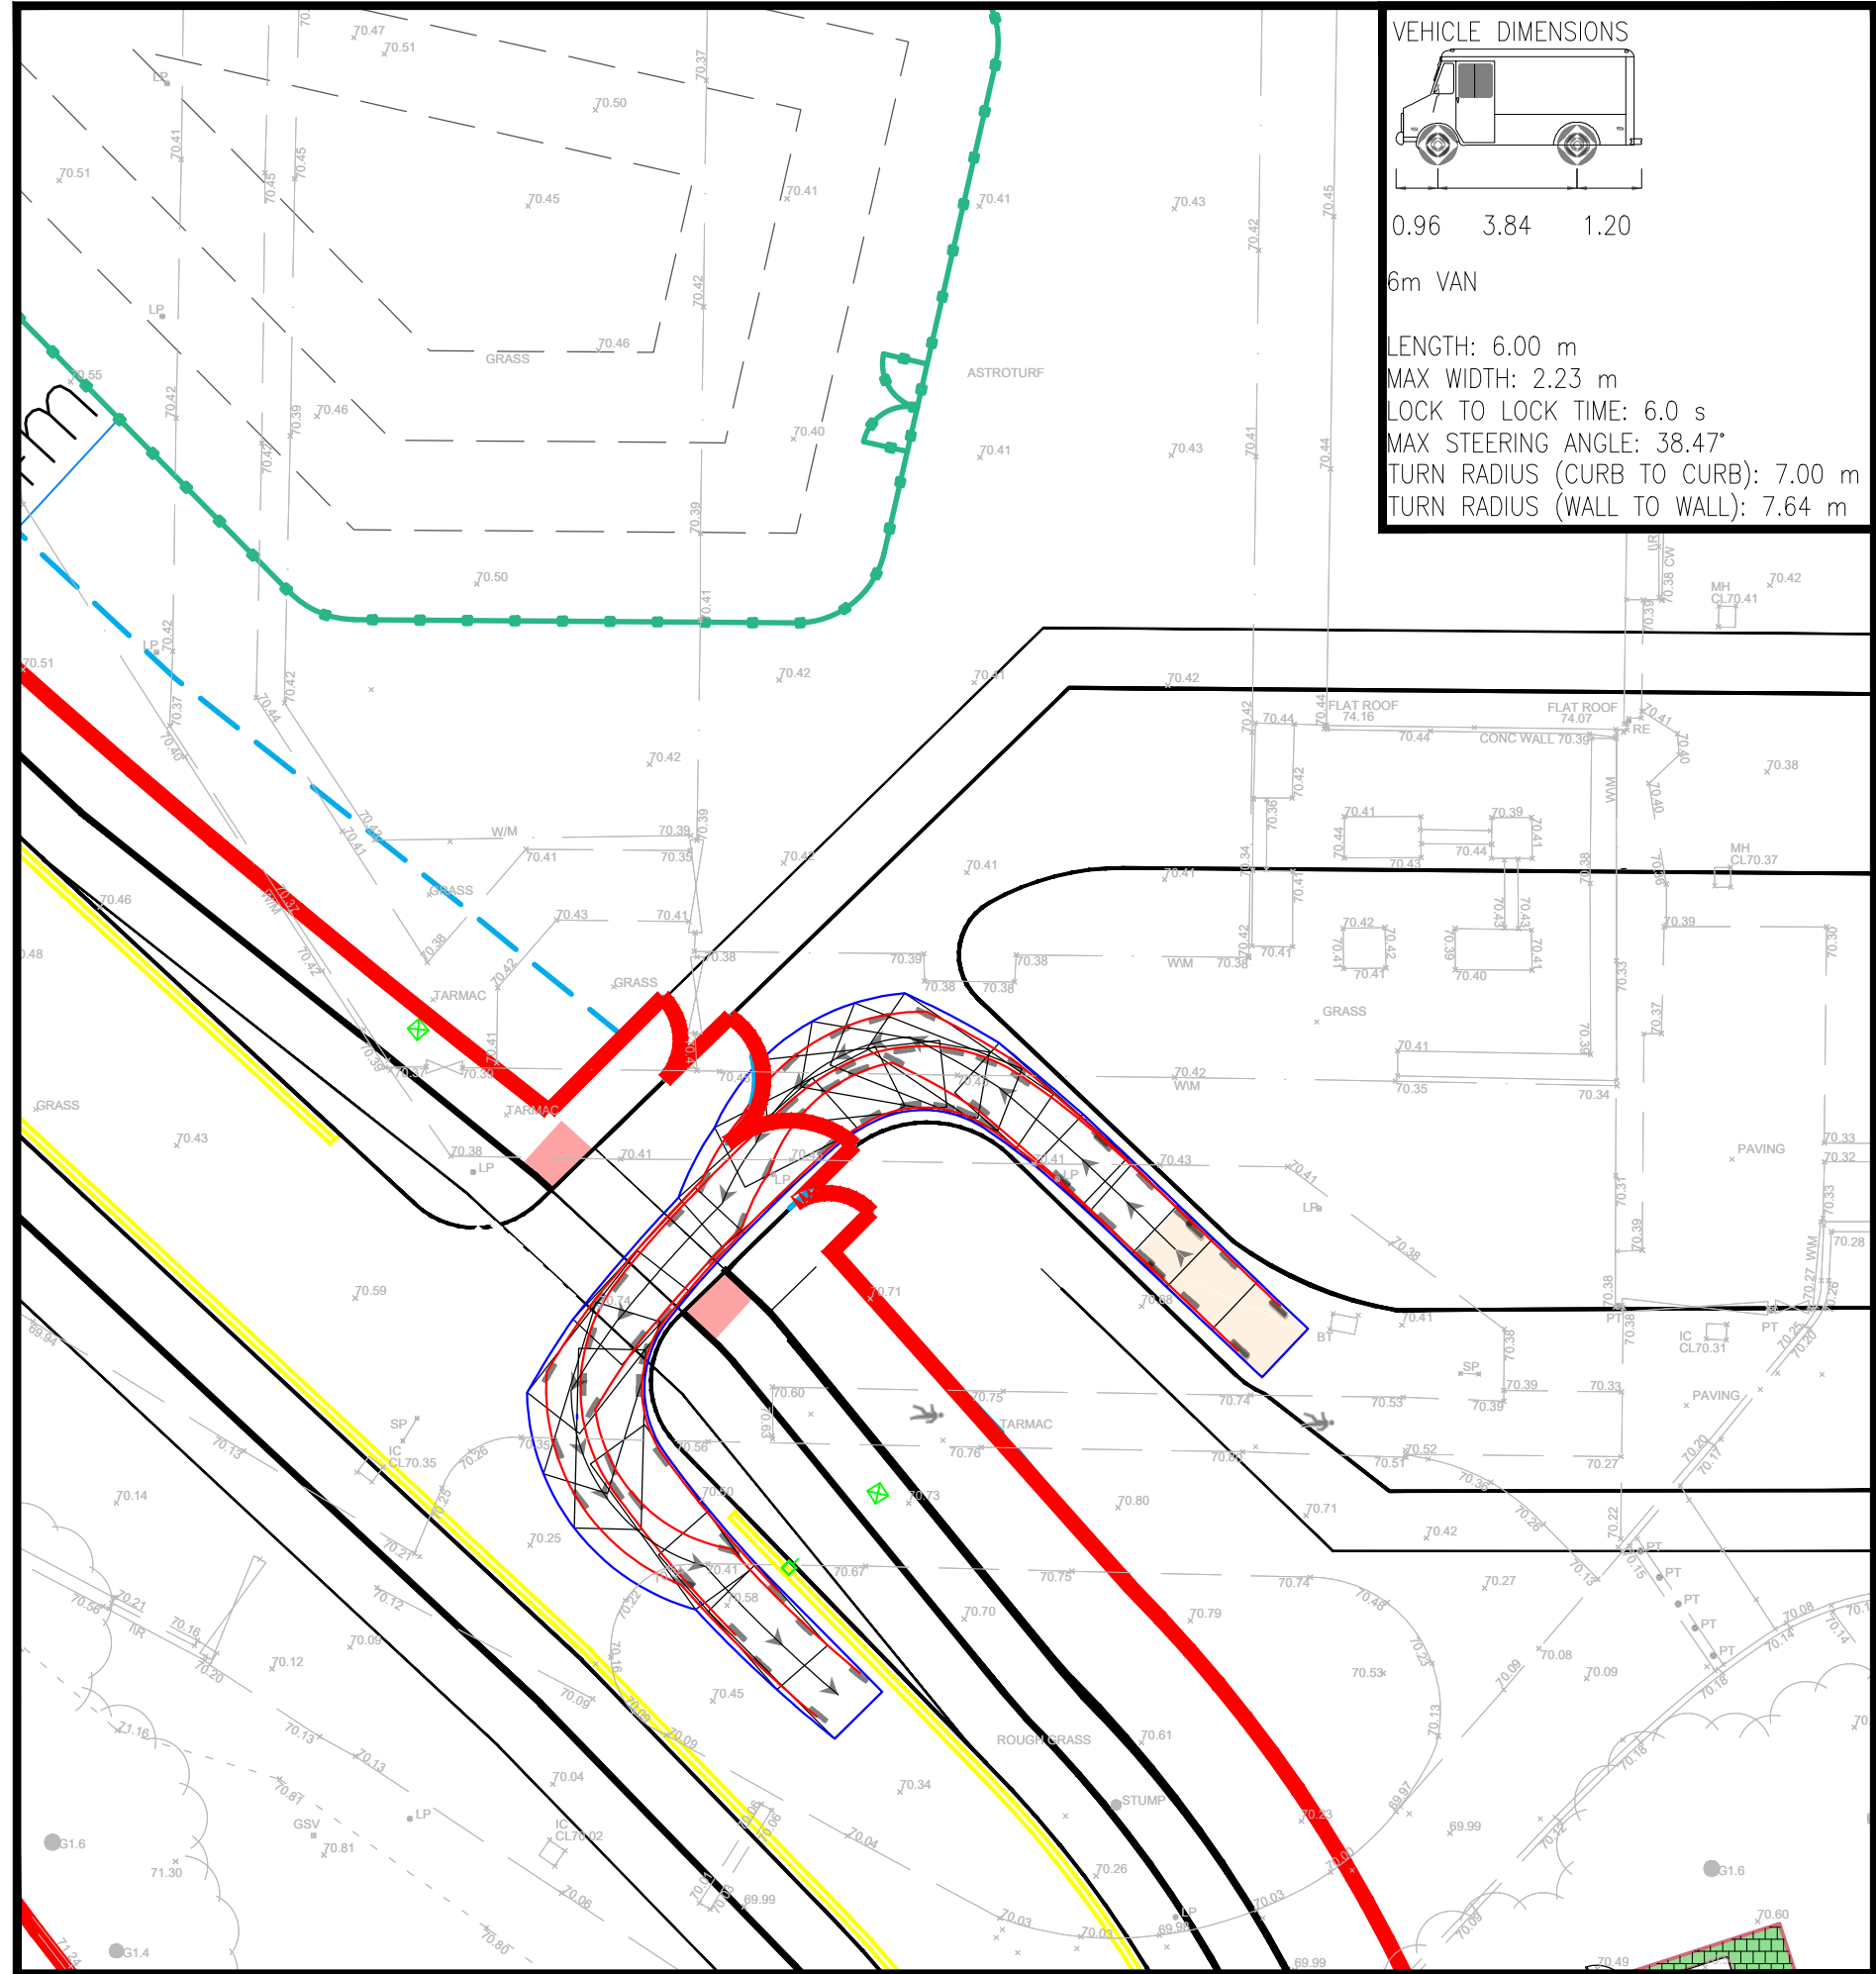


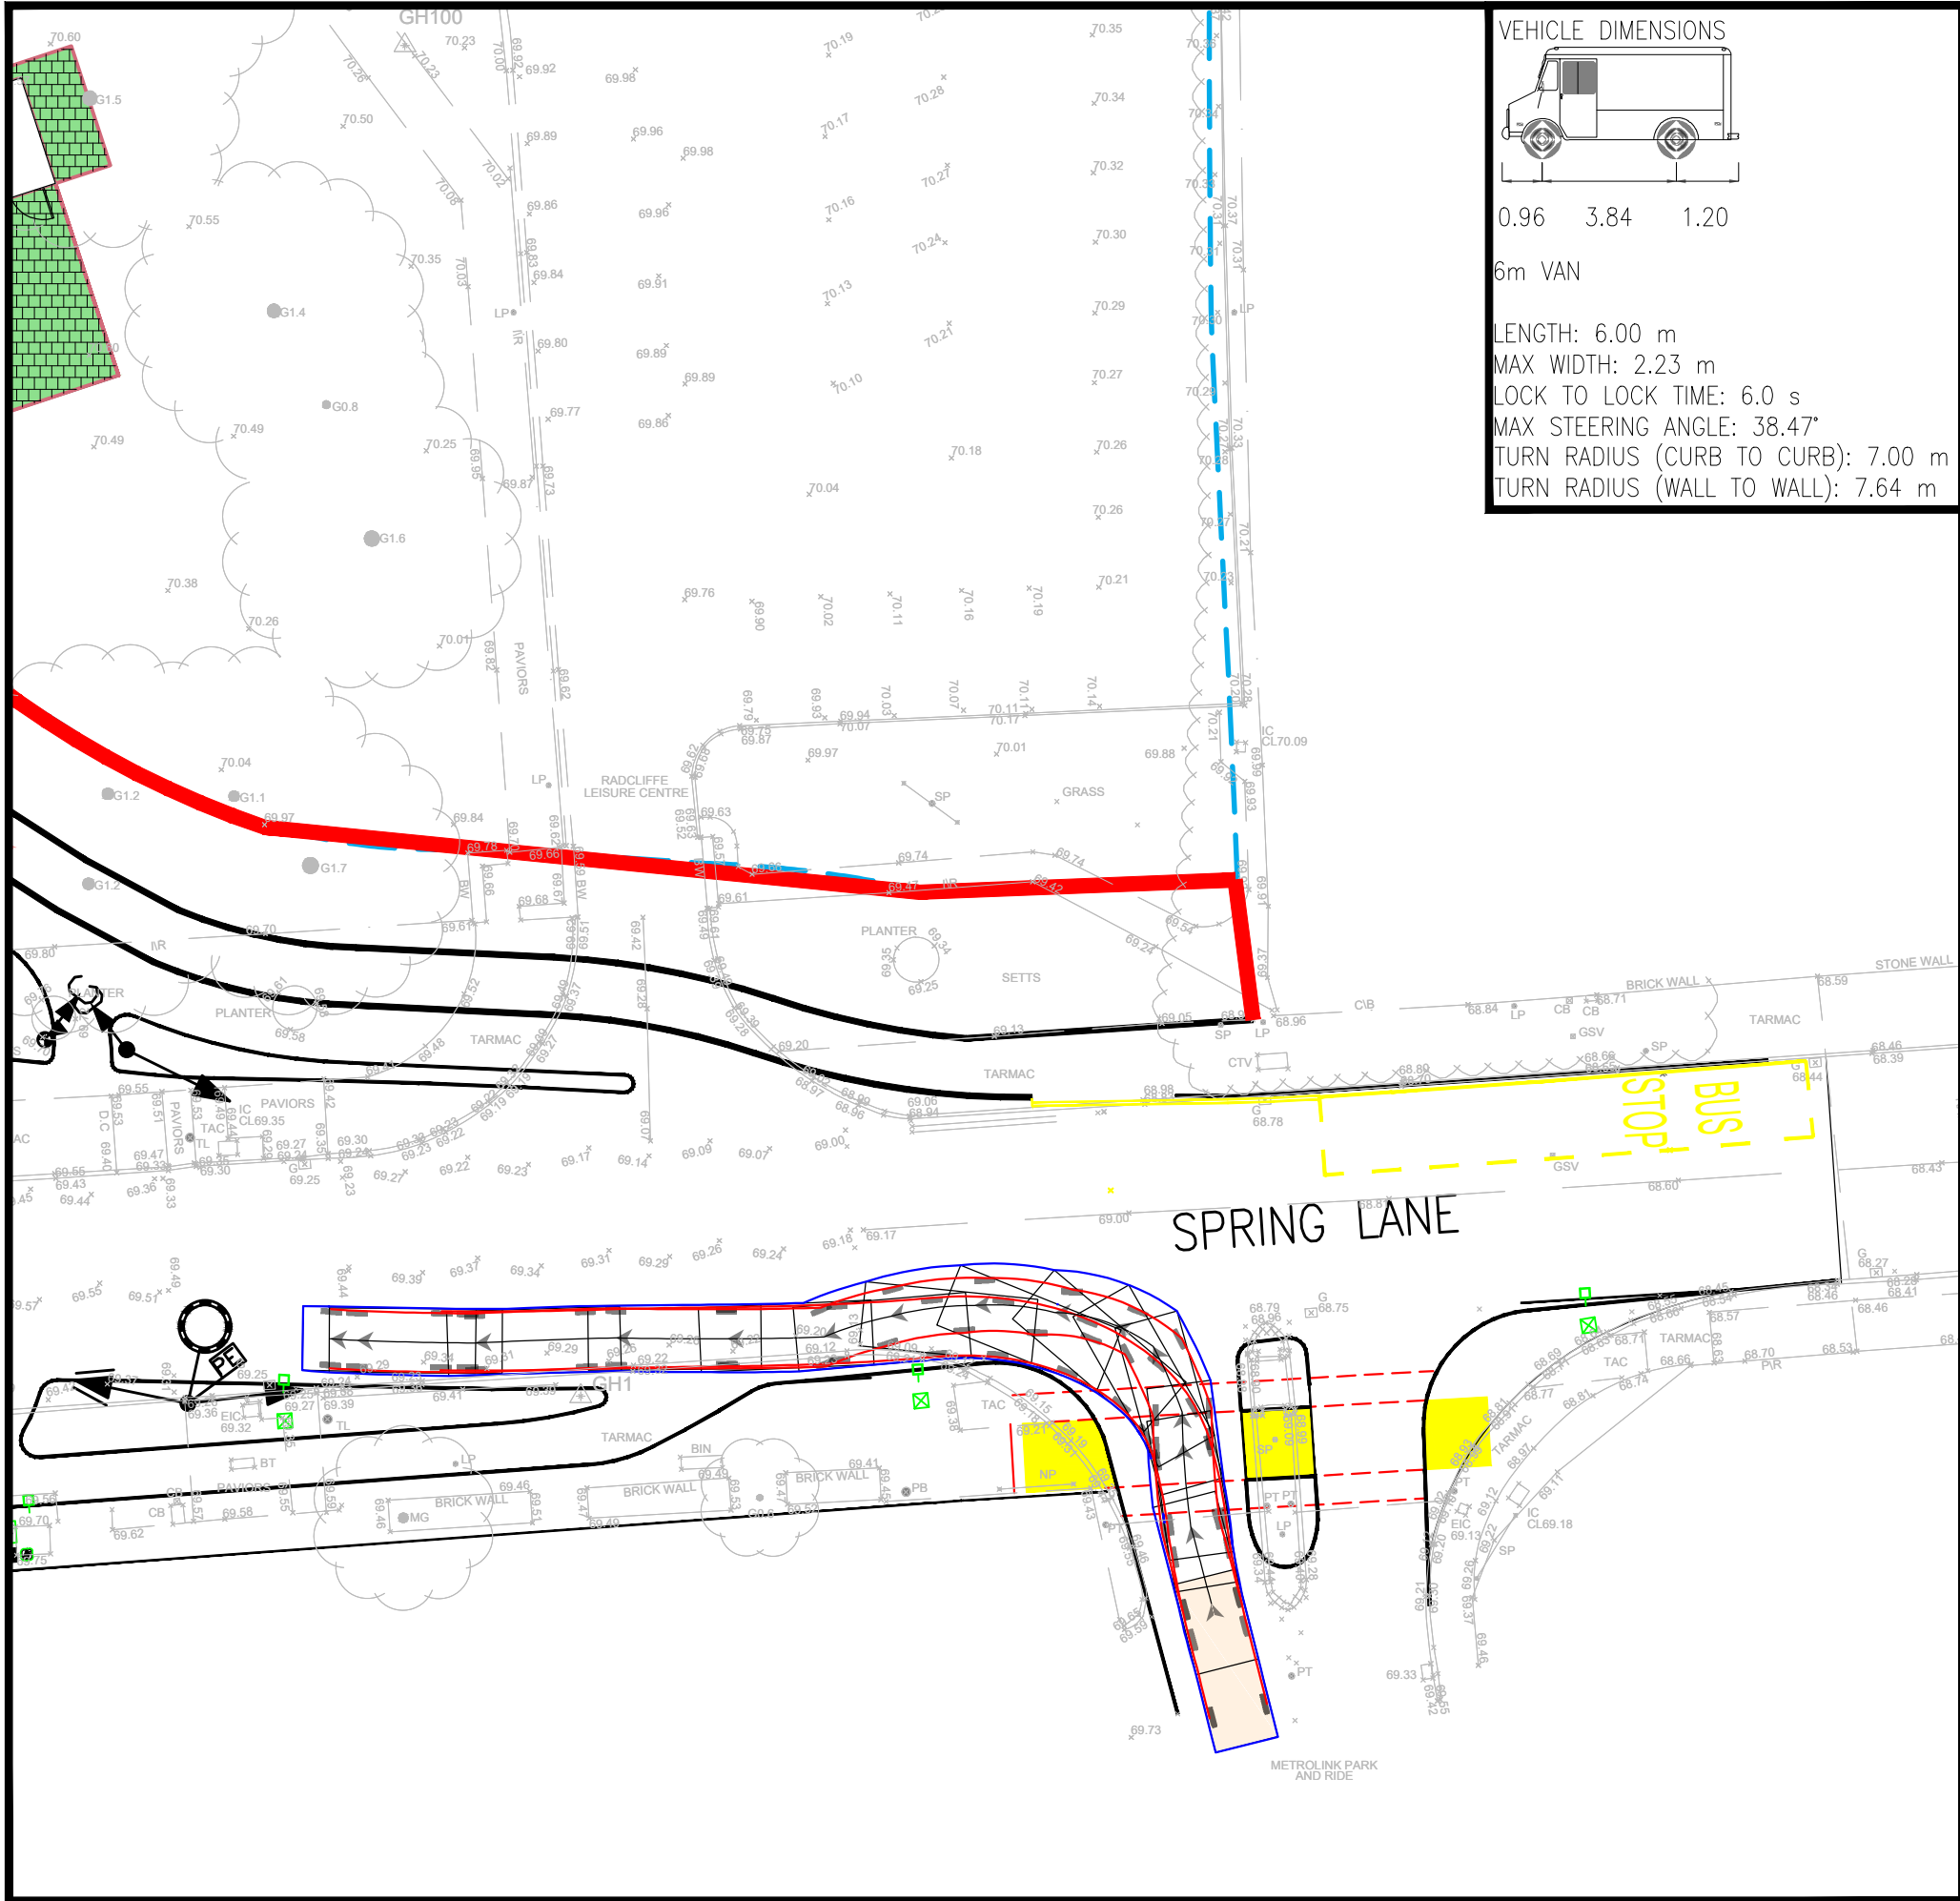

- NOTES**
1. THIS DRAWING IS SUBJECT TO FULL CDM COMPLIANCE, STATUTORY UNDERTAKERS' SEARCH/DIVERSION REQUIREMENTS, HIGHWAY DRAINAGE PROVISION, LAND OWNERSHIP AND LOCAL AUTHORITY APPROVAL. NO DEVIATION FROM THE DRAWING SHOWN IS ALLOWED WITHOUT WRITTEN PERMISSION
 2. REFER TO VIA SOLUTIONS PROJECT SPECIFIC DESIGN RISK ASSESSMENT (DRA)
 3. IT IS ASSUMED THAT ALL WORKS WILL BE CARRIED OUT BY A COMPETENT CONTRACTOR WORKING WHERE APPROPRIATE TO AN APPROVED METHOD STATEMENT / LEGAL AGREEMENT

REV.	AMENDMENTS	DATE
P01	INITIAL ISSUE	22/03/24
P02	SWEPT PATH REVISED	13/06/24

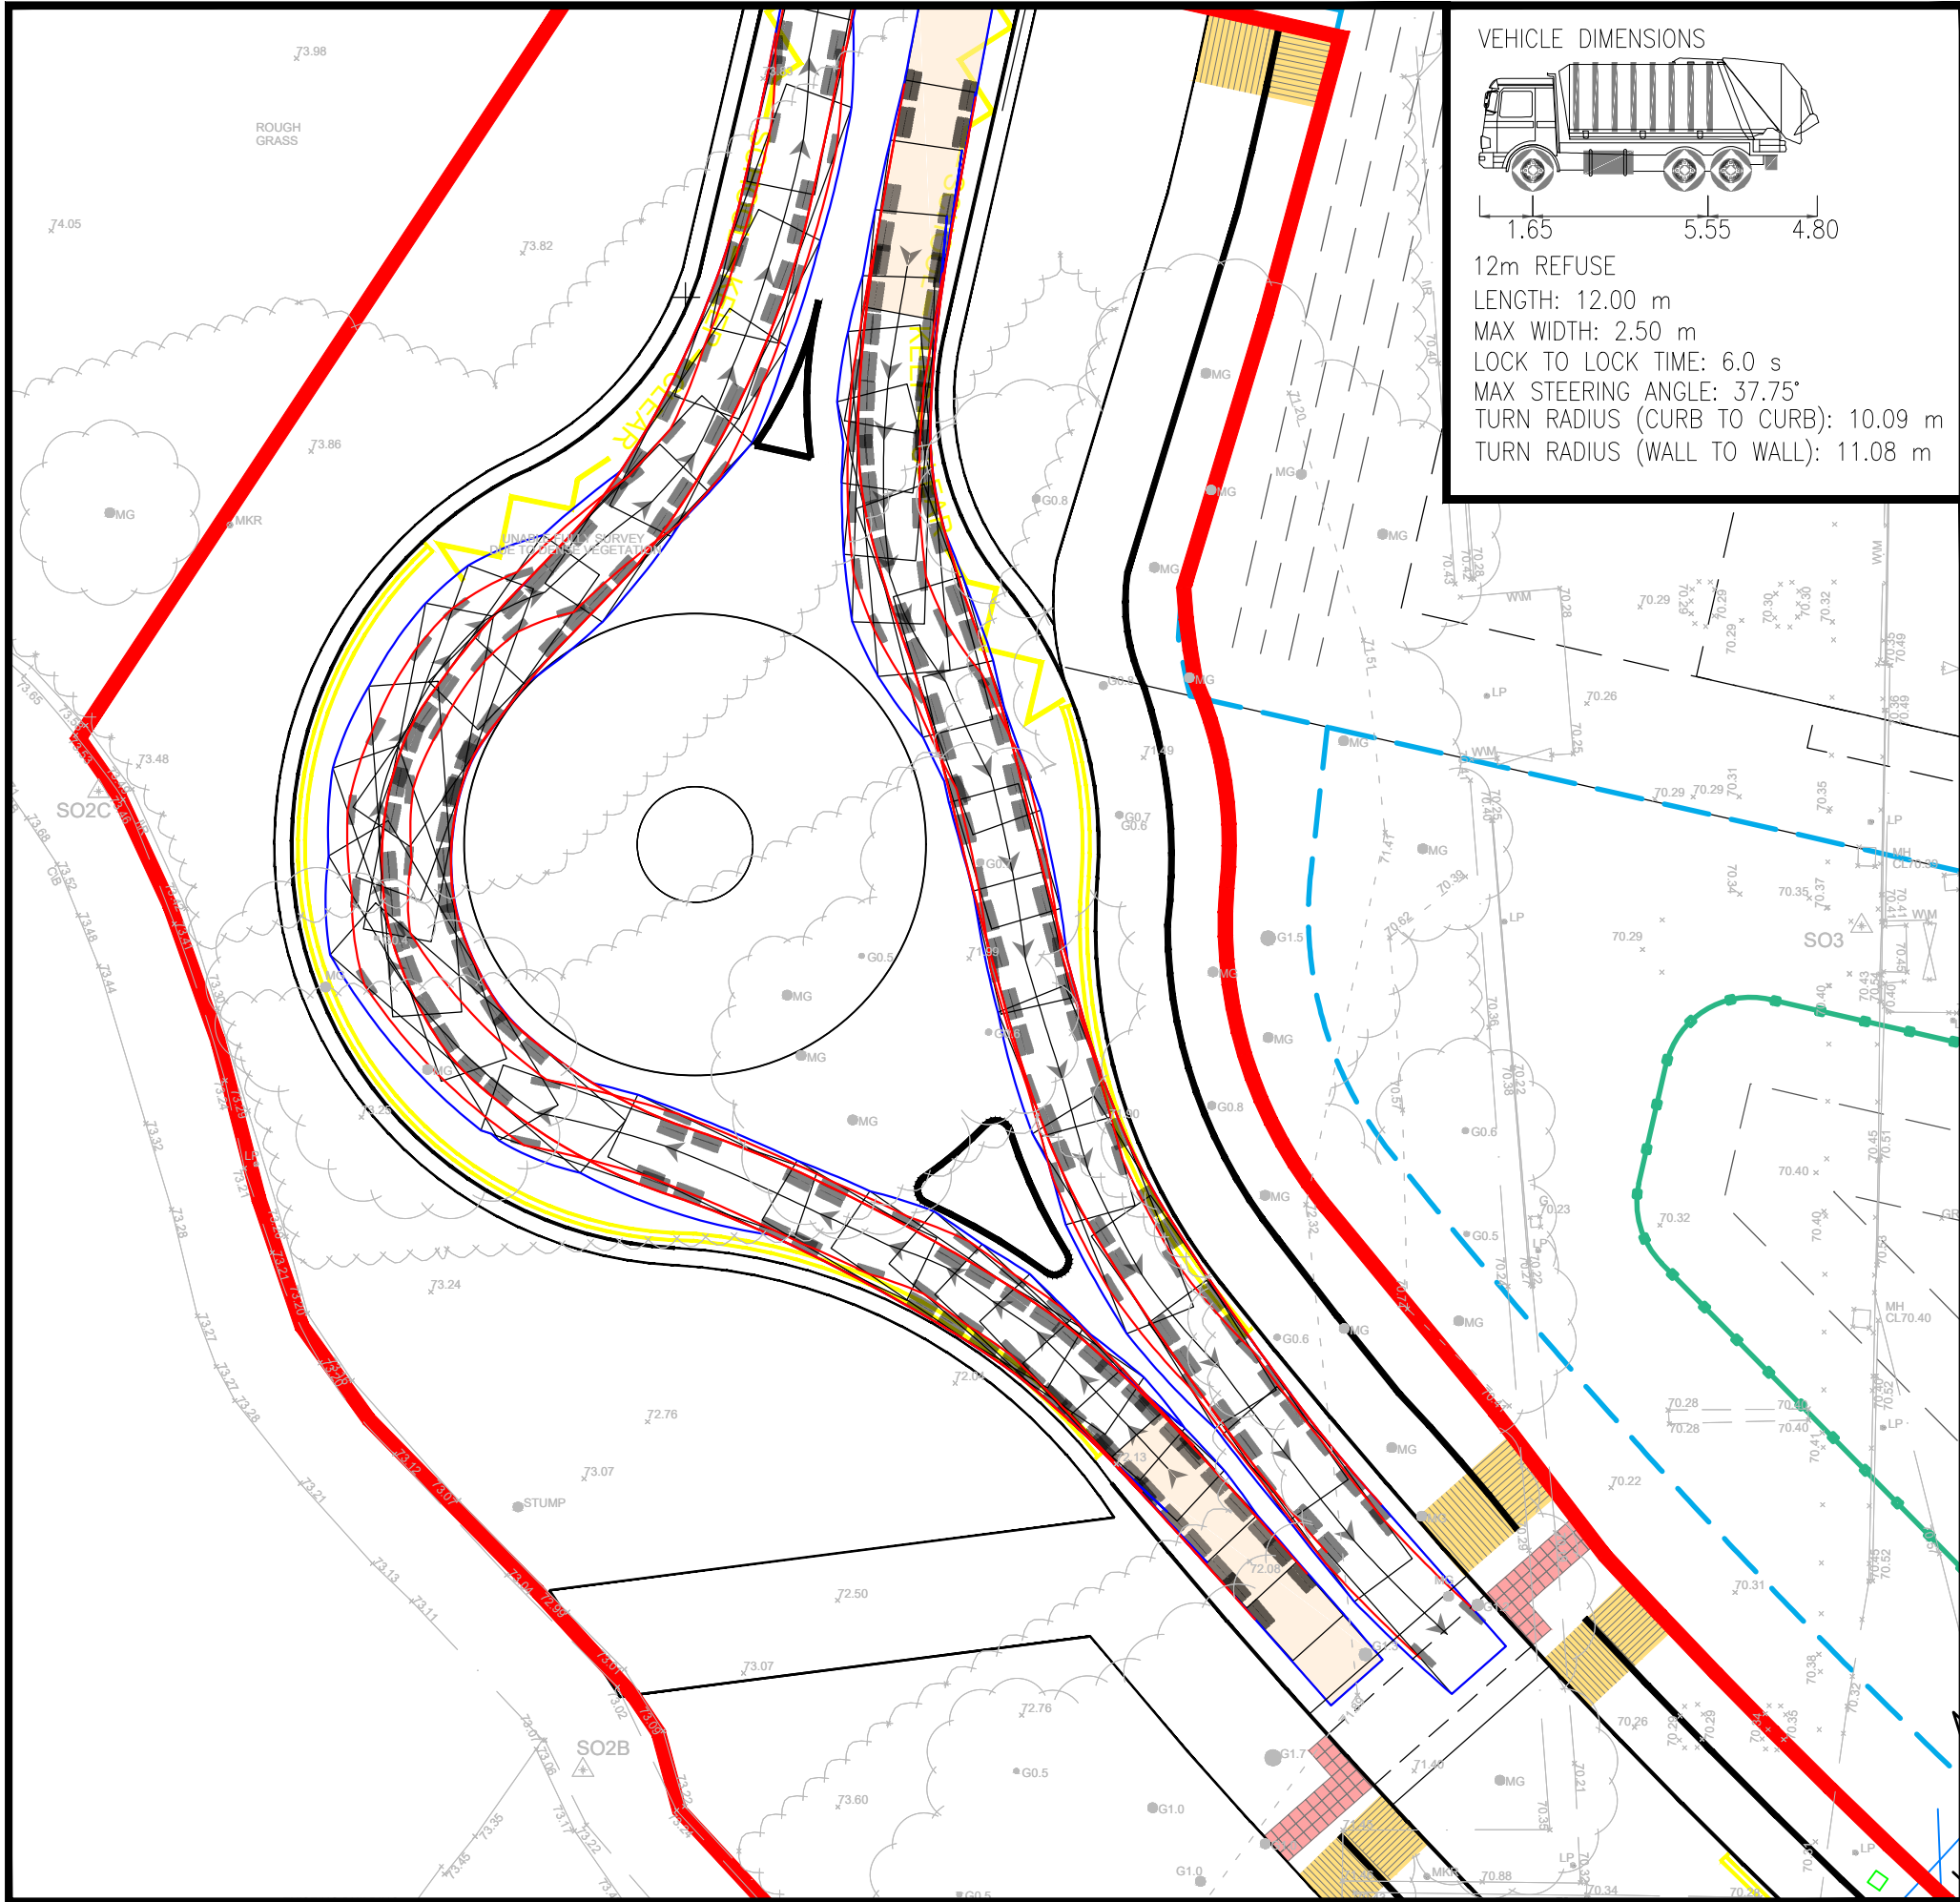

STAR RADCLIFFE ACADEMY
SPRING LANE BURY
SWEPT PATH ANALYSIS

SCALE: 1:250 @A1

DATE: JUNE 2024

DRAWING NO: FS1013-VS-XX-XX-D-H-0250

STATUS: S3 REVISION: P02