


© Crown Copyright. Produced by HM Land Registry. Reproduction in whole or in part is prohibited without the prior written permission of Ordnance Survey. Licence Number 100026316.

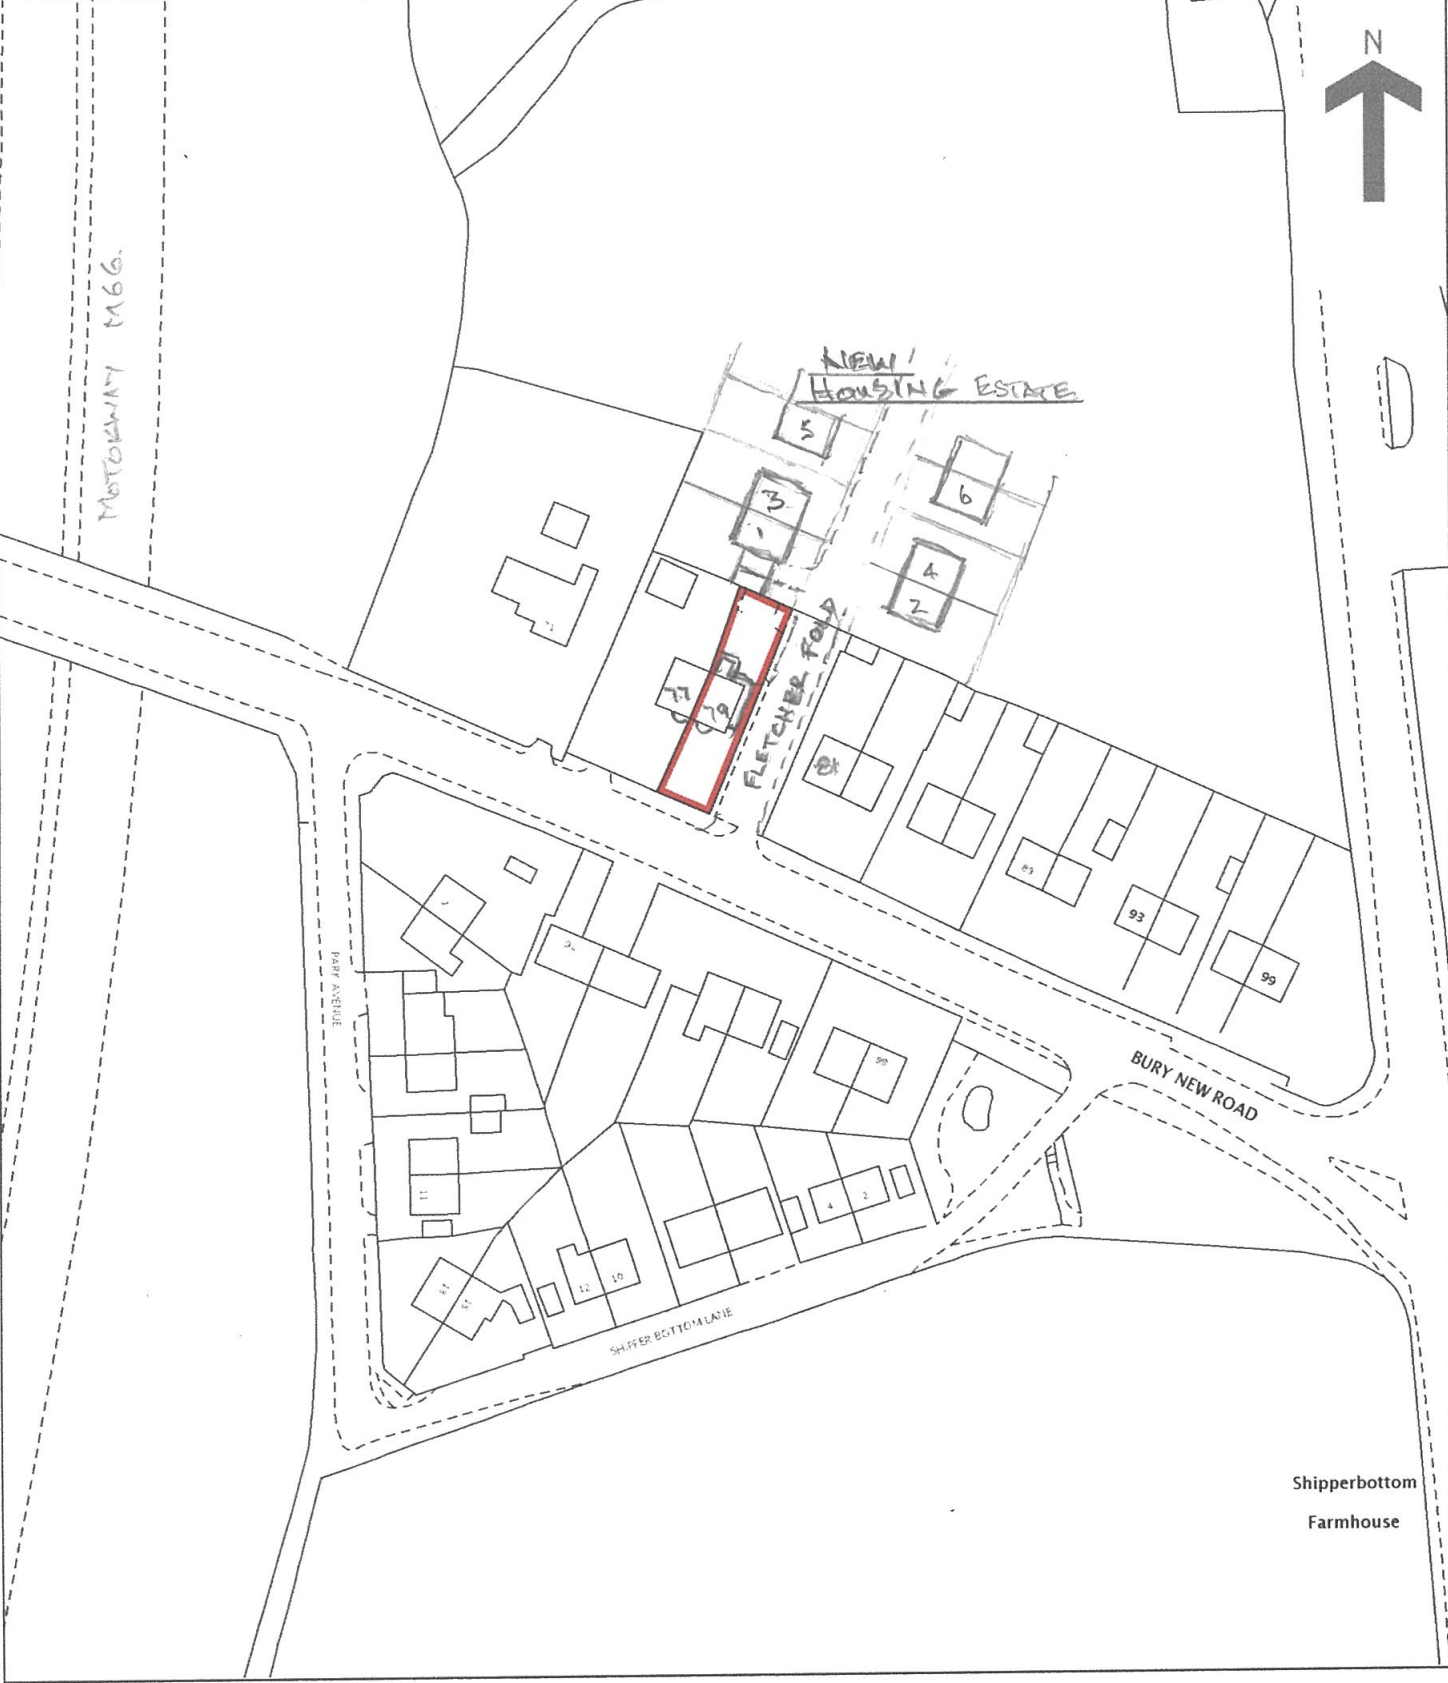

LOCATION PLAN. 1:1250
79 BURY NEW ROAD, SHIPPERBOTTOM, BURY