


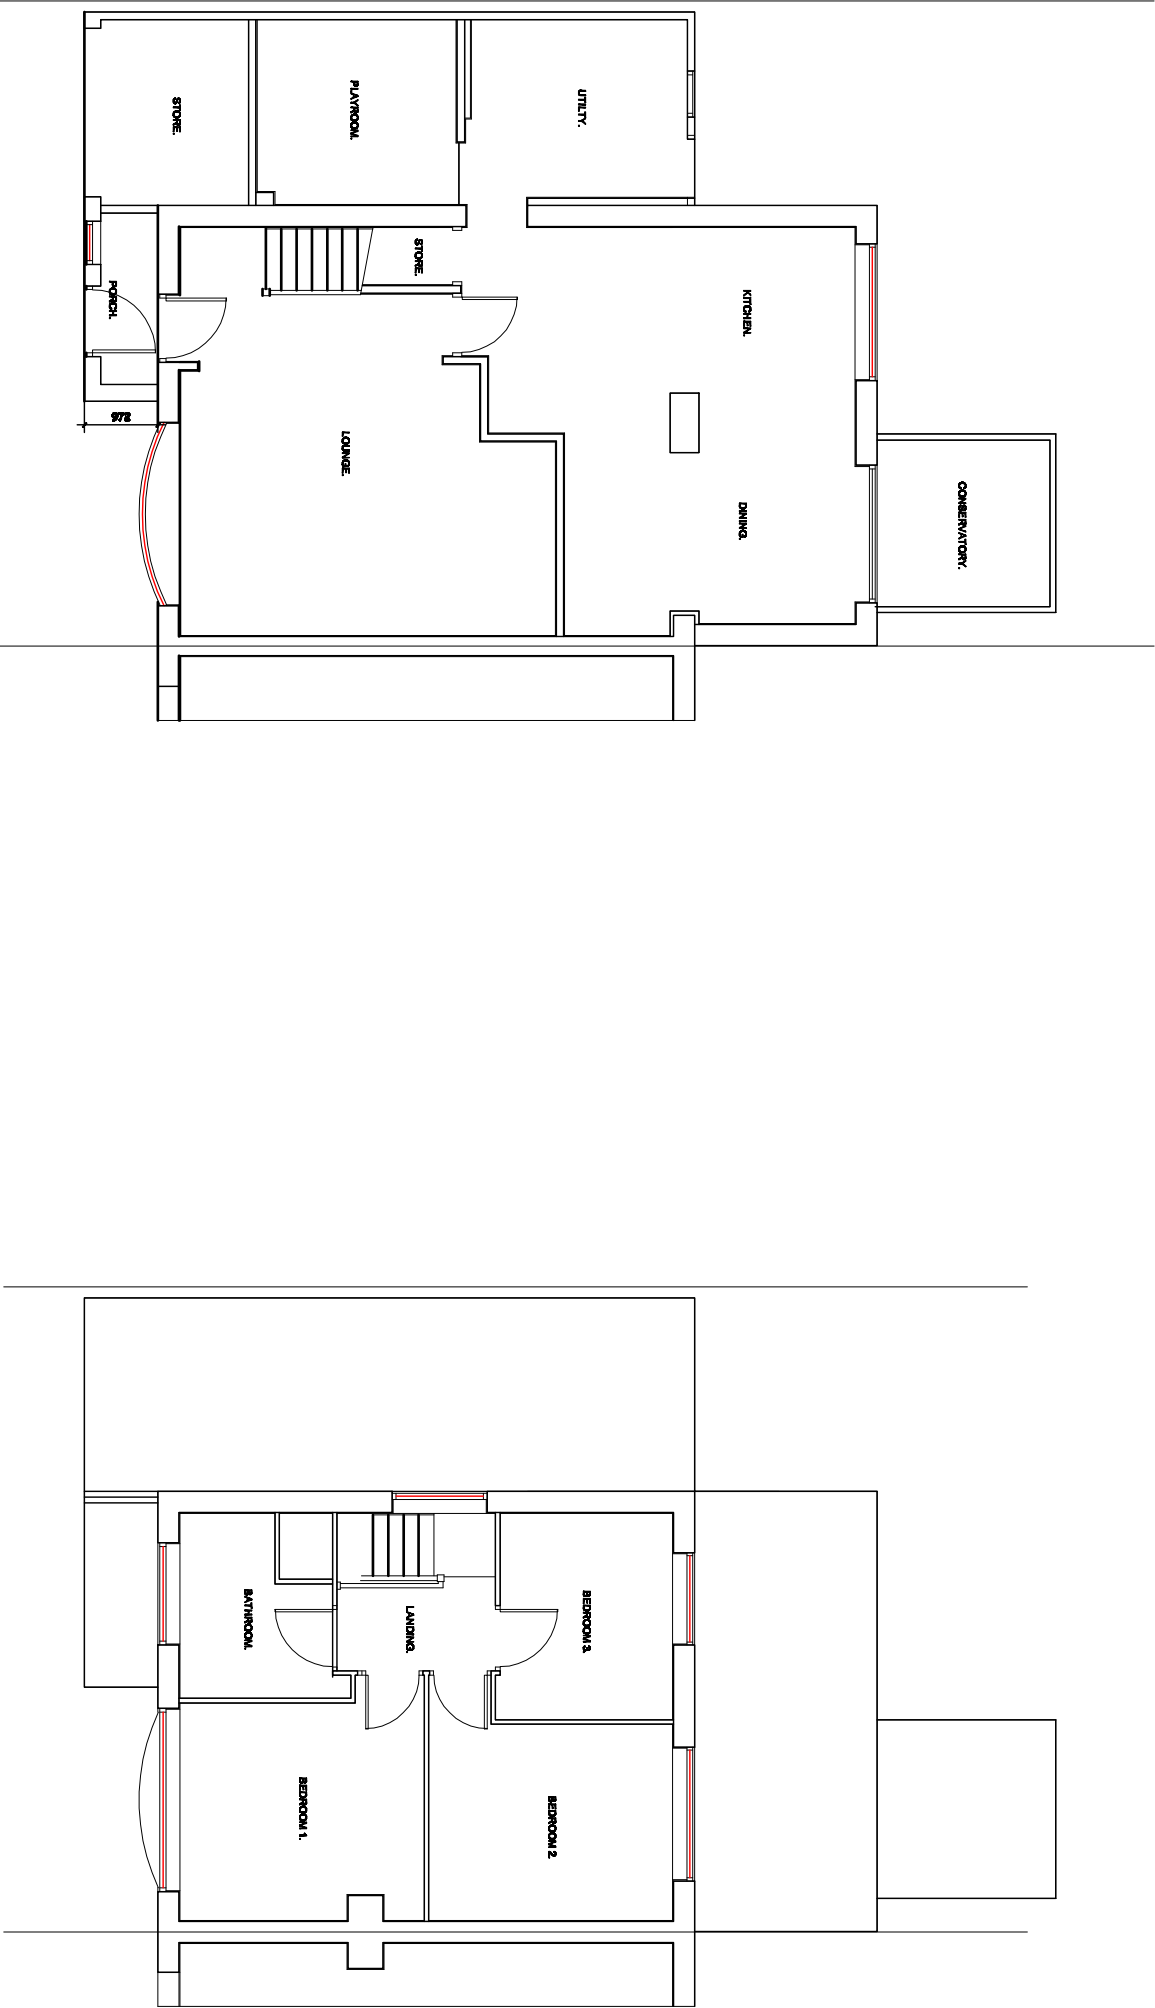

Revision	Title : DEMOLITION OF EXISTING GARAGE AND ERECTION OF TWO STOREY SIDE EXTENSION WITH FRONT AND REAR SINGLE STOREY EXTENSIONS.	Project : 3 BRYNHALL CLOSE, RADCLIFFE, MANCHESTER. M26 4NG	MTD Designs 31 Eddard Drive Bolton BL2 6TB T: 01204 418714 M: 0776628914 Email: info@mtddesigns.co.uk Scale 1:100 @ A3 Date: August 2025. Drawing No: P02
----------	--	--	---