






EXISTING FRONT

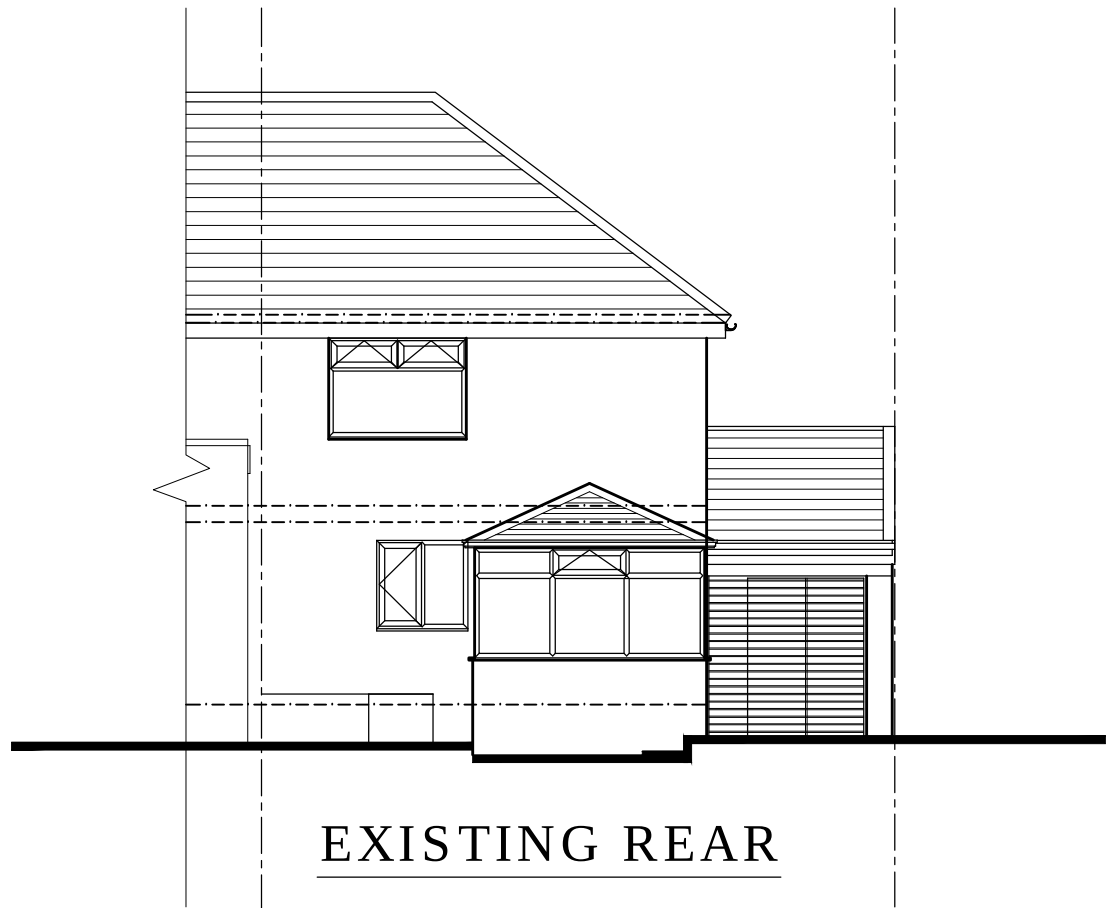

EXISTING REAR

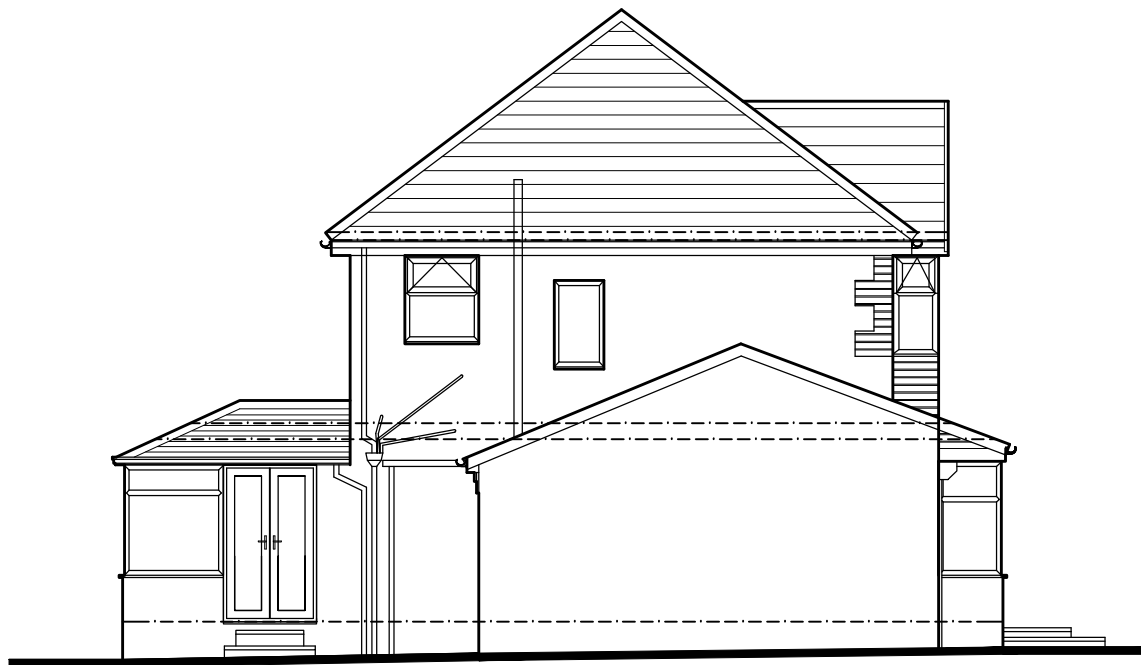

EXISTING SIDE

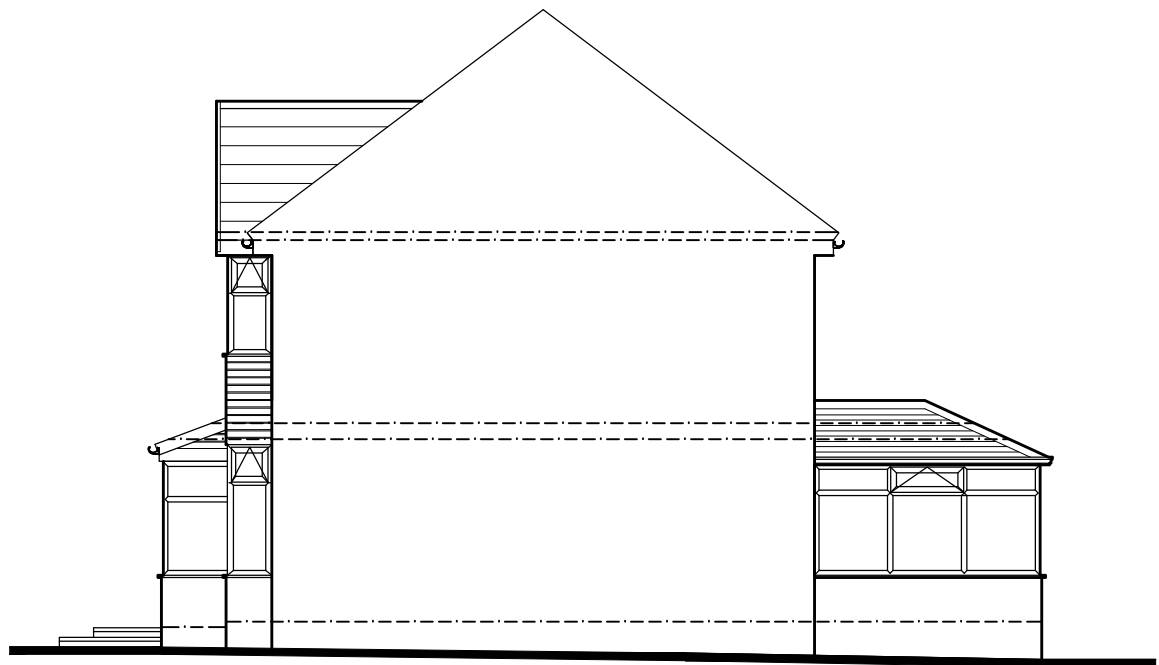

EXISTING SIDE

METRES
0 1 2
SCALE 1:100

PLANNING

REV	DATE	AMENDMENTS	INT
Harry Jackson Claraview 874 Bradshaw Road Turton Nr. Bolton BL7 0HR Mobile: 07931 321879 Email harryjacks@hotmail.com			
CLIENT	Katie McGarraghy		
ADDRESS	4 Brooklawn Drive Prestwich M25 2GS		
PROJECT	Two Storey Side & Single Storey Rear Extn.		
TITLE	Existing Elevations		
DRAWING No.	3	REV	
SCALES	1:100	DATE	June 2025
DRAWN BY	BE	SHEET SIZE	A3
CHECKED BY	HJ	COPYRIGHT	©