






PROPOSED FRONT
(EAST FACING)

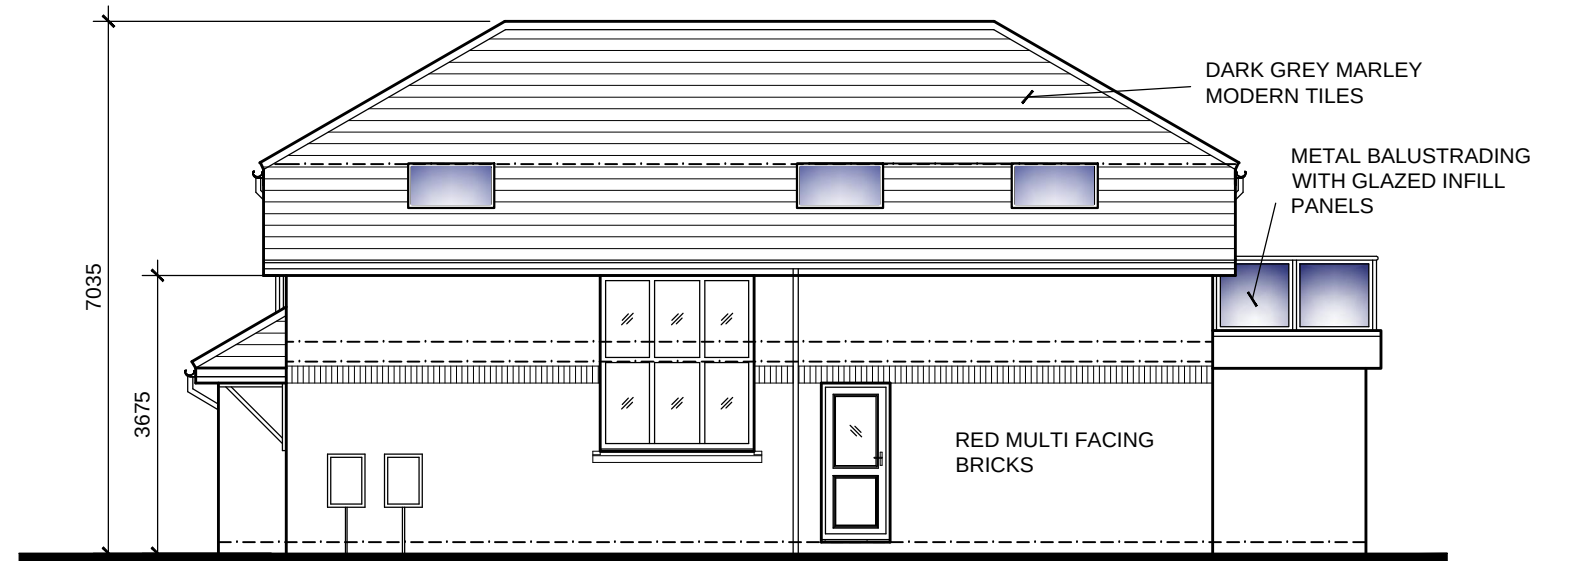

PROPOSED SIDE
(NORTH FACING)

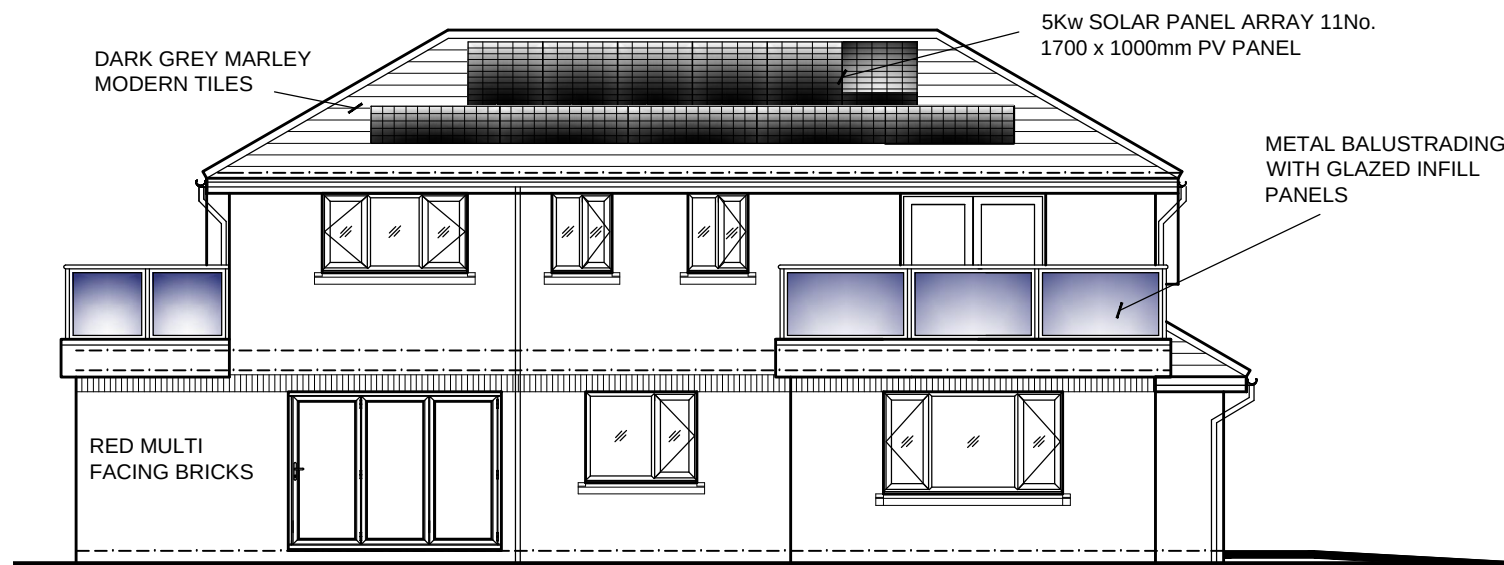

PROPOSED SIDE
(SOUTH FACING)

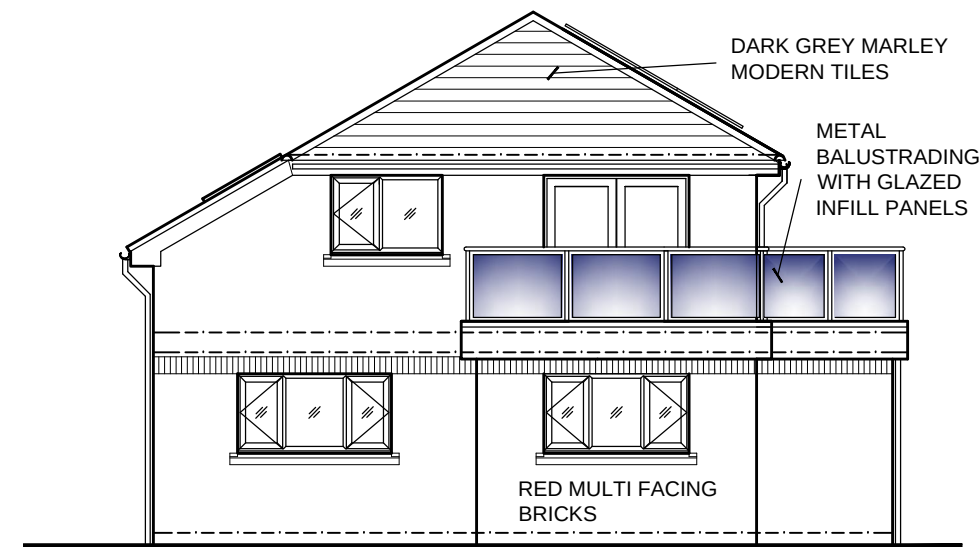

PROPOSED REAR
(WEST FACING)

METRES
0 1 2
SCALE 1:100

A 20-07-25 Solar Panel Array Added

Client Mrs Rachel Hankinson 354 Manchester Road Bury BL9 9NR	Site / Project Land to Rear of 354 Manchester Road Bury BL9 9NR Proposed New Dwelling	Drawing Proposed Elevations	Drawing No. 2024/01 Scale 1:100 @A3 Date Sept 2024 Drawn BE	Revision A
---	--	--------------------------------	--	------------