


VIEW FROM 356A

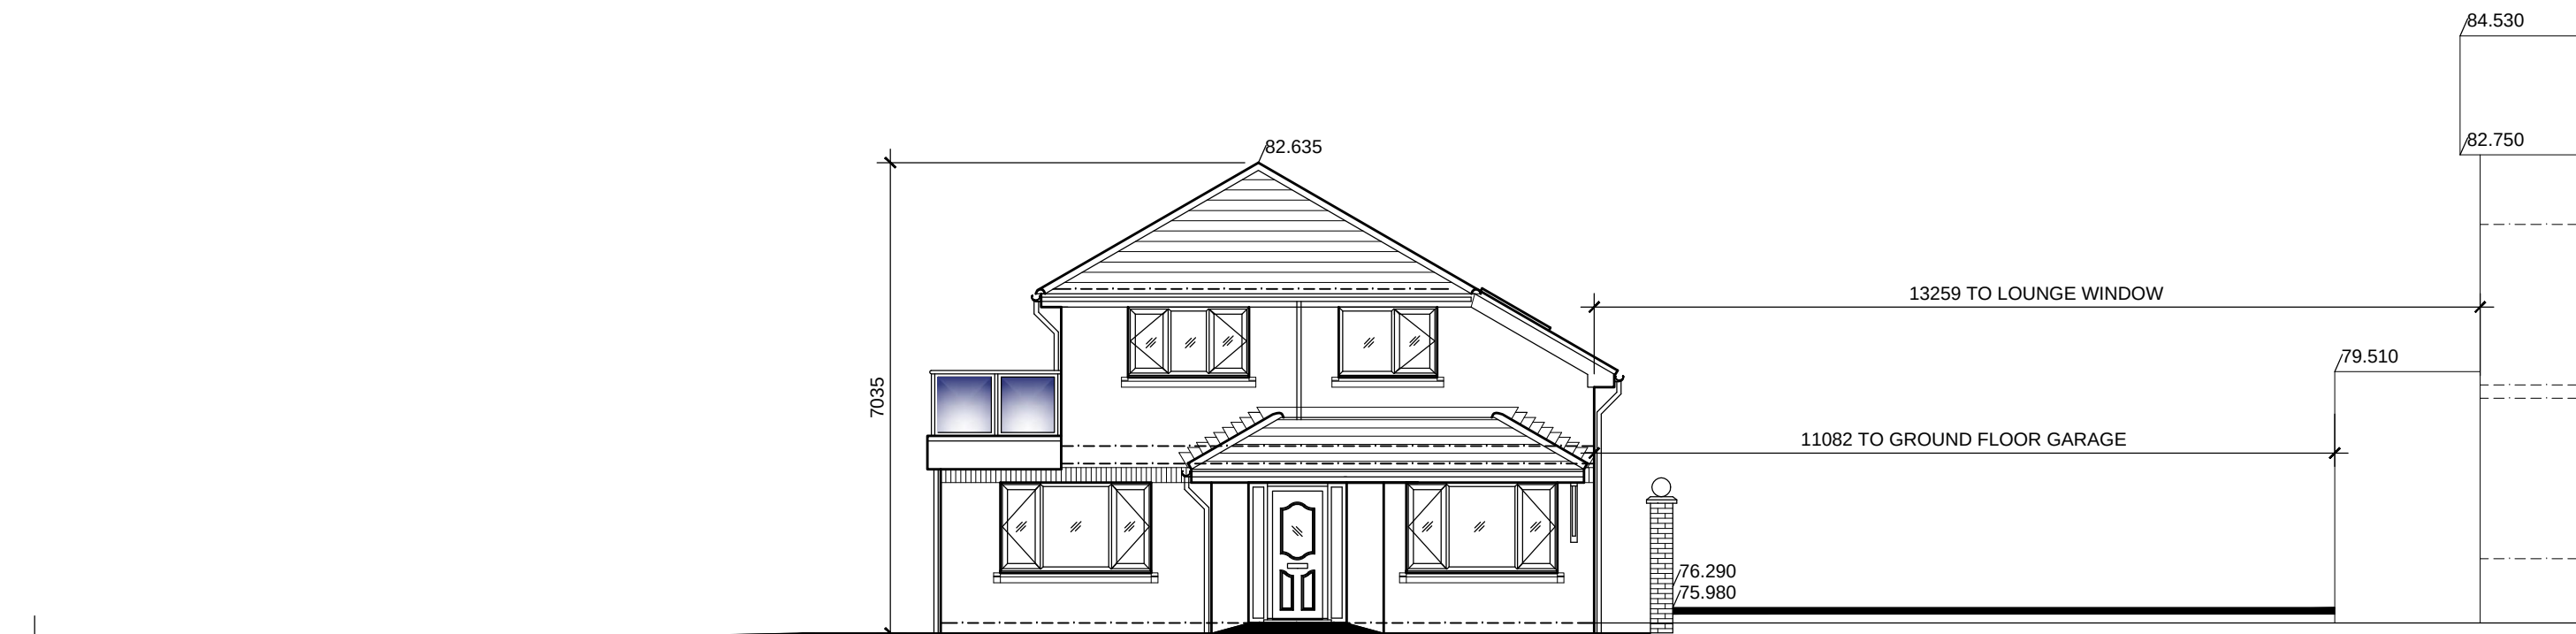

PROPOSED SITE SECTION

METRES
0 1 2
SCALE 1:100