


Location Plan

Site Address: 24, Carr Bank Avenue, Ramsbottom, BL0 9DW

Date Produced: 20-Aug-2025

Scale: 1:1250 @A4

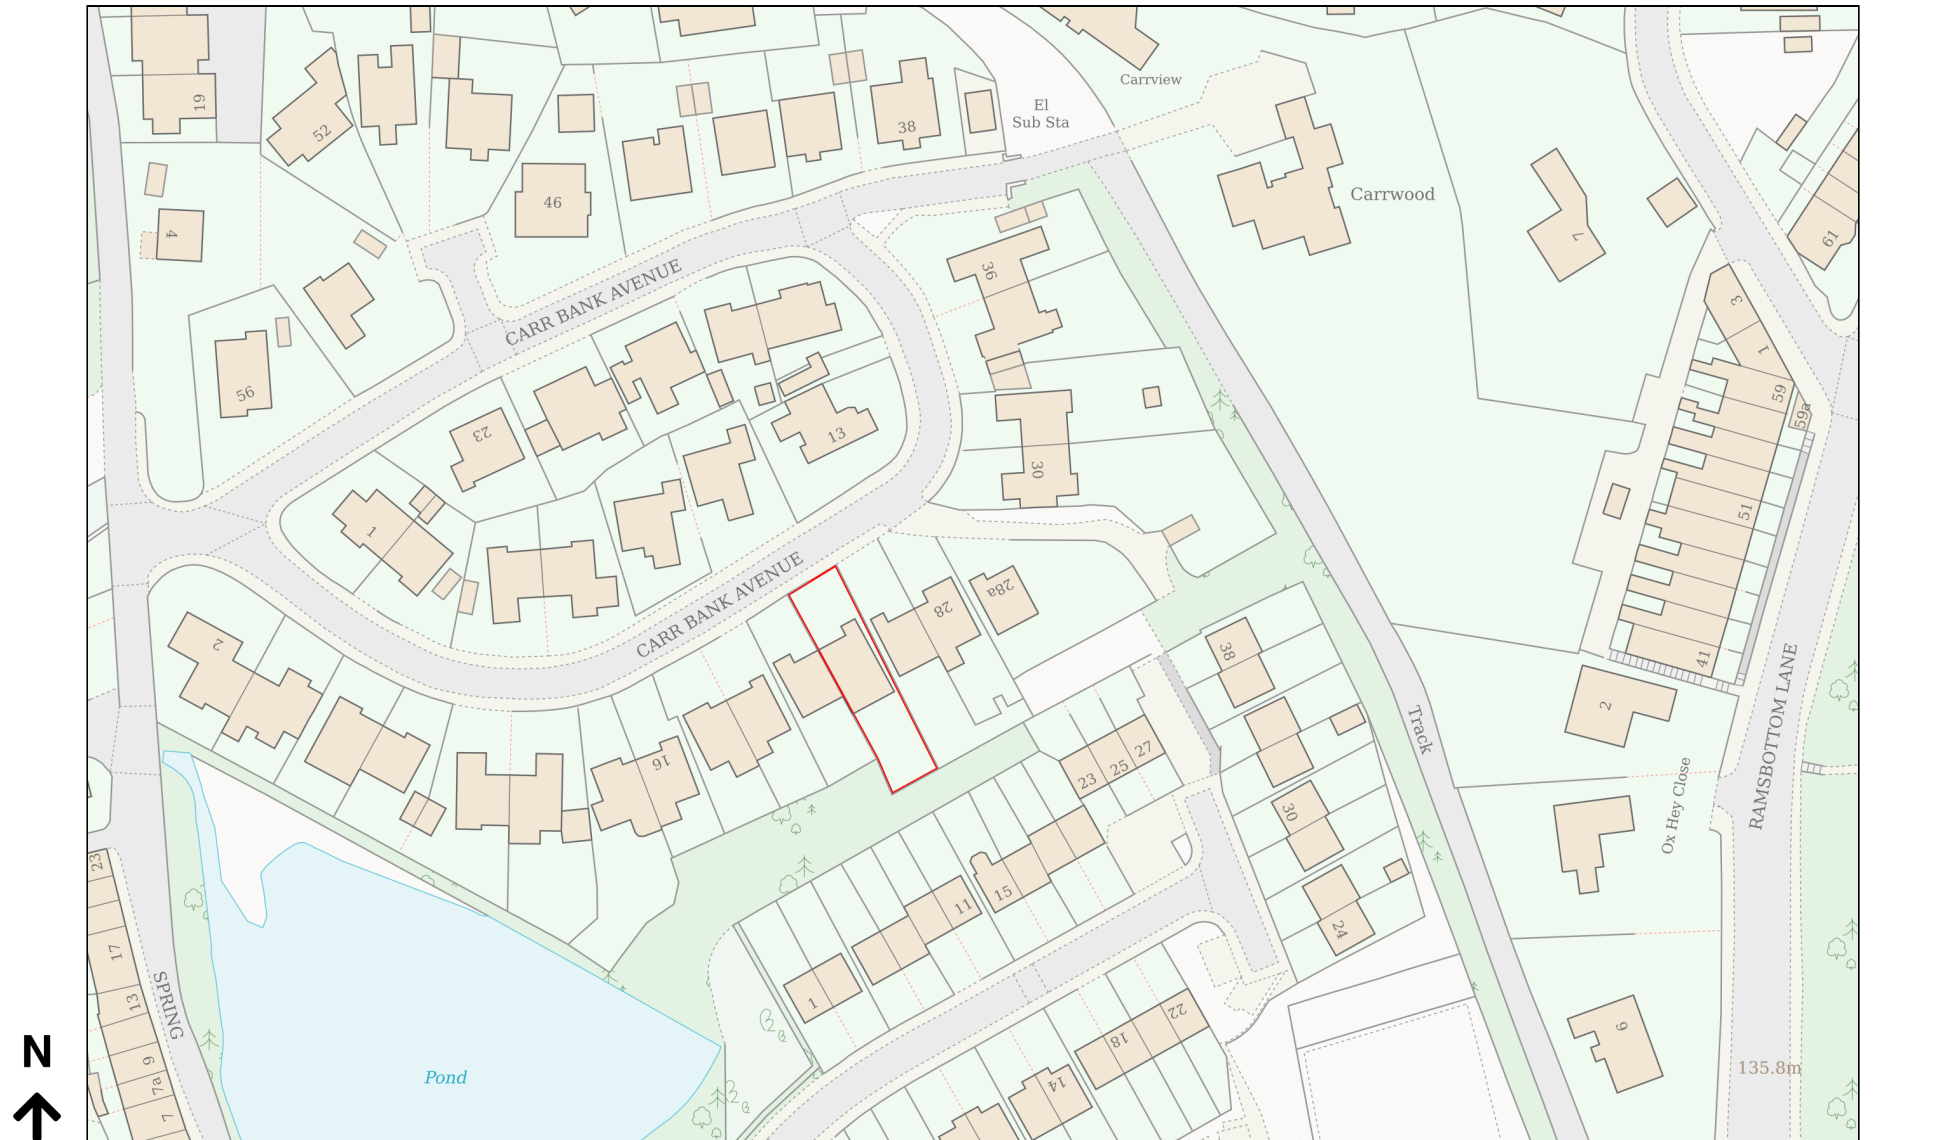

Planning Portal Reference: PP-14264458v2