


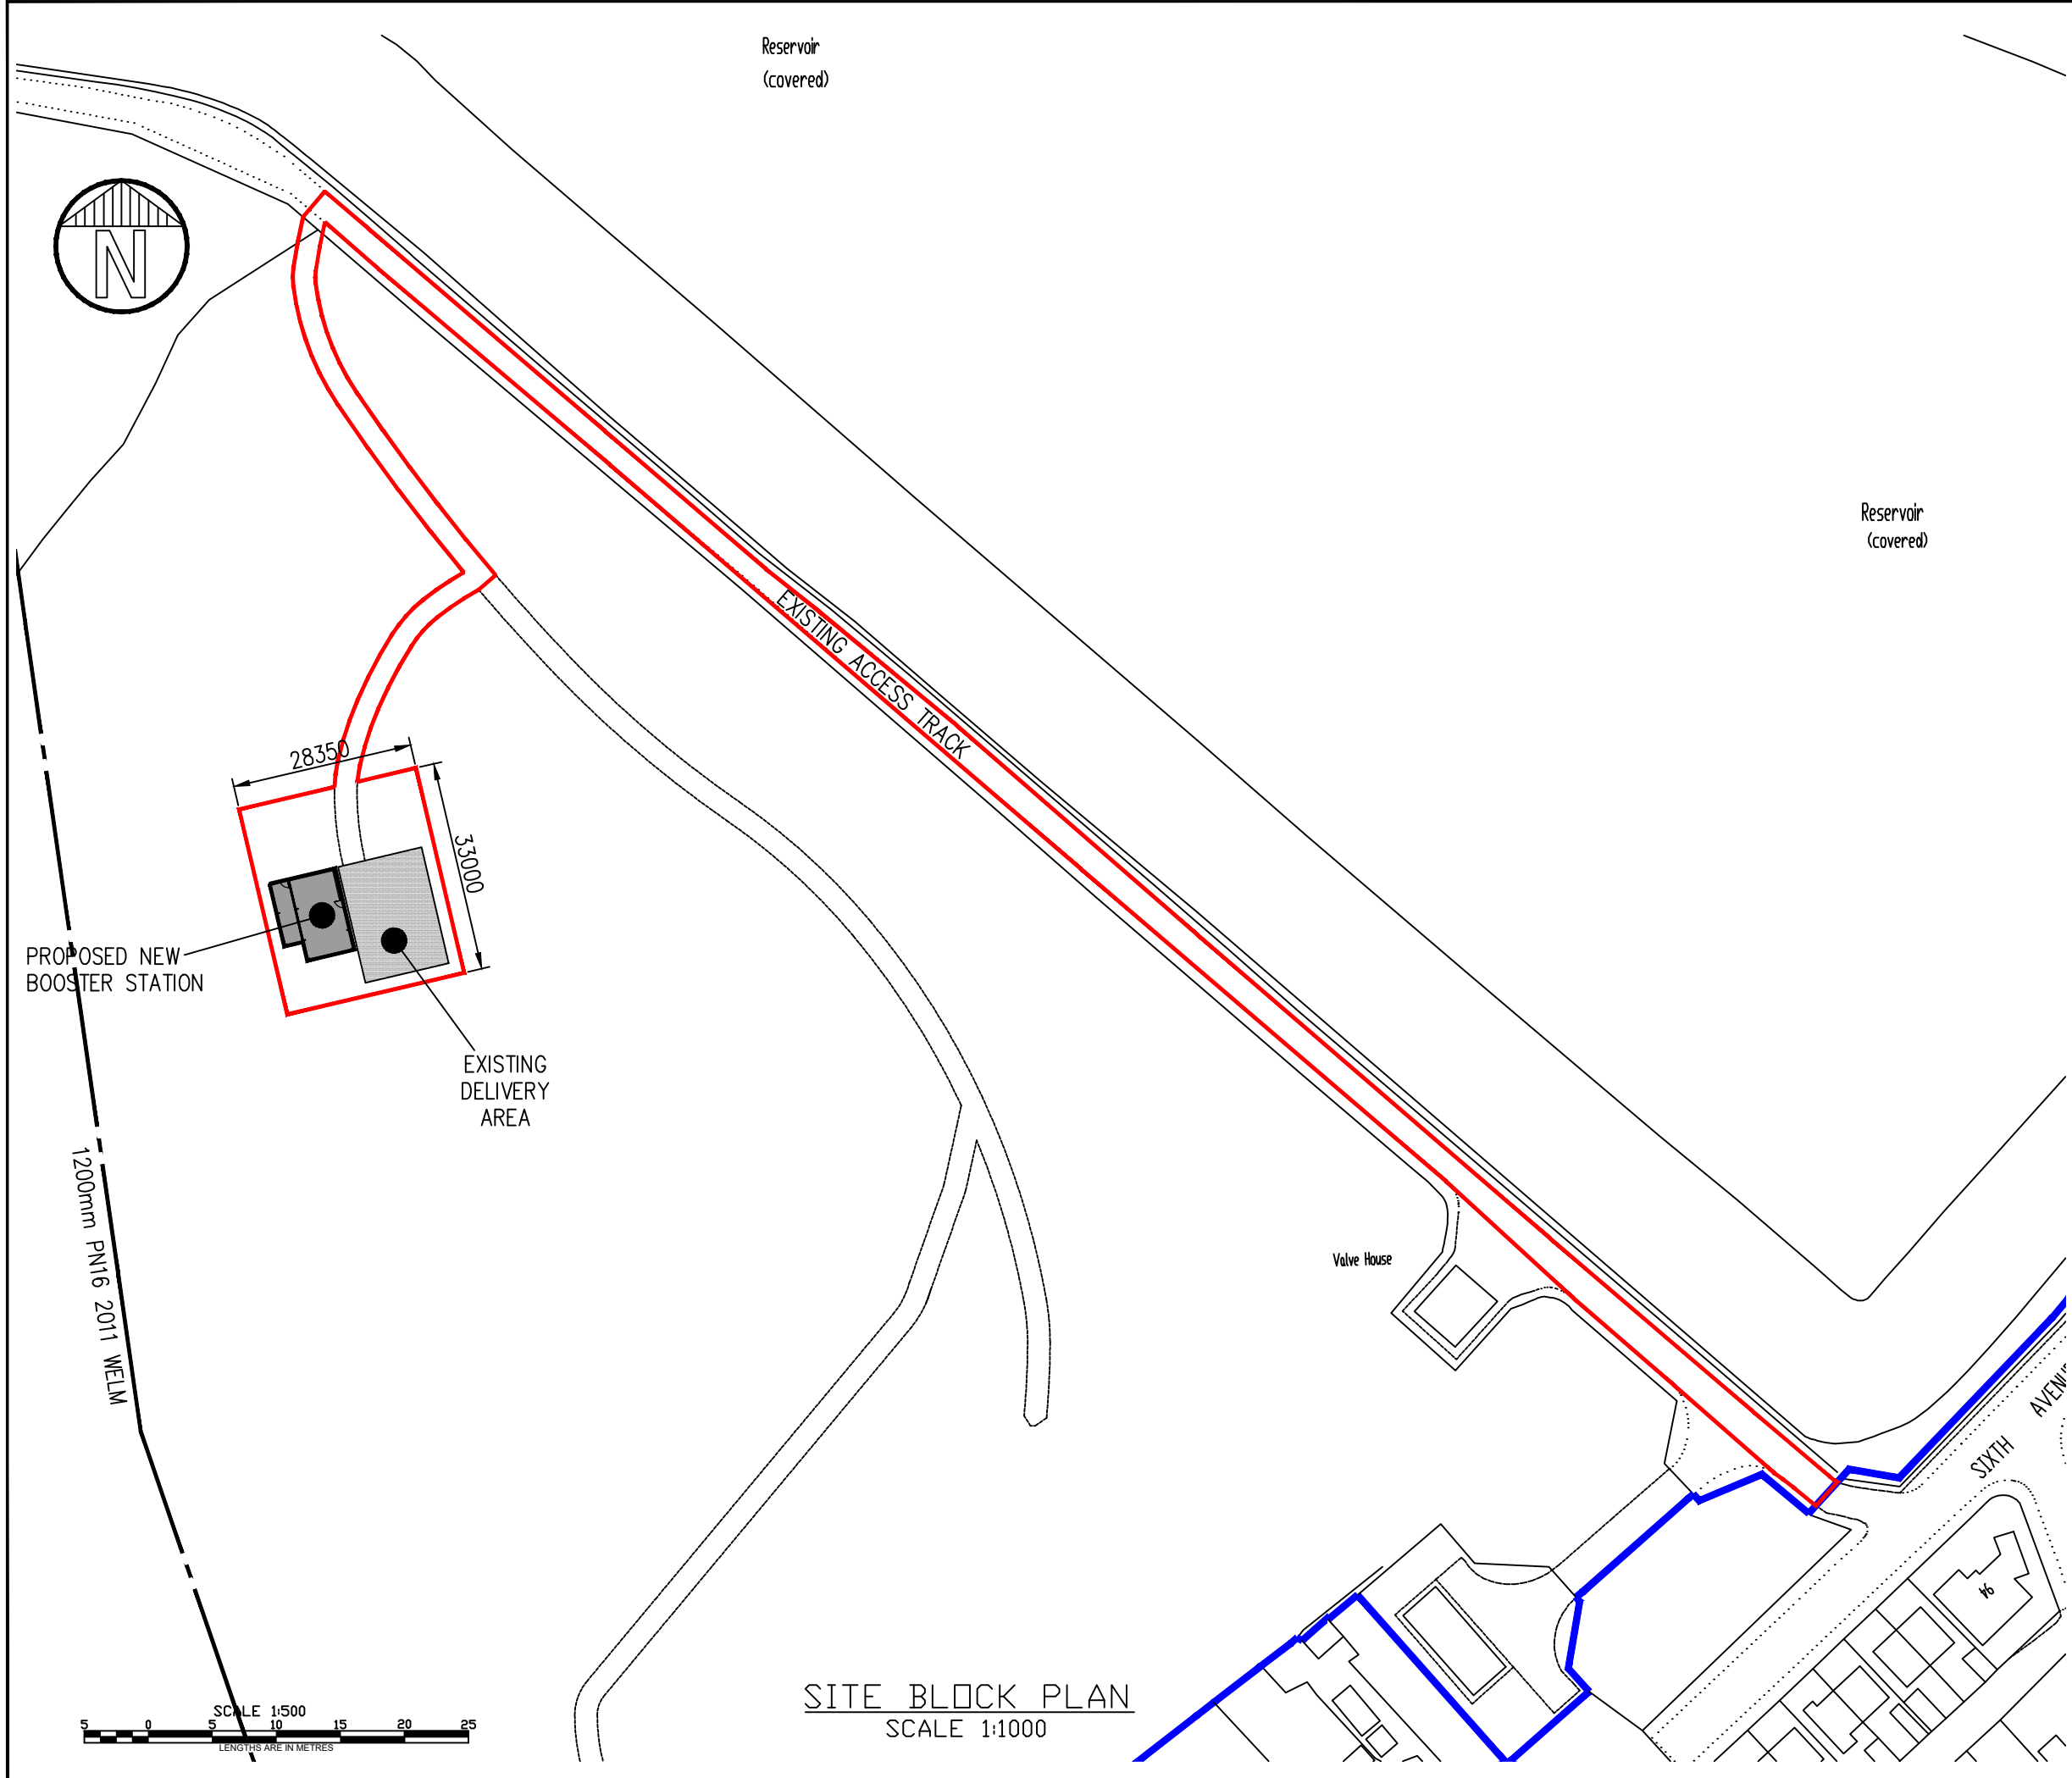

SITE BLOCK PLAN  
SCALE 1:1000

NOTES

1. ALL DIMENSIONS IN MILLIMETRES AND ALL LEVELS IN METRES AOD UNLESS NOTED OTHERWISE.

2.

PROPOSED DEVELOPMENT

LAND OWNED BY UNITED UTILITIES

CURRENT ISSUE INFORMATION

|                  |      |                         |      |                  |          |
|------------------|------|-------------------------|------|------------------|----------|
| P03              | RS   | SL                      | SL   | FIRST DRAFT      | 08/07/22 |
| VERSION          | AUTH | CHKD                    | REVD | REASON FOR ISSUE | DATE     |
| S4               |      | FOR COMMENT             |      |                  |          |
| SUITABILITY CODE |      | SUITABILITY DESCRIPTION |      |                  |          |

United Utilities  
Water for the North West

ERIC WRIGHT  
WATER

Eric Wright Civil Engineering Ltd  
Sceptre House, Sceptre Way  
Bamber Bridge, Preston PR5 6AW  
Tel: 01772 698822  
Fax: 01772 628811  
www.ericwright.co.uk

UNITED UTILITIES WATER PLC  
WOODGATE HILL CHEMICAL BUILDING  
SITE BLOCK PLAN

|                                                      |                  |
|------------------------------------------------------|------------------|
| SCALE<br>1:1000                                      | SHEET SIZE<br>A3 |
| DRAWING NUMBER<br>80062068-02-EW-WOODG-99-DR-C-10006 | REVISION<br>P03  |