


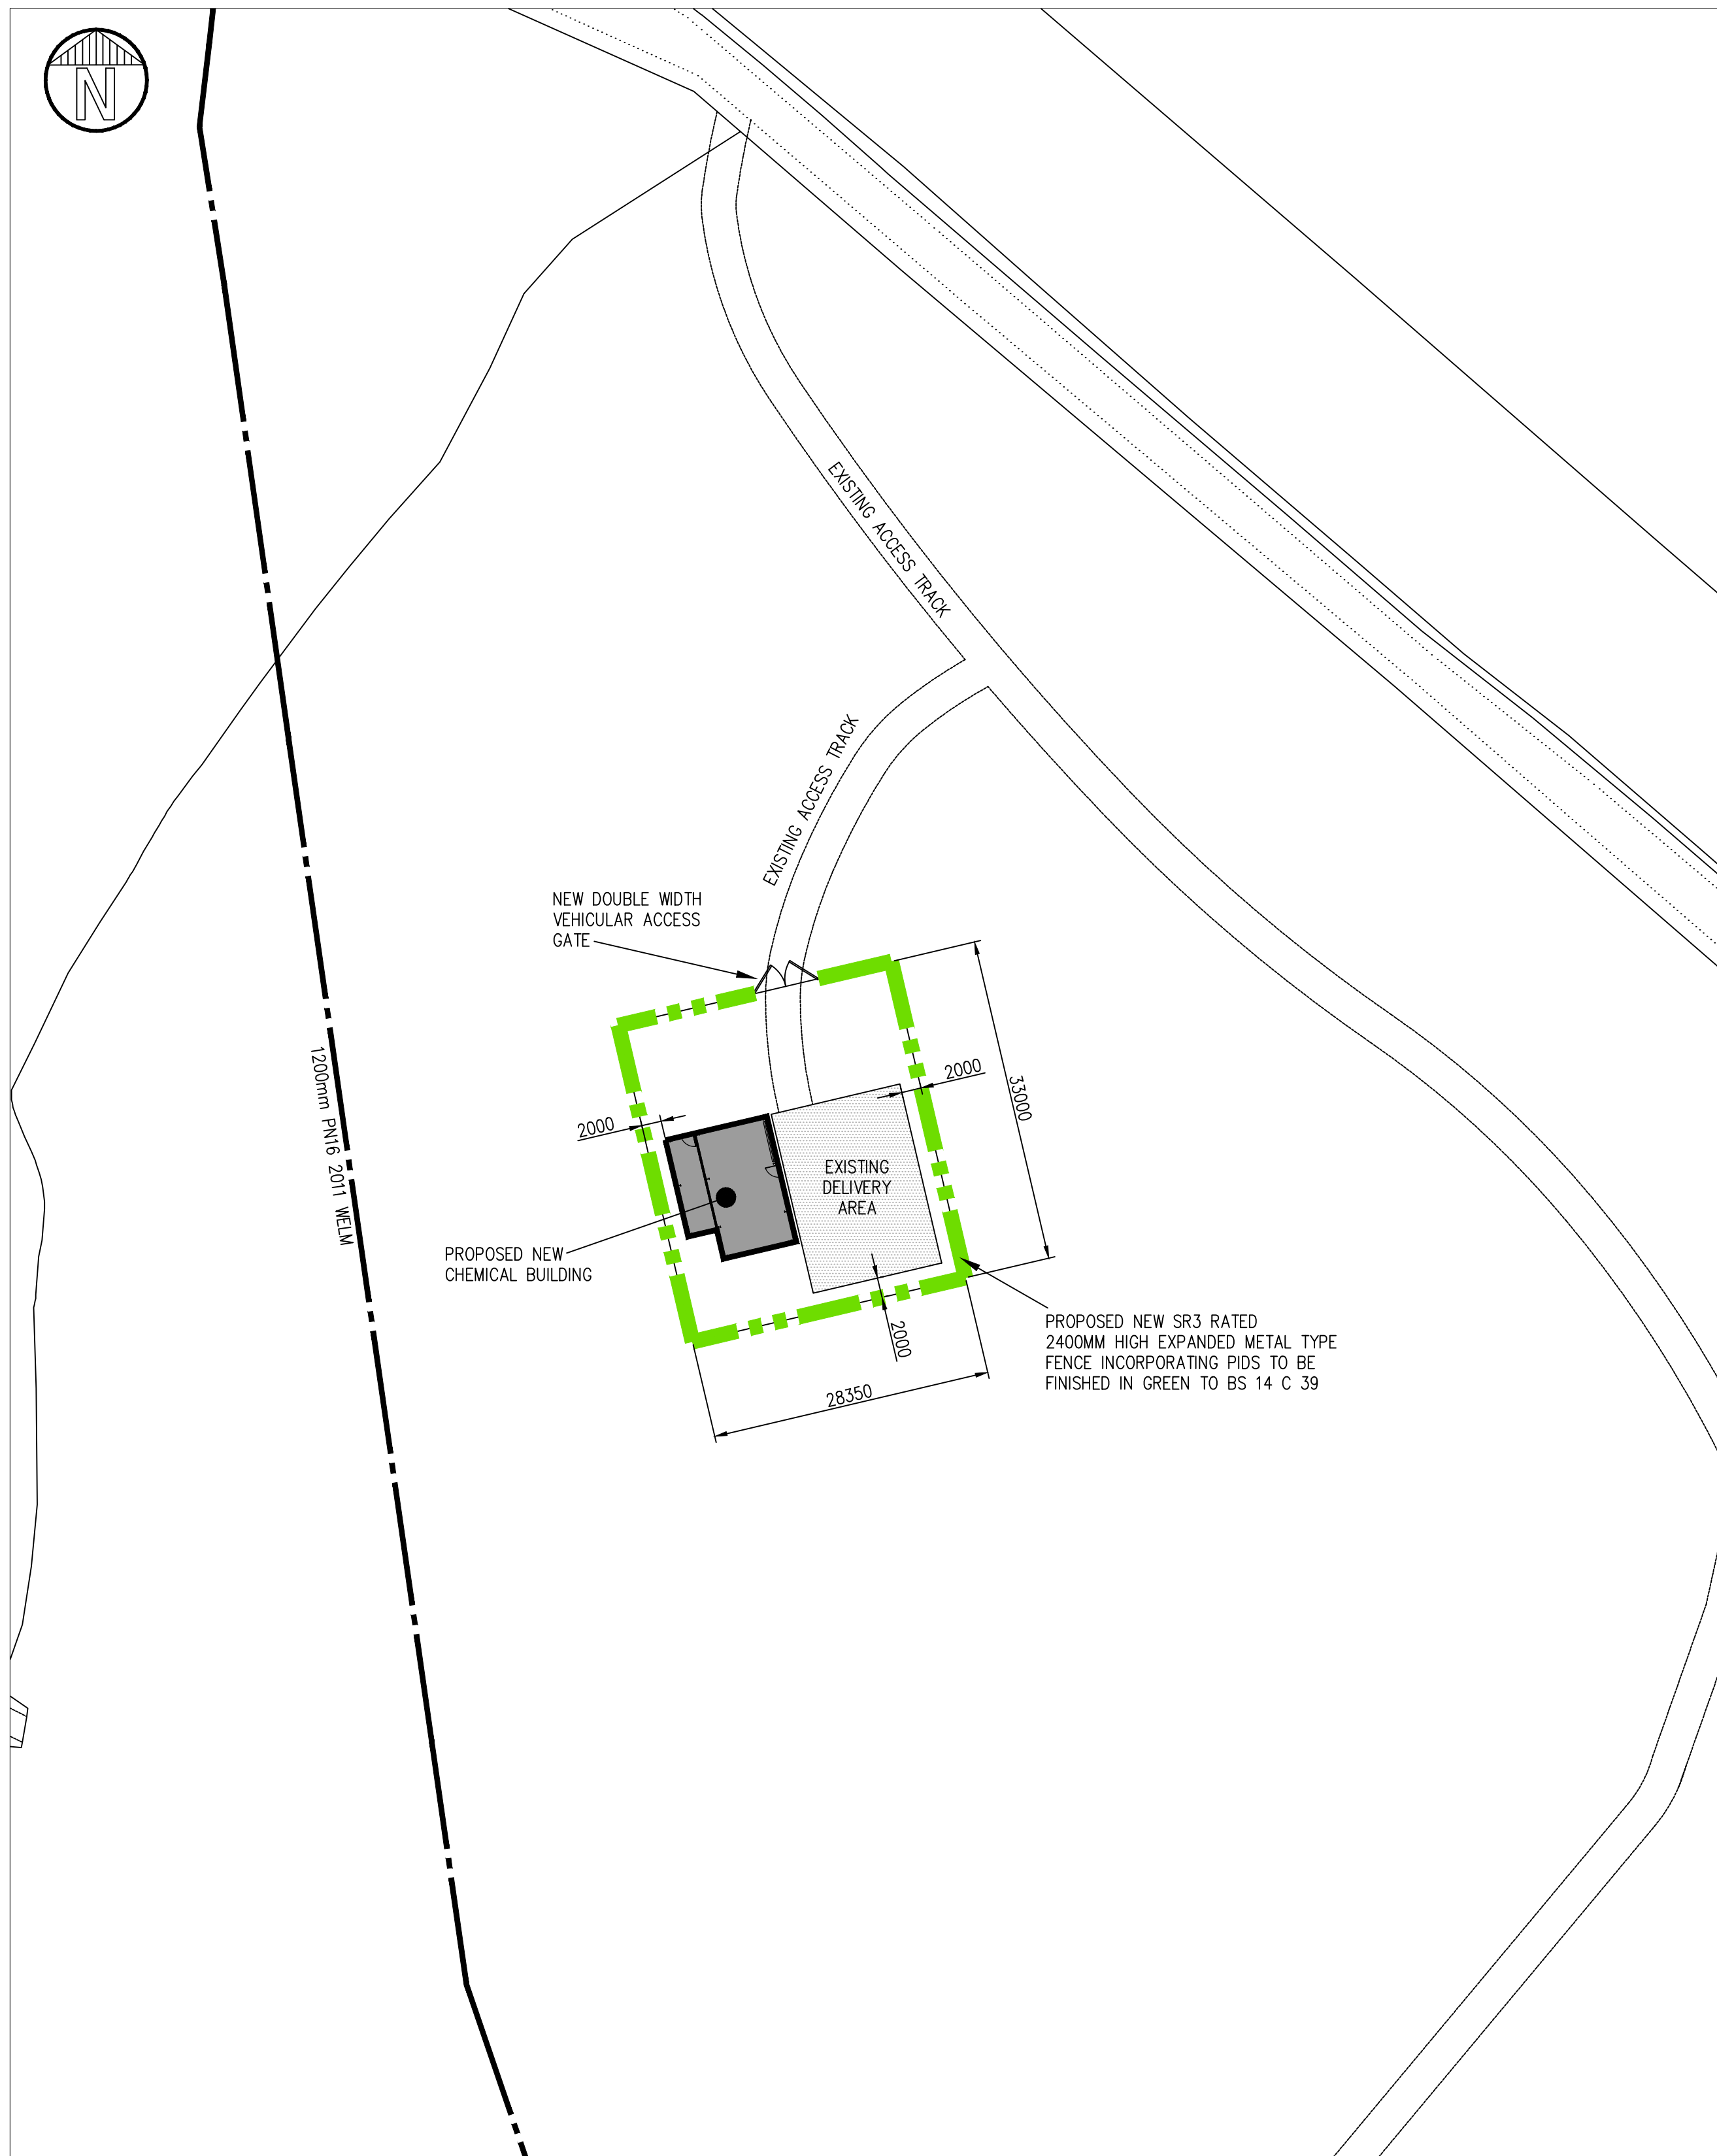


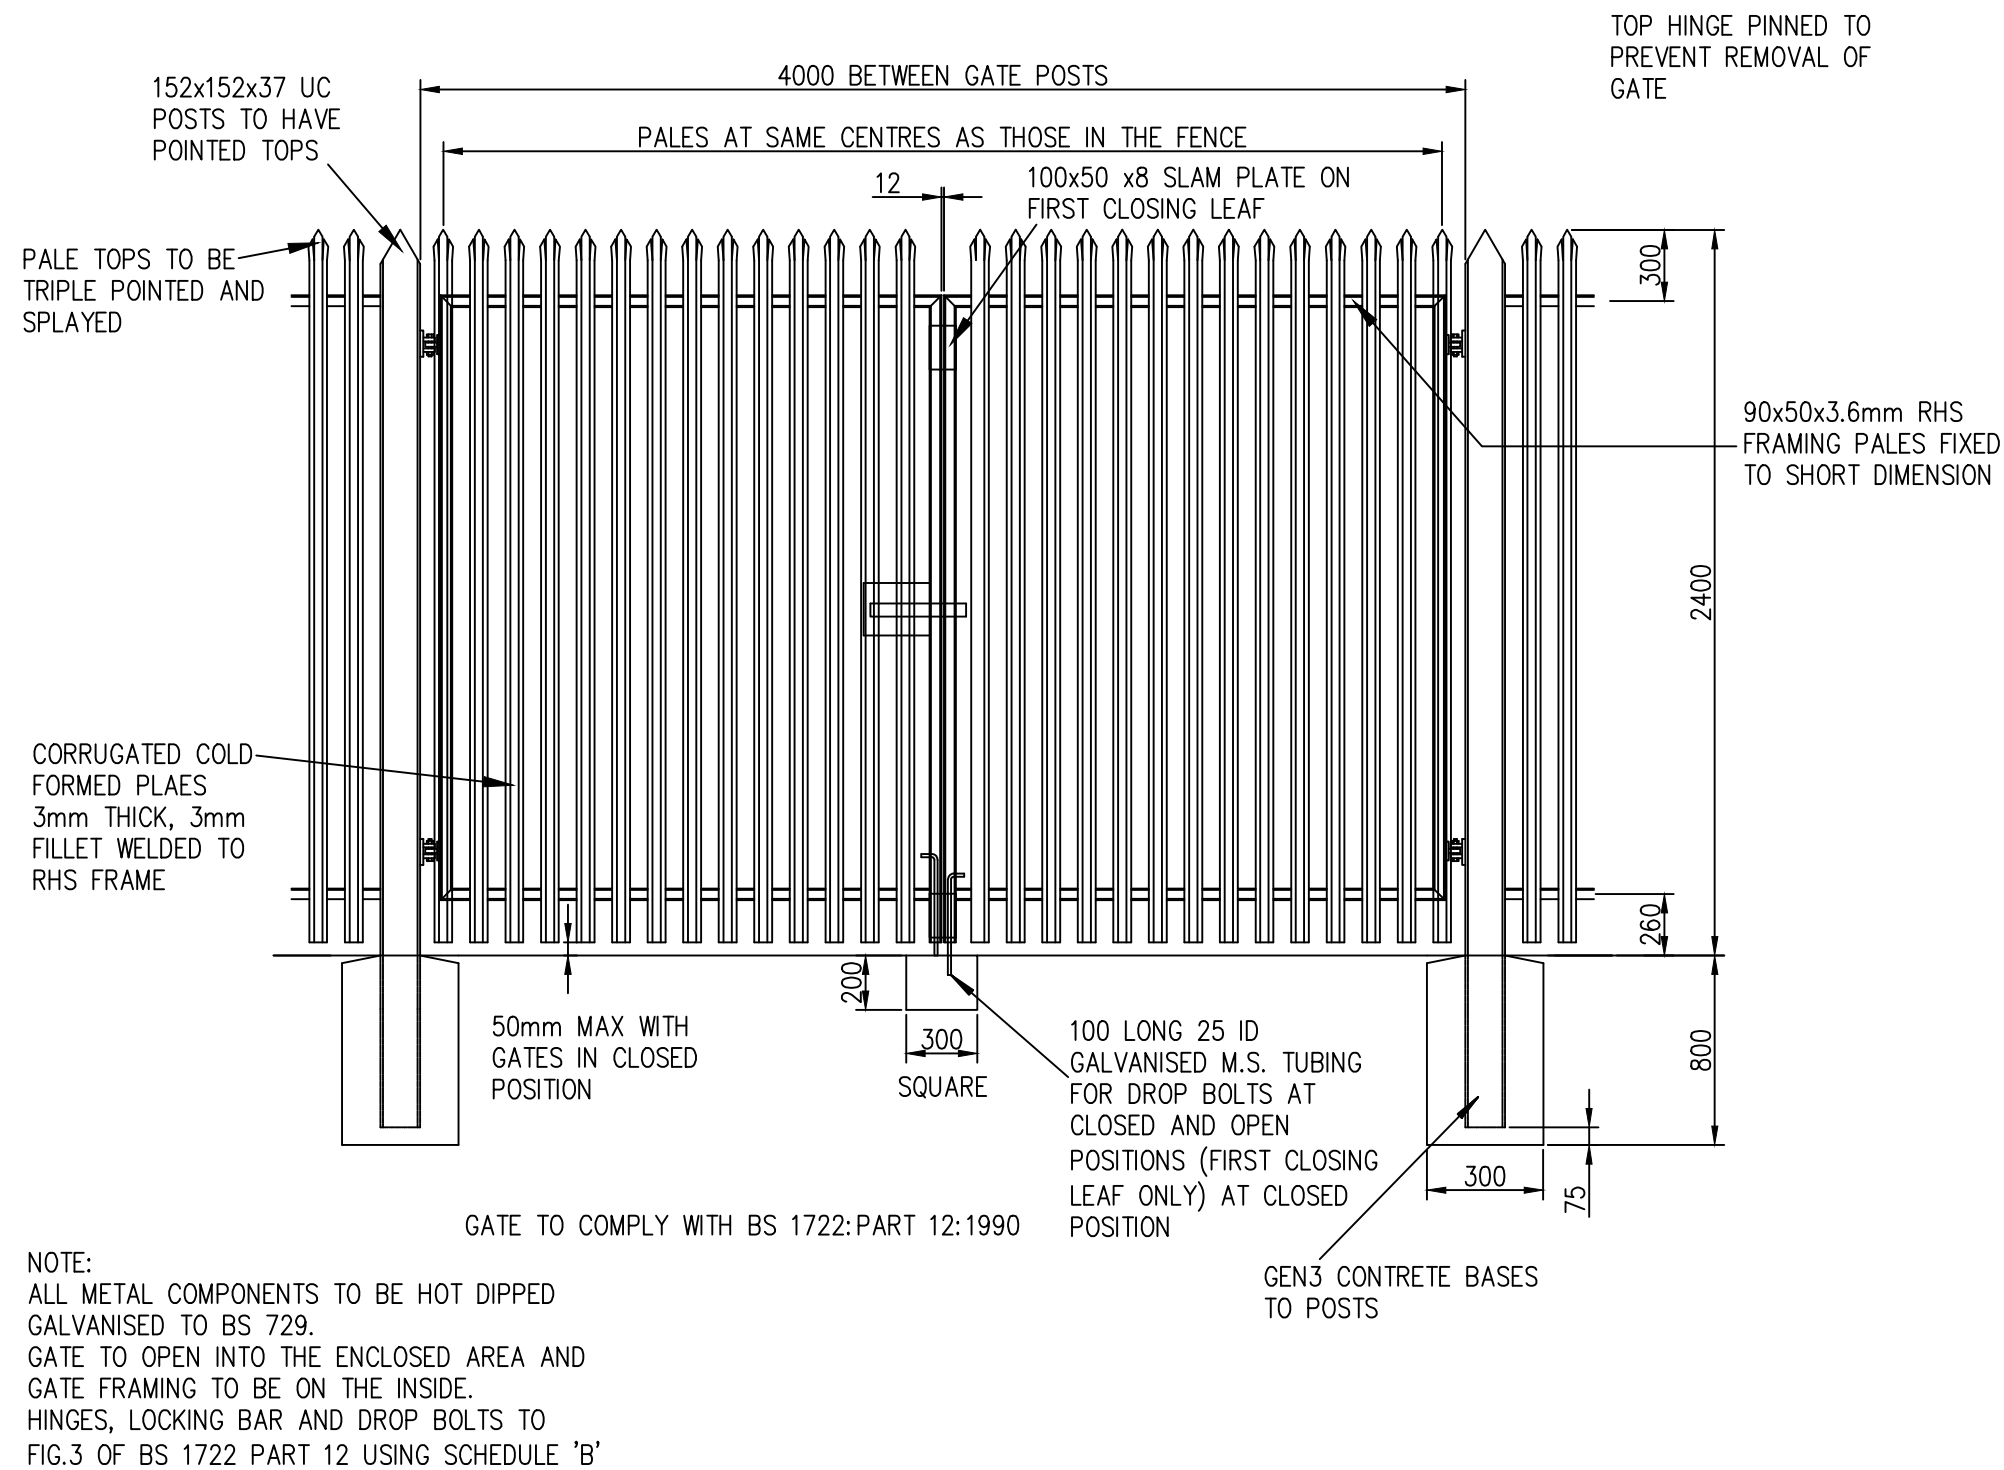

SITE BLOCK PLAN
SCALE 1:500

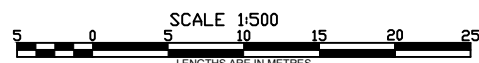

TYPICAL SR3 RATED PALISADE GATES
SCALE 1:25

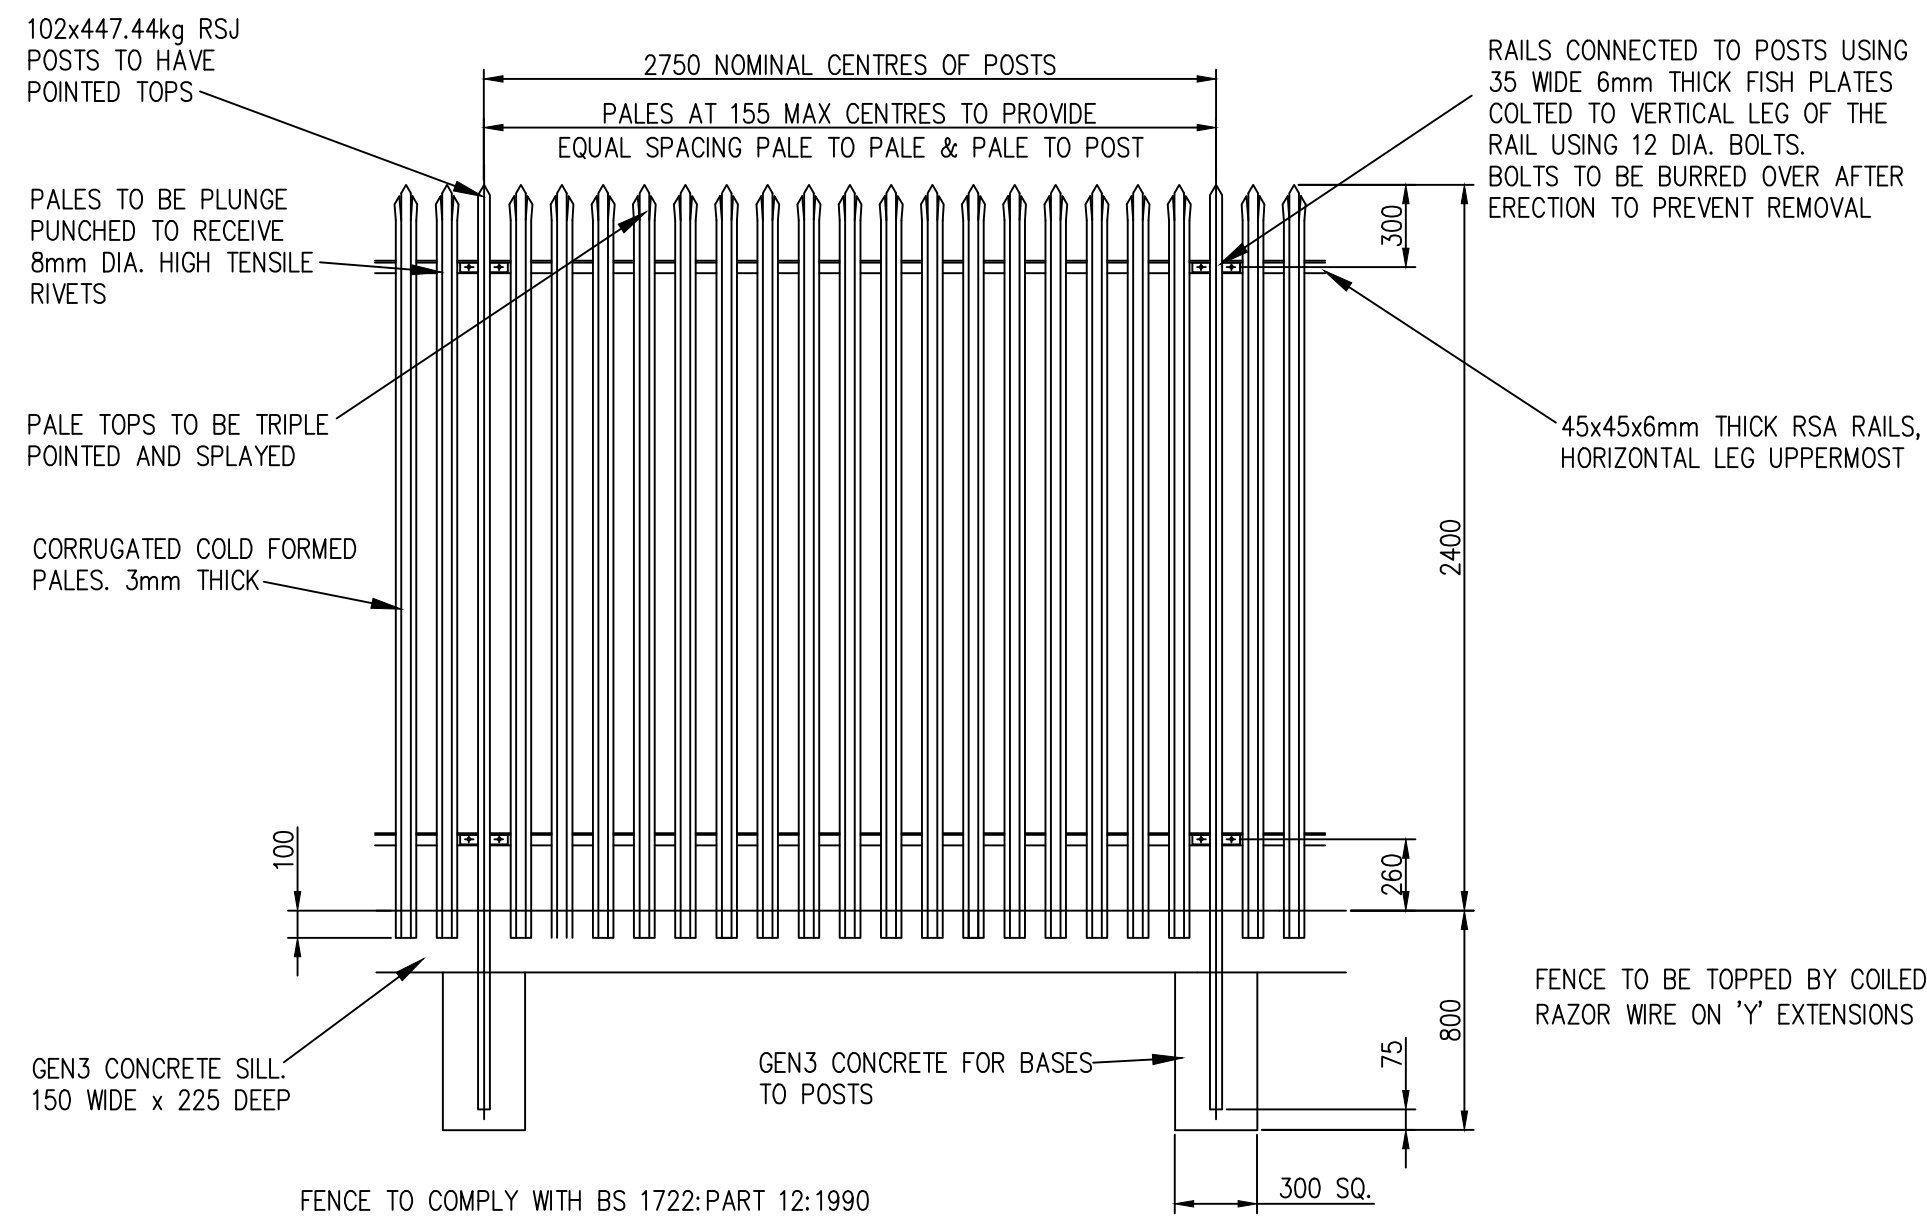

TYPICAL SR3 RATED PALISADE FENCING
SCALE 1:25

NOTES

1. ALL DIMENSIONS IN MILLIMETRES AND ALL LEVELS IN METRES AOD UNLESS NOTED OTHERWISE.
- 2.

LEGEND

NEW FENCELINE

CURRENT ISSUE INFORMATION

P01	RS	SL	SL	REVISED FOLLOWING COMMENTS	08/07/22
VERSION	AUTH	CHKD	REVD	REASON FOR ISSUE	DATE
S4				FOR COMMENT	
SUITABILITY CODE	SUITABILITY DESCRIPTION				



Eric Wright Civil Engineering Ltd
Sceptre House, Sceptre Way
Bamber Bridge, Preston PR5 6AW
Tel: 01772 698822
Fax: 01772 628811
www.ericwright.co.uk

WOODGATE HILL WTW
PROPOSED NEW CHEMICAL BUILDING
AND NEW SR3 RATED SECURITY FENCING
PLANNING DRAWING

SCALE AS SHOWN	SHEET SIZE A1
DRAWING NUMBER 80062068-02-EW-WOODG-99-DR-C-10007	REVISION P01