
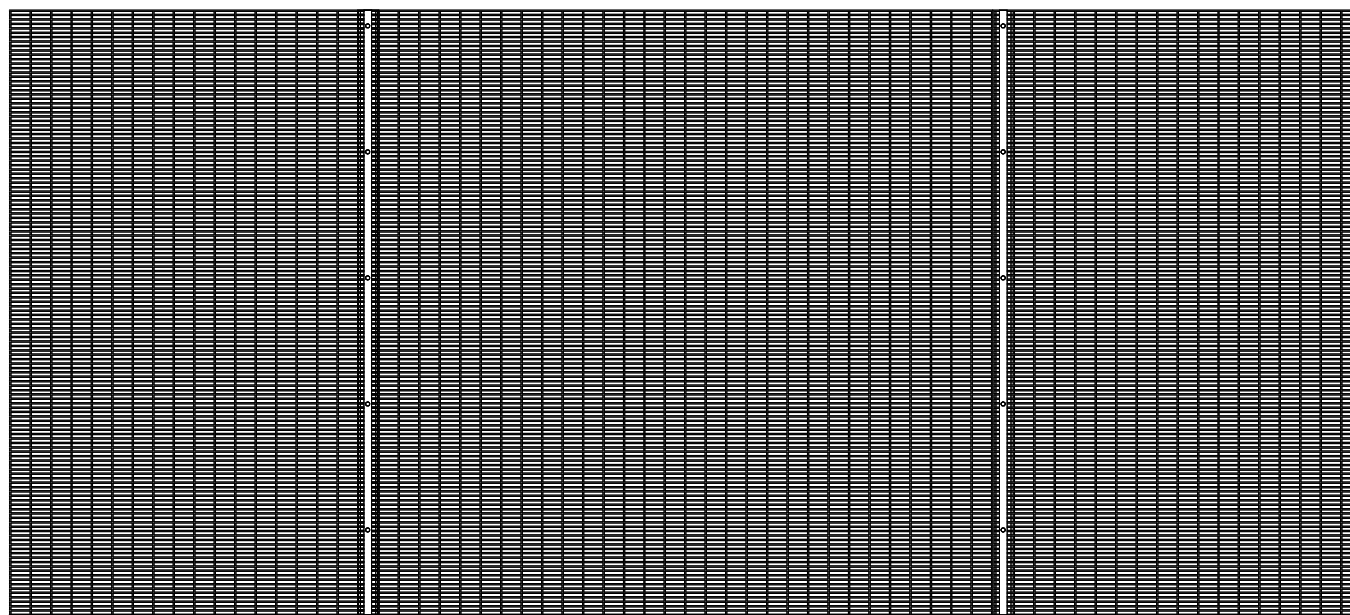
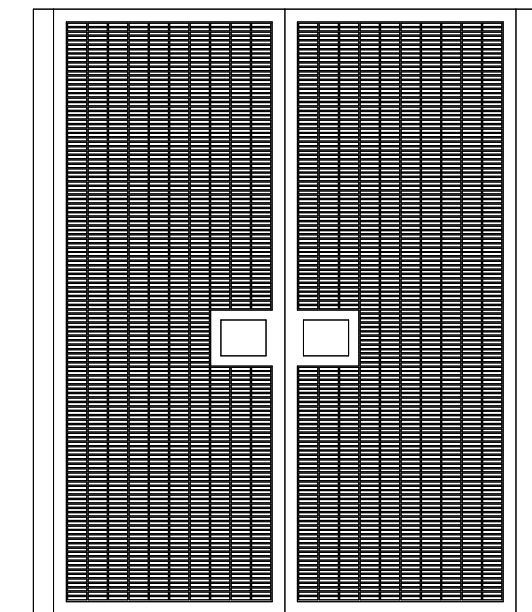


Colour - Green - RAL 6005

Note -
No trees to be removed.
New fence panels to be dug by hand in a
manor that will not impact tree roots.
Fence posts to be located suitable
distance away from trees.

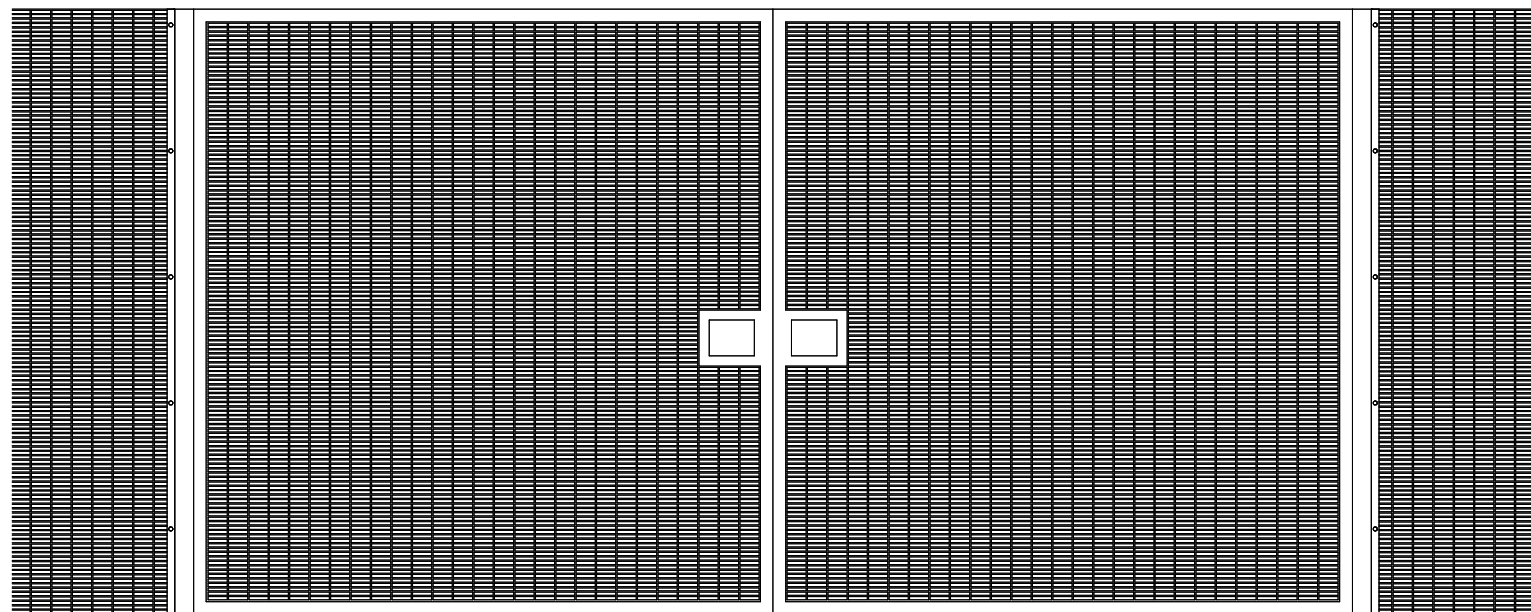

PROJECT Meade Hill Shul, 88 Meade Hill Road		PROJECT NUMBER GSS24011		DRAWING NUMBER 504	REV 1
TITLE Proposed New Fence		DRAWN BY JB	CHECKED BY SG	DATE 20/02/2024	SCALE (@ A1) 1 : 30
STATUS PLANNING					

GOLD SKETCH

S T U D I O S

www.golds sketch.co.ukinfo@golds sketch.co.uk0161 792 9595

NOTES

© COPYRIGHT : ALL RIGHTS RESERVED.
THIS DRAWING MUST NOT BE REPRODUCED WITHOUT PRIOR WRITTEN CONSENT.
DRAWING TO BE USED FOR THE STATUS INDICATED ONLY.
ALL DIMENSIONS AND SETTING OUT SHALL BE CHECKED AND CONFIRMED ON SITE. ANY DISCREPANCIES TO BE REPORTED TO THE DESIGNER PRIOR TO THE COMMENCEMENT OF ANY WORK. ALL WORK AND MATERIALS TO BE IN ACCORDANCE WITH CURRENT STATUTORY LEGISLATION, RELEVANT CODES OF PRACTICE AND BRITISH STANDARDS. ALL DIMENSIONS ON THIS DRAWING ARE IN MILLIMETRES (UNLESS OTHERWISE STATED).

1	Planning - Note	02/04/2024	TP
No.	Description	Date	Initial