



EXISTING MATERIALS

- NATURAL GREEK / BLUE ROOF SLATE TO ORIGINAL HIPPED, PITCHED ROOF SLATE & AN APPROX 35° PITCH (TO BE CONFIRMED)
- SMOOTH GREY CONCRETE INTERIOR LINING ROOF TRUSSES TO MAIN-PICTURED CEILING (LEFT TO EXIST EXTENSION)
- SMALL PINE CLAY TRUSSES TO POLY ROOF & FRONT AND CLAY ROOF PINE TRUSSES TO SEMI-CIRCLE BAY & FRONT.
- SMOOTH RED IMPERIAL CLAY FACE BRICK TO OUTSIDE LEAF IN STREET FACING BAY 1:3 (1:5 NATURAL GREEK WITH A BRICK ON EDGE BAND CORNER BETWEEN FLOOR WINDOWS SLIT TO FRONT / REAR AND WHITE PAINTED SMOOTH GREY ABOVE BRICK BAND UP TO ROOF SLATE & RAFTS)
- TYPICAL PAINTING TO BAY FURNITURE FRONT ABOVE 1st FLOOR BED @ WINDOWS.
- WHITE UPVC PERFECT CORNERS, CASSEMENTS AND SECTIONS TO DOOR / WINDOWS

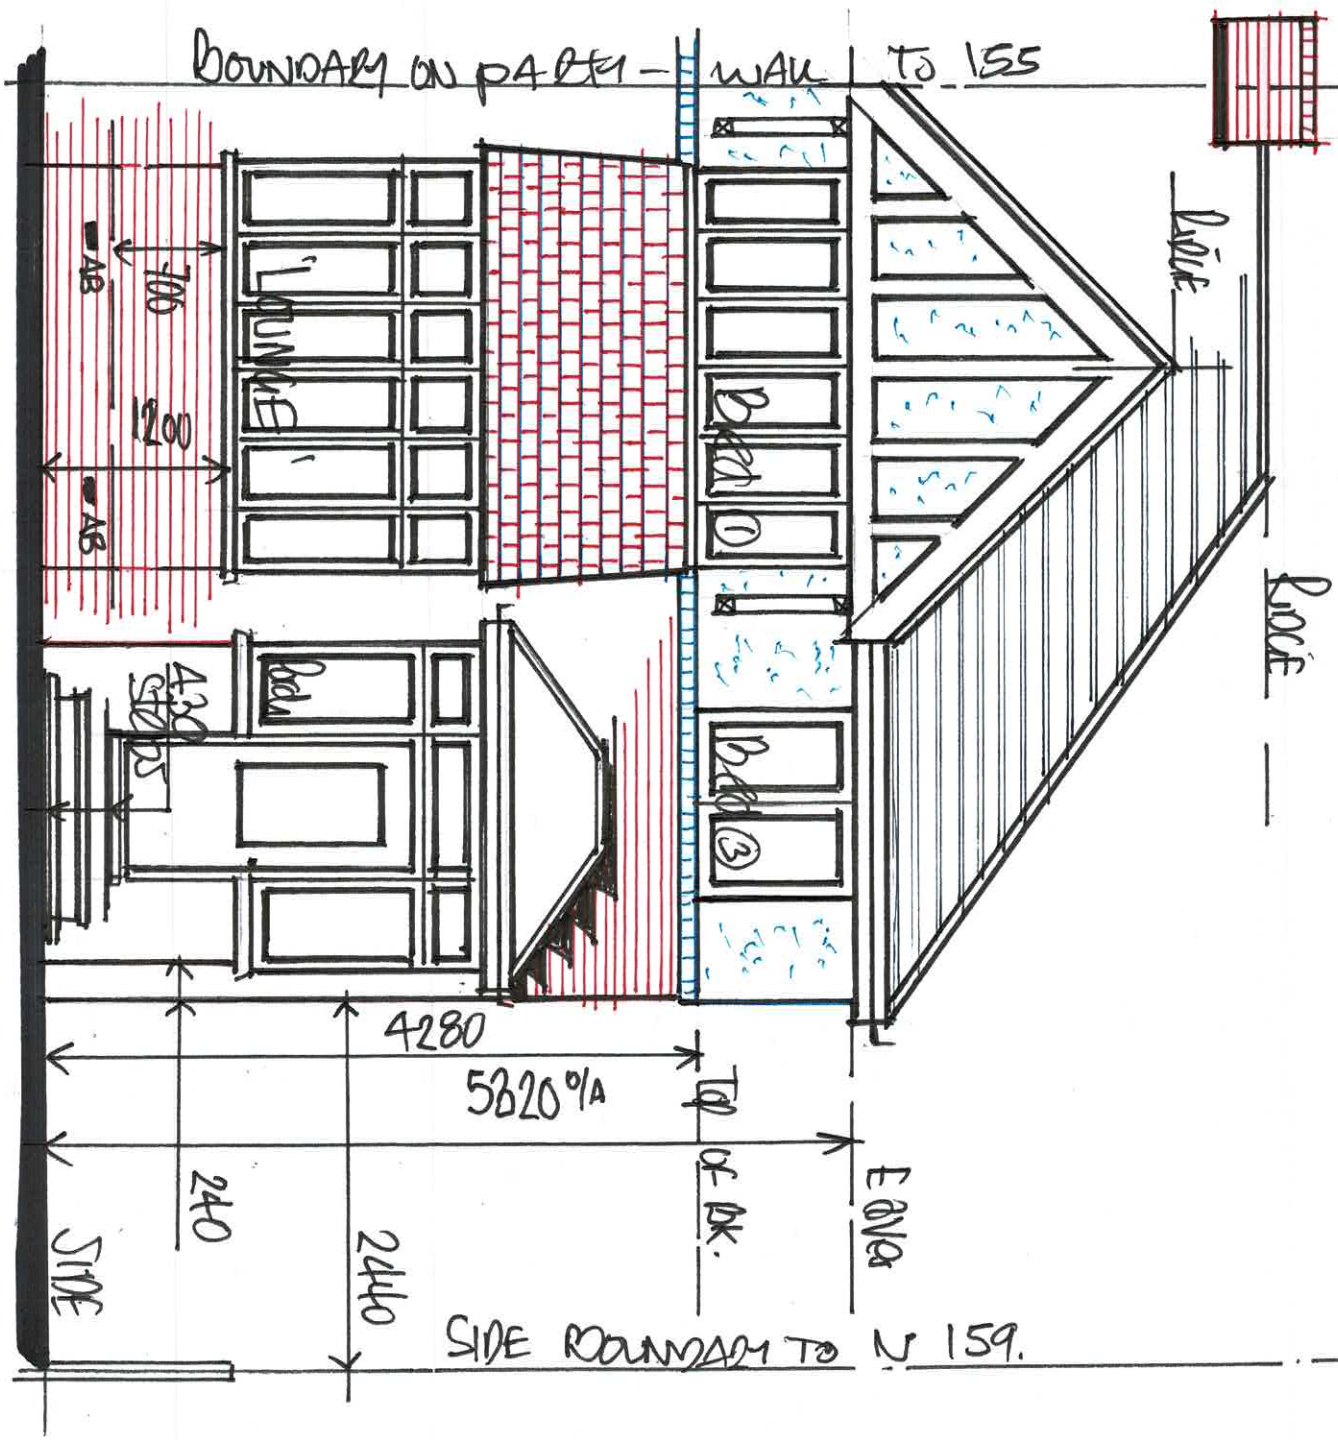

1:50 EXISTING - "FRONT" ELEVATION

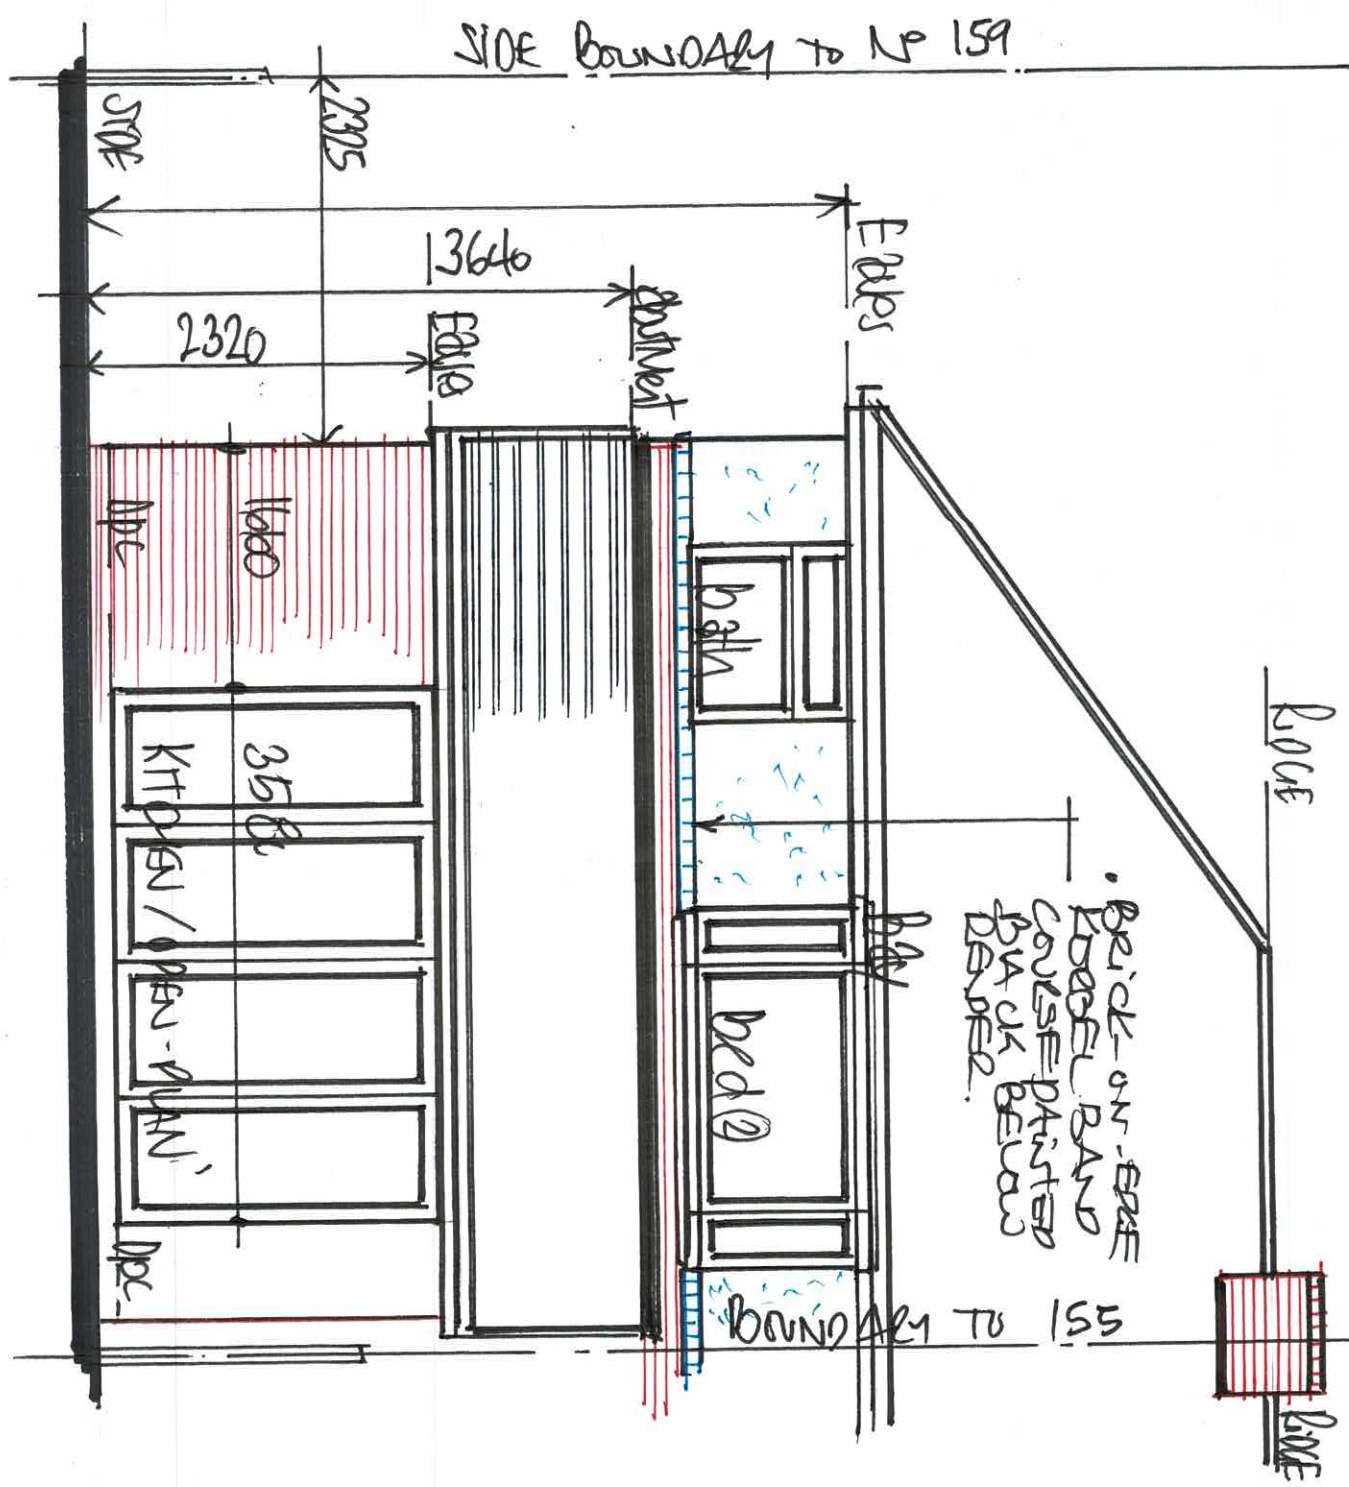

1:50 EXISTING - "REAR" ELEVATION