


GENERAL NOTES :-

- THESE PLANS, DETAILS AND DRAWINGS HAVE BEEN PROVIDED, DETAINED AND DETAINED FOR THE ~~THE~~ PURPOSES OF APPLYING TO "BURY COUNCIL'S PLANNING AND BUILDING CONSTRUCTION ORDER TO OBTAIN THE RELEVANT & NECESSARY HOUSEHOLD PLANNING PERMISSION AND BUILDING RELEVATIONS FOR PLANS/PLAN CHECKING CONSULTS AND APPROVALS ... ONCT... PRIOR TO ANY WORK COMMENCING ON SITE.

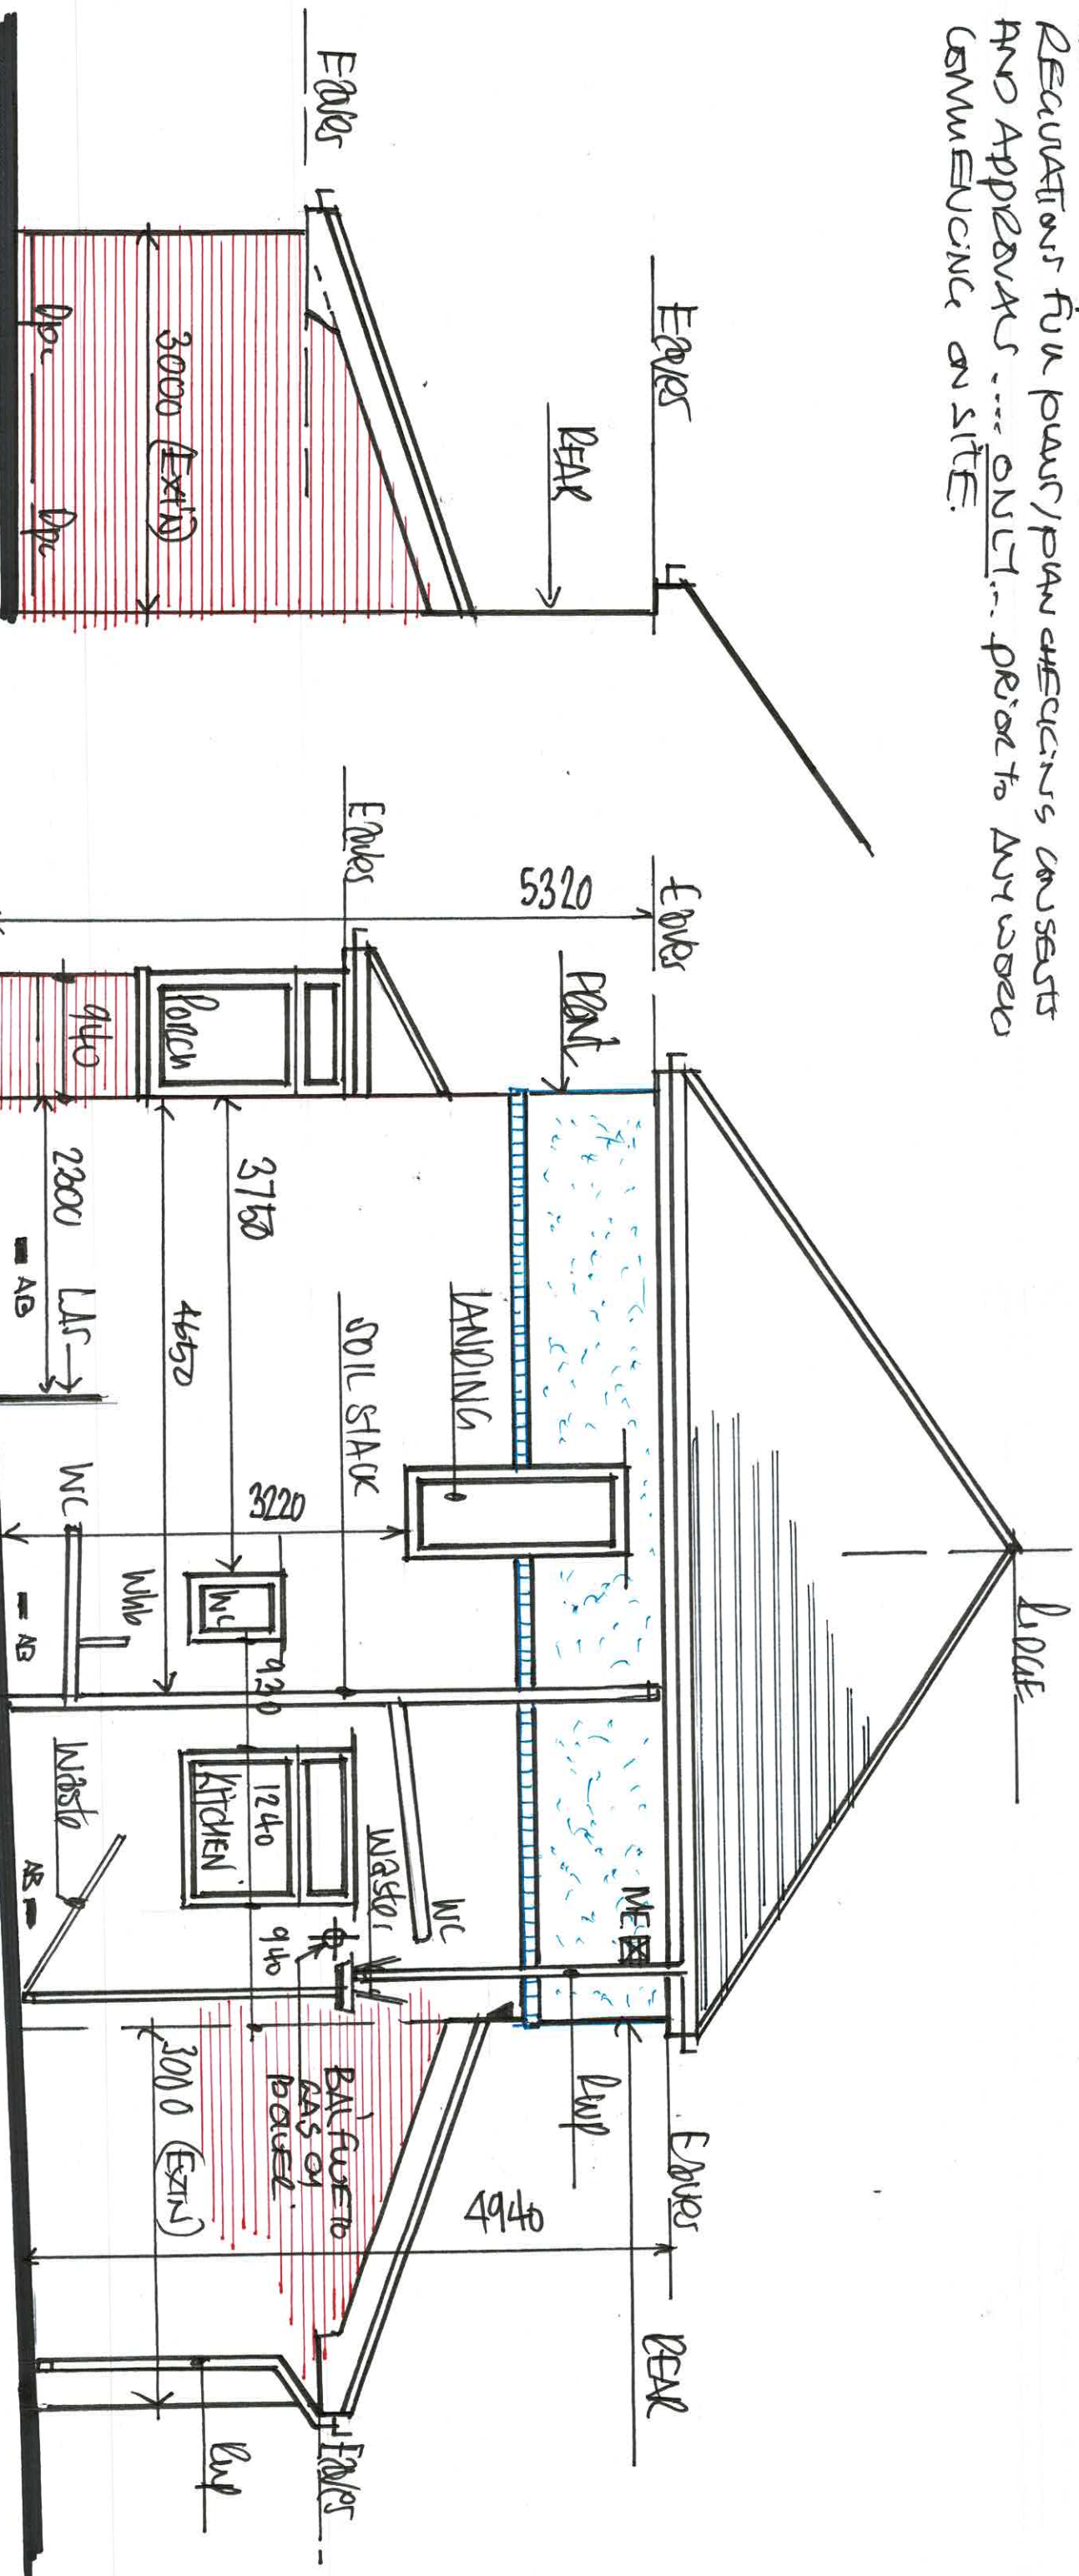

1:50 EXC' SIDE VIEW FROM 155

1:50 EXISTING' SIDE ELEVATION FROM N° 159