
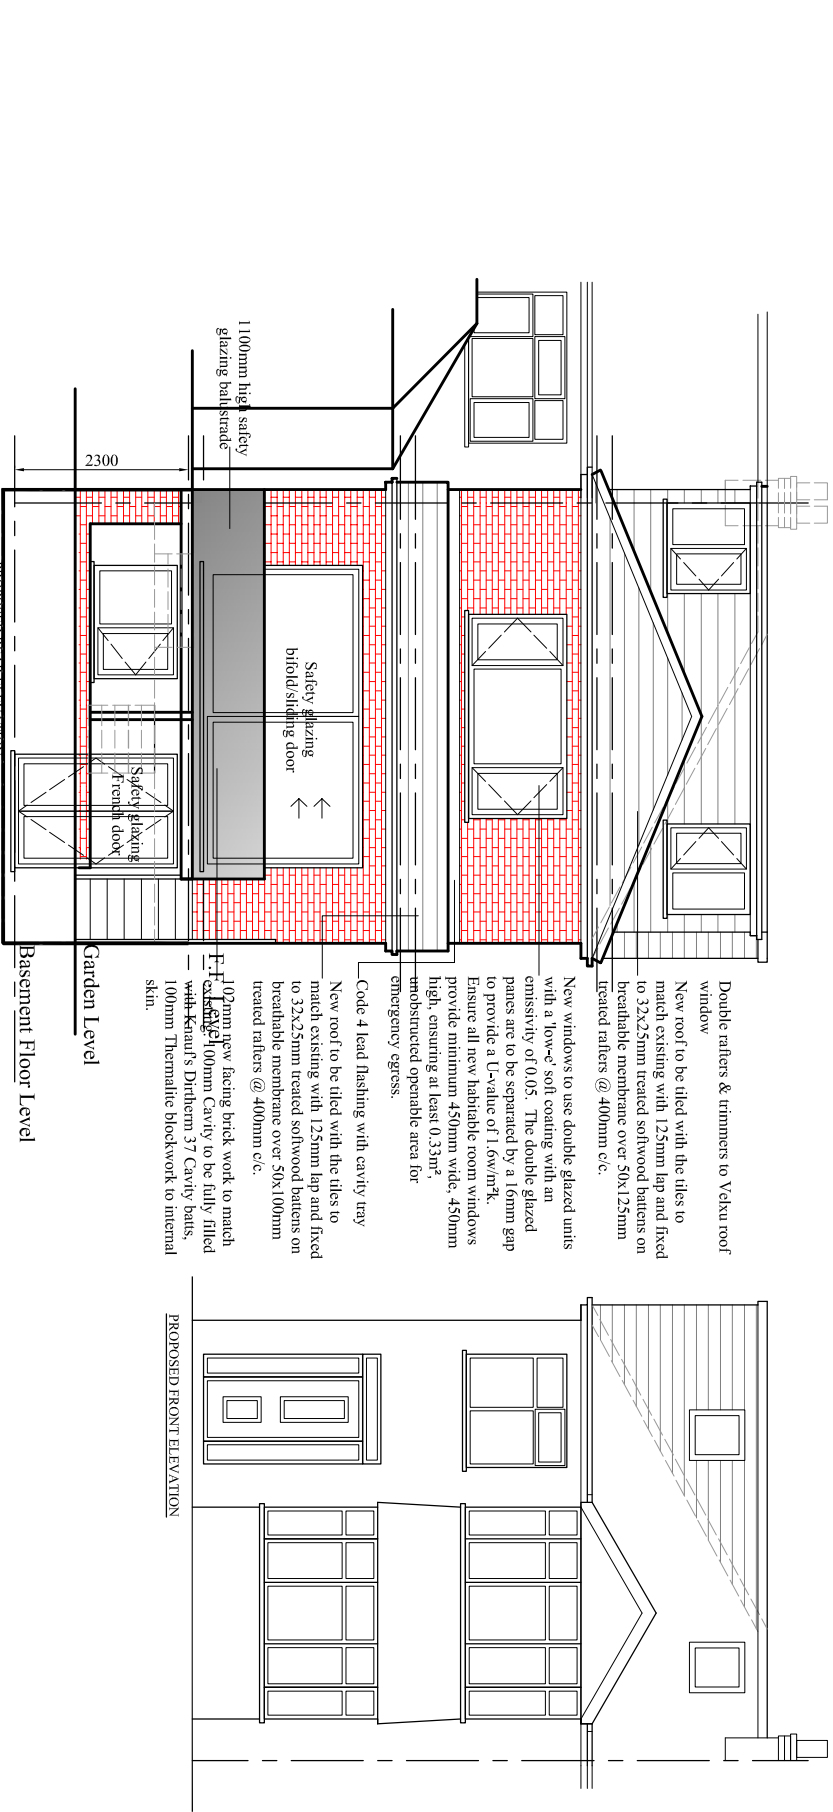


Do not scale from this drawing. All information should be checked by the contractor on site before commencing work. Any discrepancies should be reported to the architect immediately. All rights are reserved and are not transferable. Unauthorised reproductions of this drawing are not permitted.

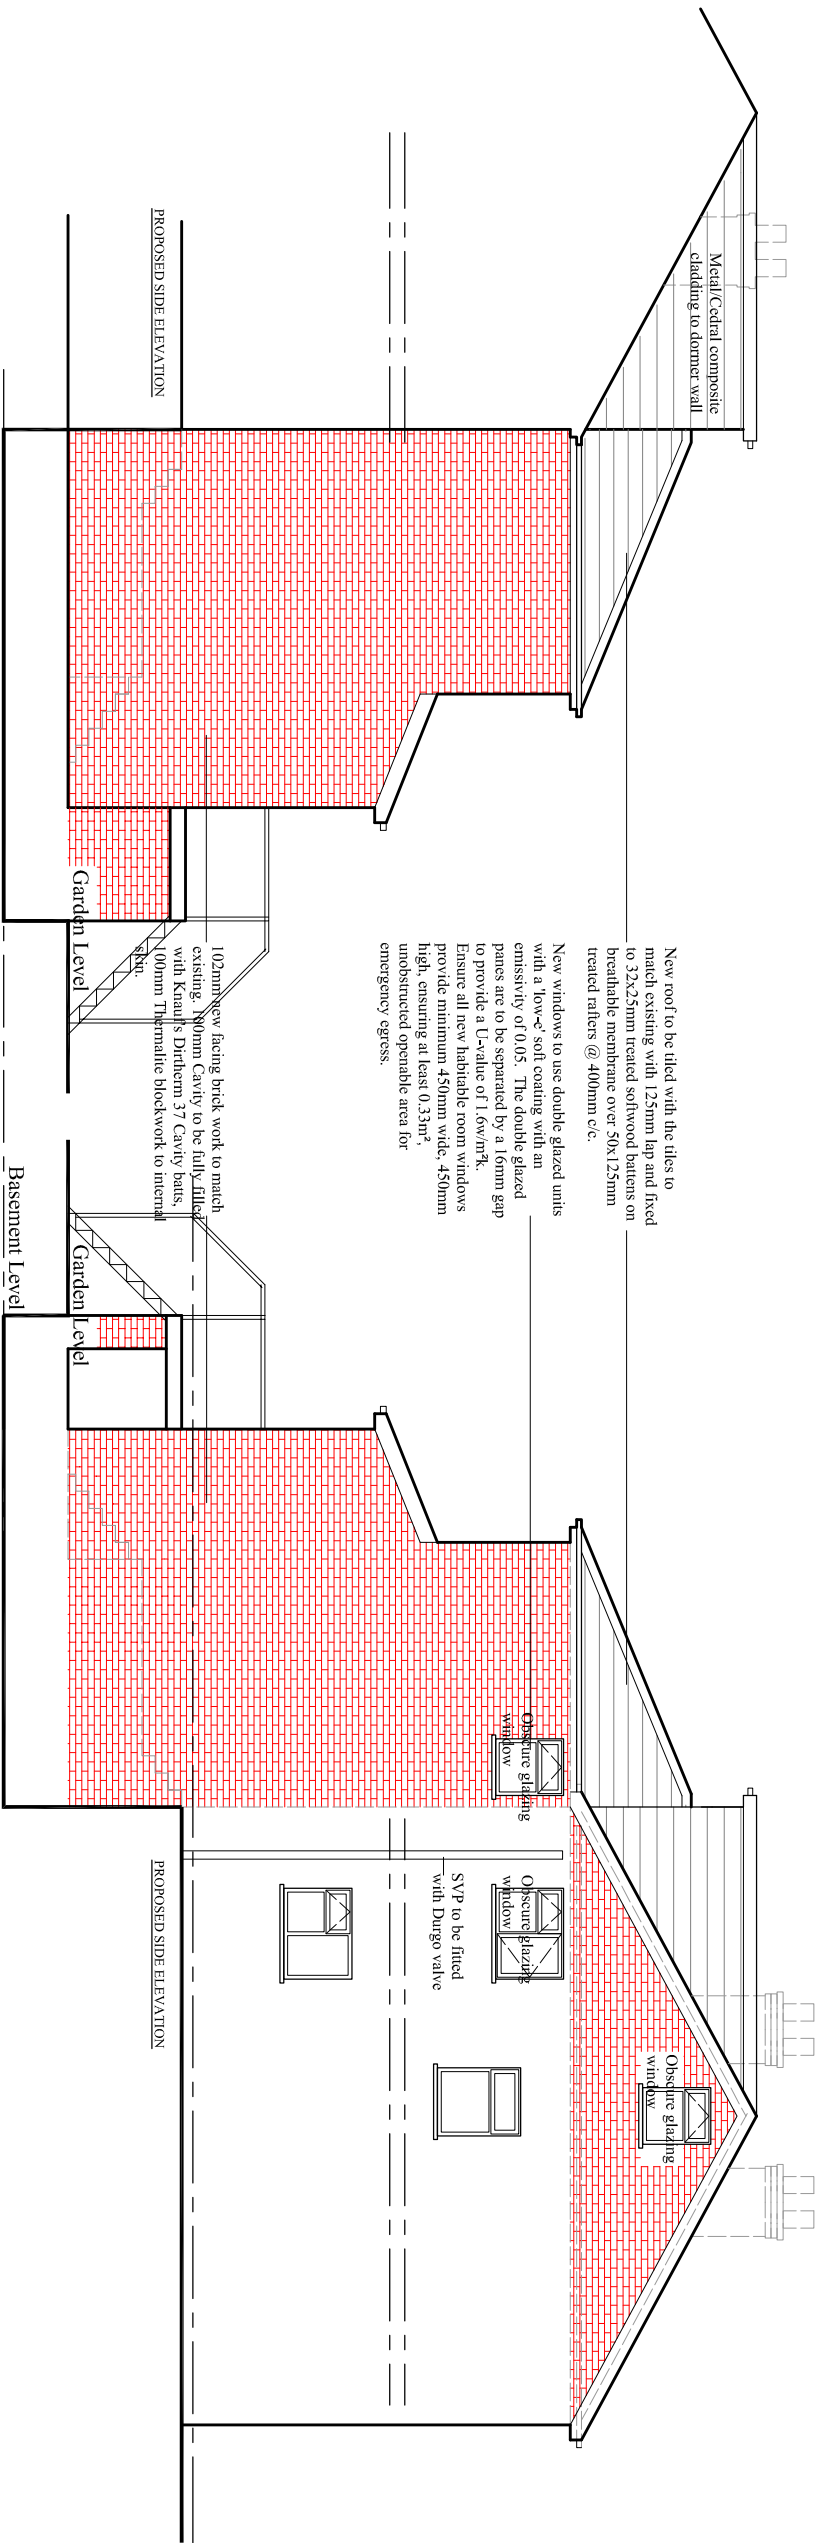

Rev. A 27.7.21 Hip to gable/dormer roof extension

PROJECT

559, Manchester Road,

Bury

CLIENT

Mr. Bilal Shabir

DRAWING TITLE

Proposed Elevation

JOB No

DRAWING No
NA-P03

SCALE

DATE June 2020

REVISION

1-100@A3

DRAWN CHECKED BY

NA

A

t: 0782 895 3405

e: niamat@hotmail.co.uk