




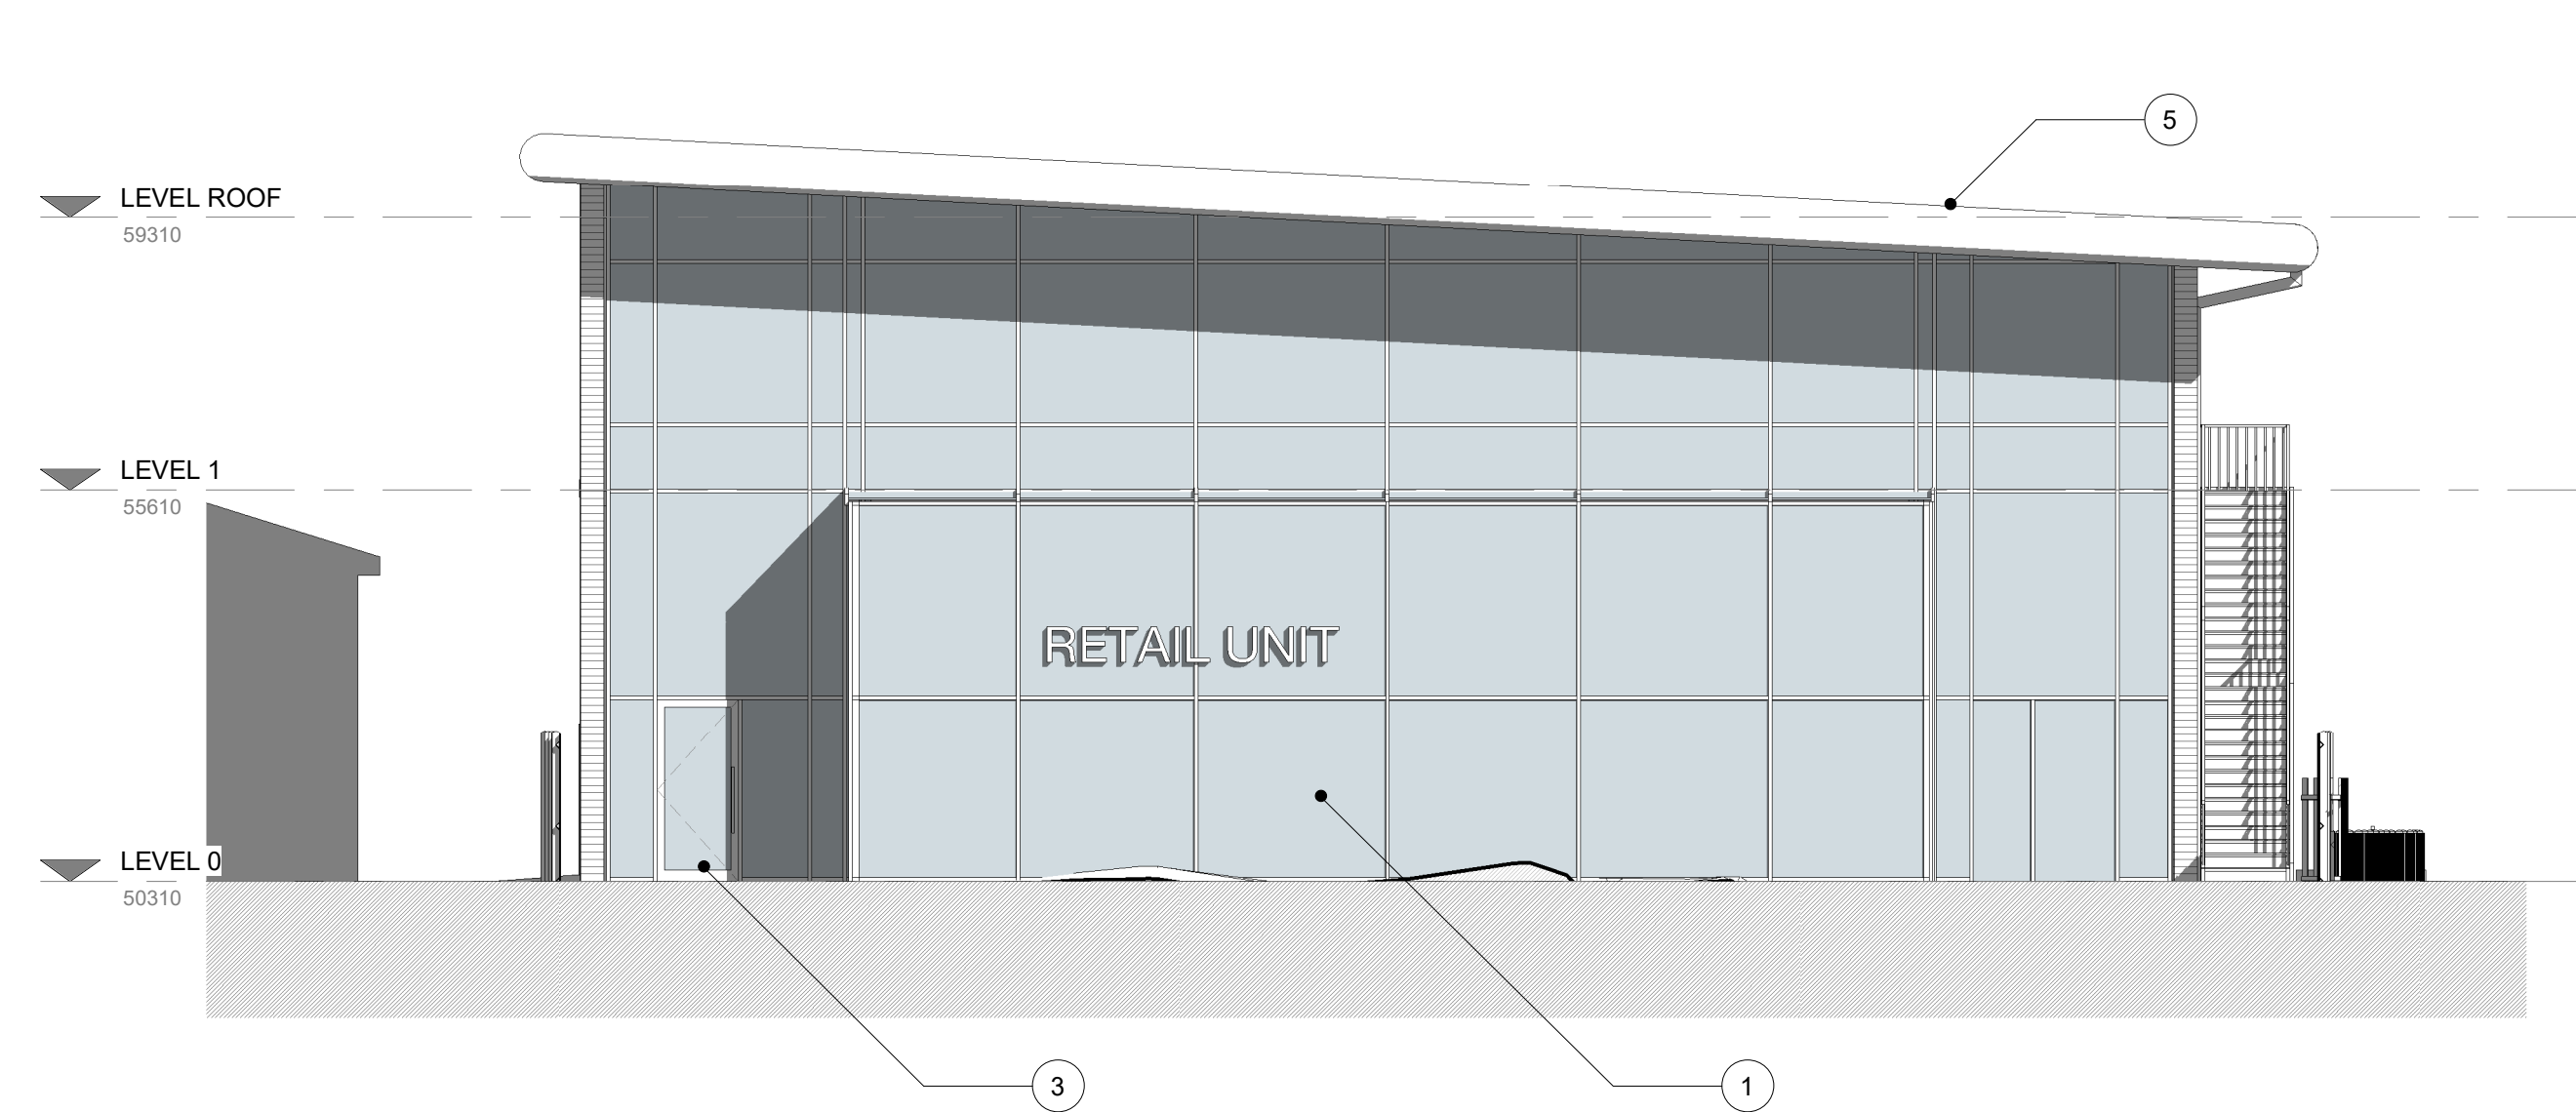


1. Front - Proposed
1:100

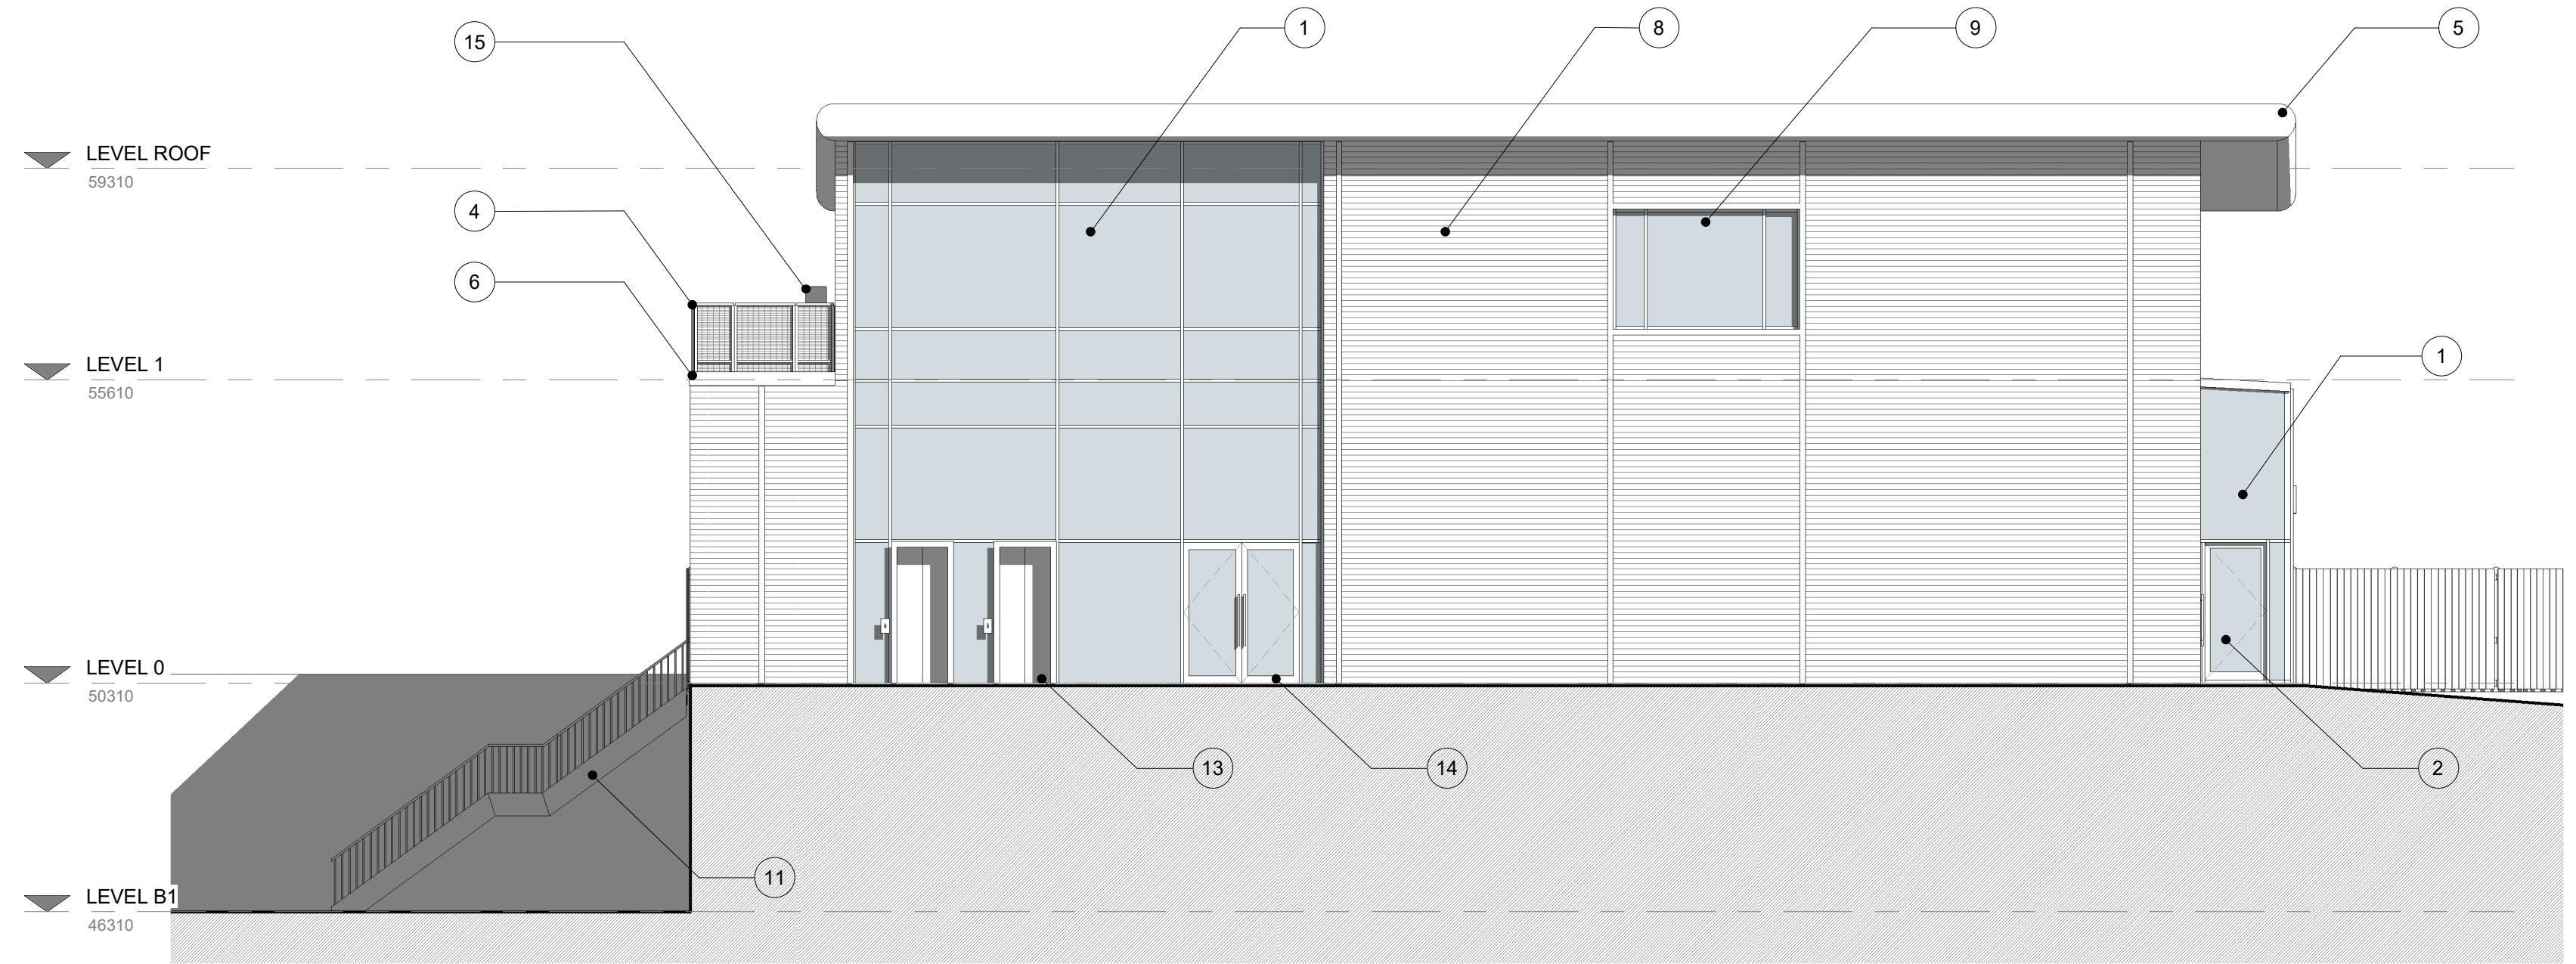

2. Left Side - Proposed - South West
1:100

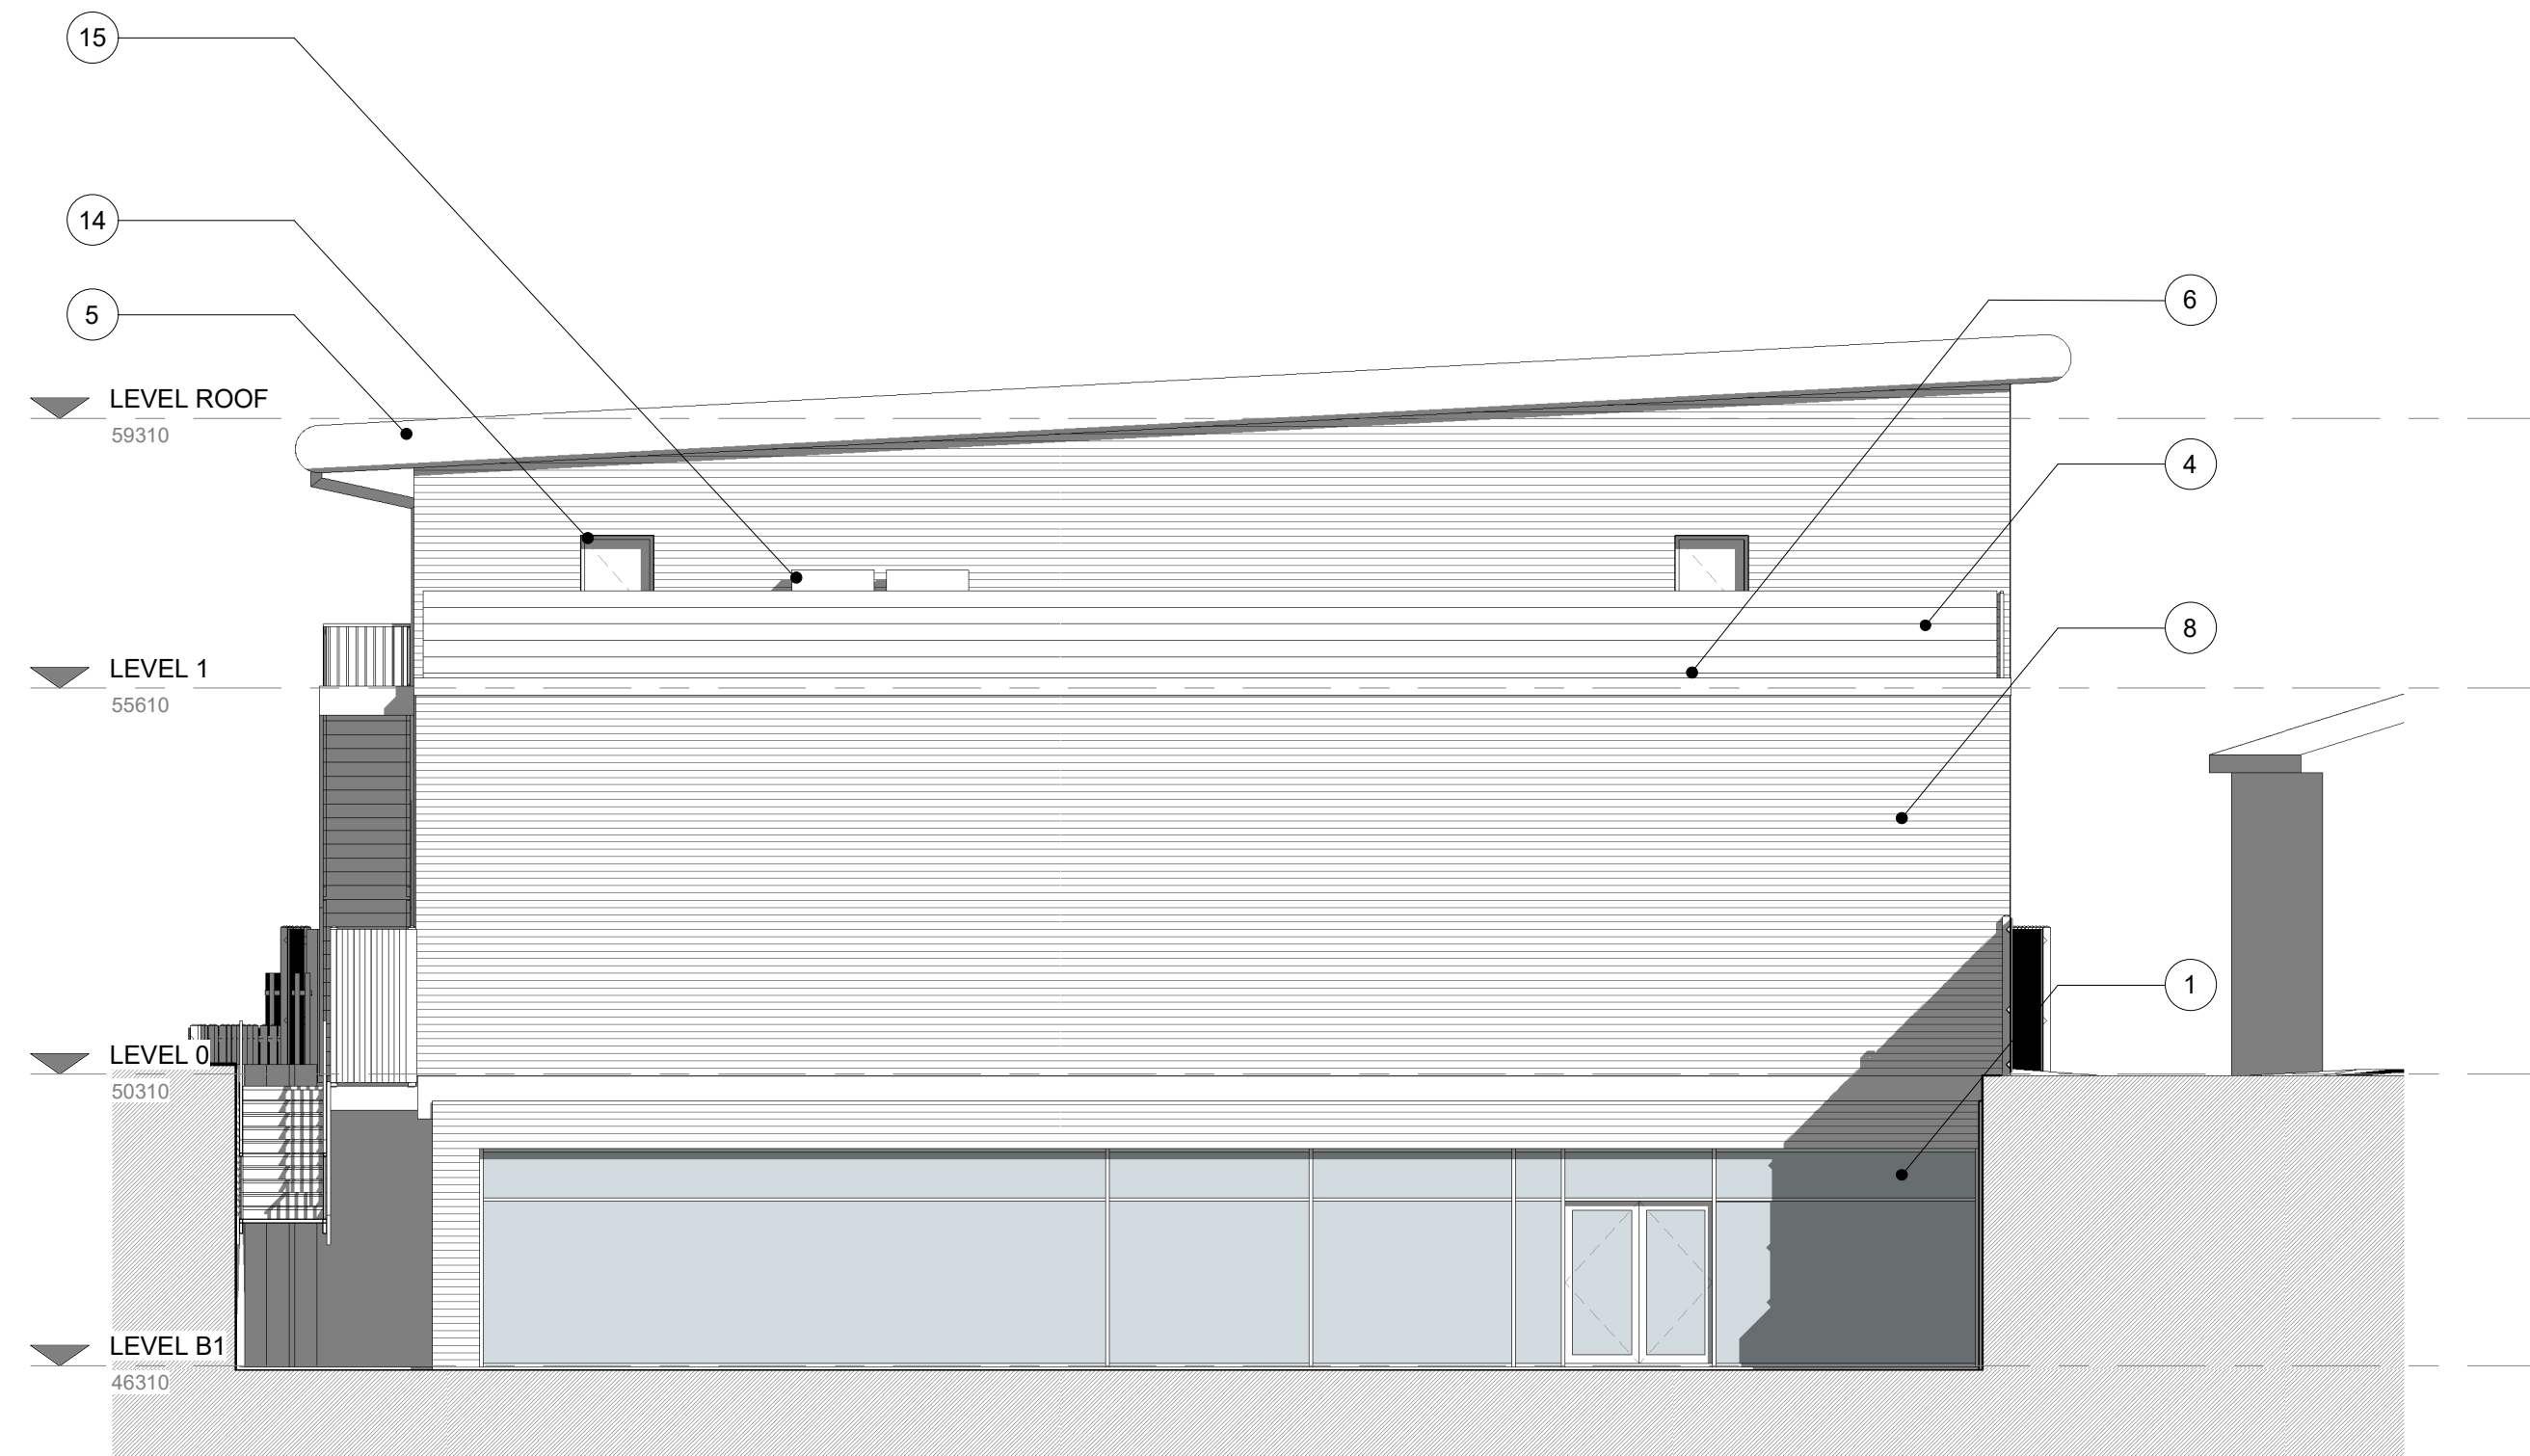

3. Rear - Proposed
1:100

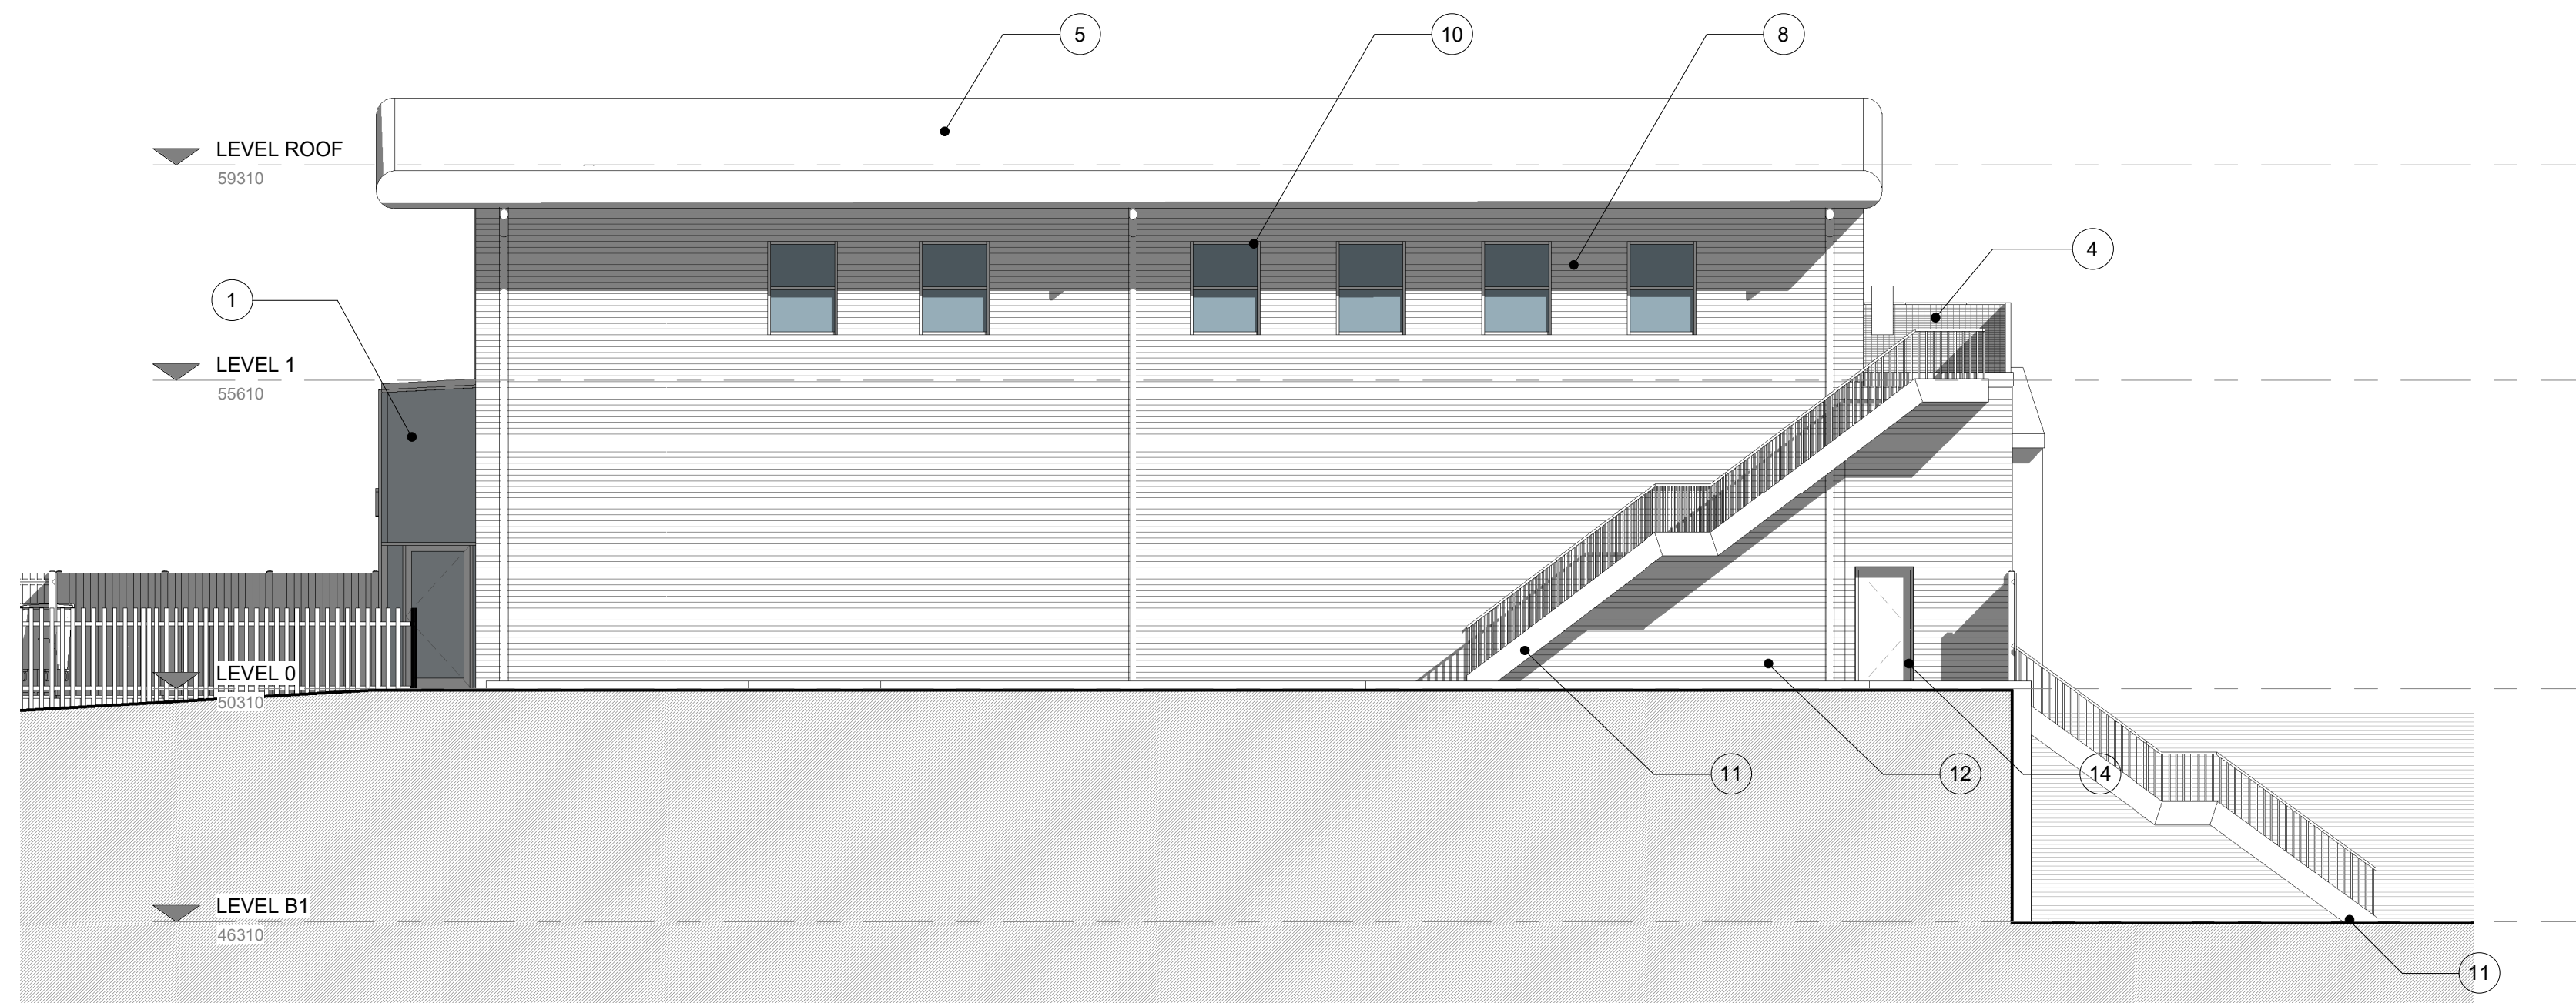

4. Right Side - Proposed - North East
1:100

1 0 1 2 3 4 5
SCALE 1:100 m

Note Block - Elevations - GA

- Aluminium framed curtain walling with clear and opaque panels.
- Shopfront Entrance
- Synagogue Entrance
- 1100mm high guard rail
- Roof with bullnosed fascia
- External Plant Deck
- Profiled Insulated Metal Cladding, Colour - Dark Grey
- Window. Frame colour and material to match curtain walling.

Note Block - Elevations - GA

- Obscured window. Frame colour and material to match curtain walling.
- Fire escape stair
- Refuse Store
- External Lift Access with External security shutter.
- Fire escape
- A/C Condenser Units. Shown indicative only.

PROJECT	Unimore	SCALE @ A1	1 : 100	DATE	19 JUN 2018	DRAWN BY	SP
CLIENT	Unimore Ltd	STATUS	FOR COORDINATION	PROJECT NO.	DA14079.2. 004.	REV.	16
TITLE	Proposed Elevations	NOTES	THIS DRAWING MUST NOT BE REPRODUCED WITHOUT PRIOR WRITTEN CONSENT. ALL OWNERSHIP AND INTELLECTUAL RIGHTS ARE RESERVED AND WILL REMAIN THE PROPERTY OF DEBTAL ARCHITECTURE. ANY UNAUTHORIZED USE OR MODIFICATION OF THIS DRAWING WILL BE CONSIDERED A BREACH OF THE AGREEMENT AND WILL BE PROSECUTED TO THE FULL EXTENT OF THE LAW. ACCORDANCE WITH CURRENT STATUTORY REGULATION, RELEVANT CODES OF PRACTICE AND BEST PRACTICE. ALL DIMENSIONS ON THIS DRAWING ARE IN MILLIMETRES UNLESS OTHERWISE STATED.				