



PLANNING


REV	DESCRIPTION	INTL	CHK	DATE
A	for discussion only	MV	TW	07.10.21
B	planning issue	MV	TW	25.01.21

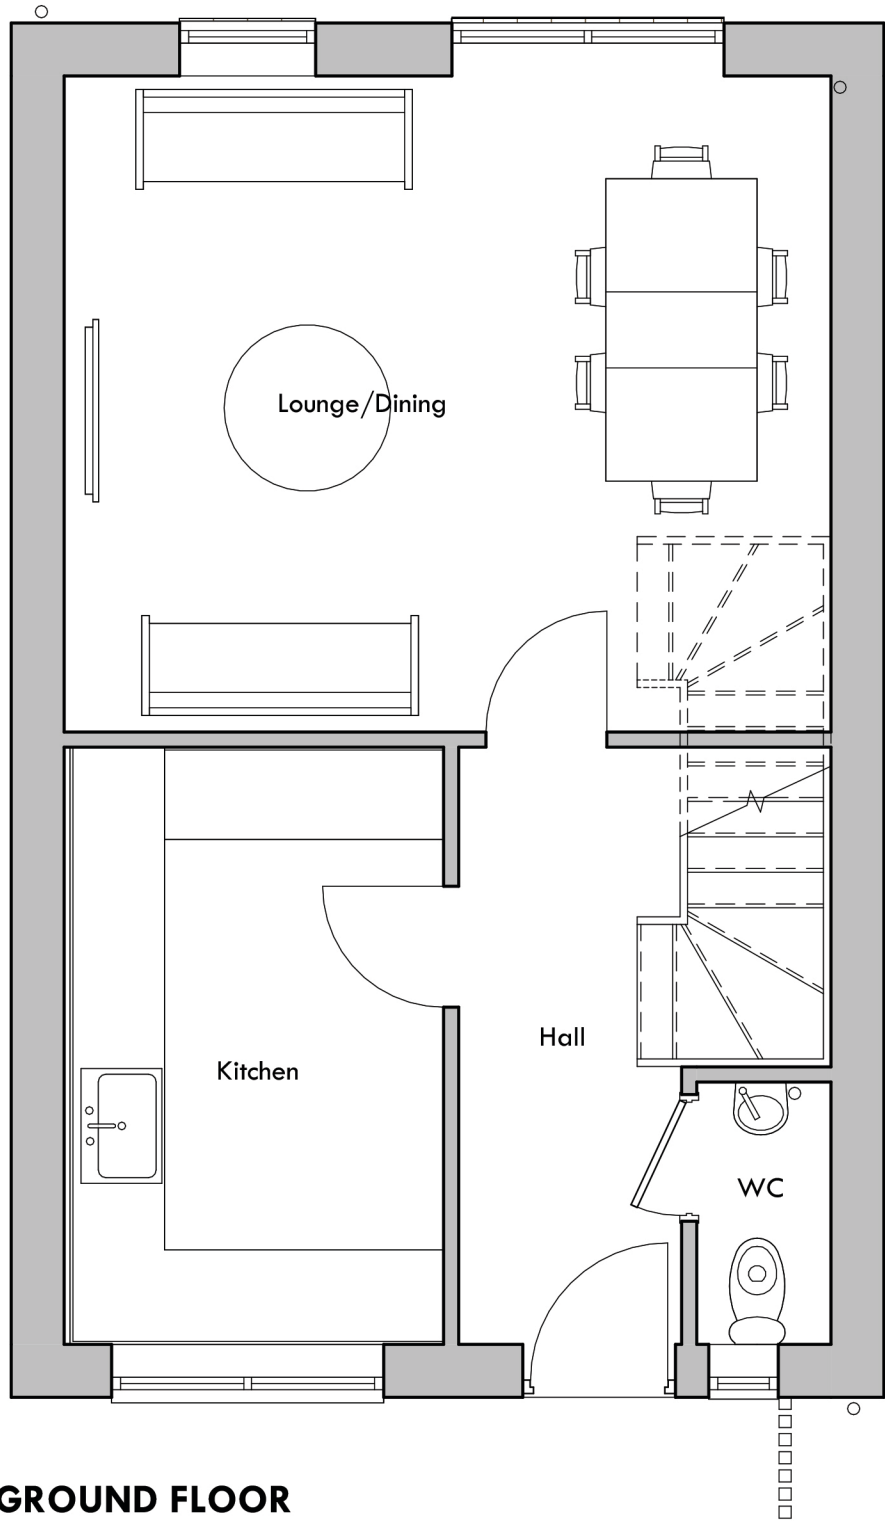

GROUND FLOOR
1 : 50

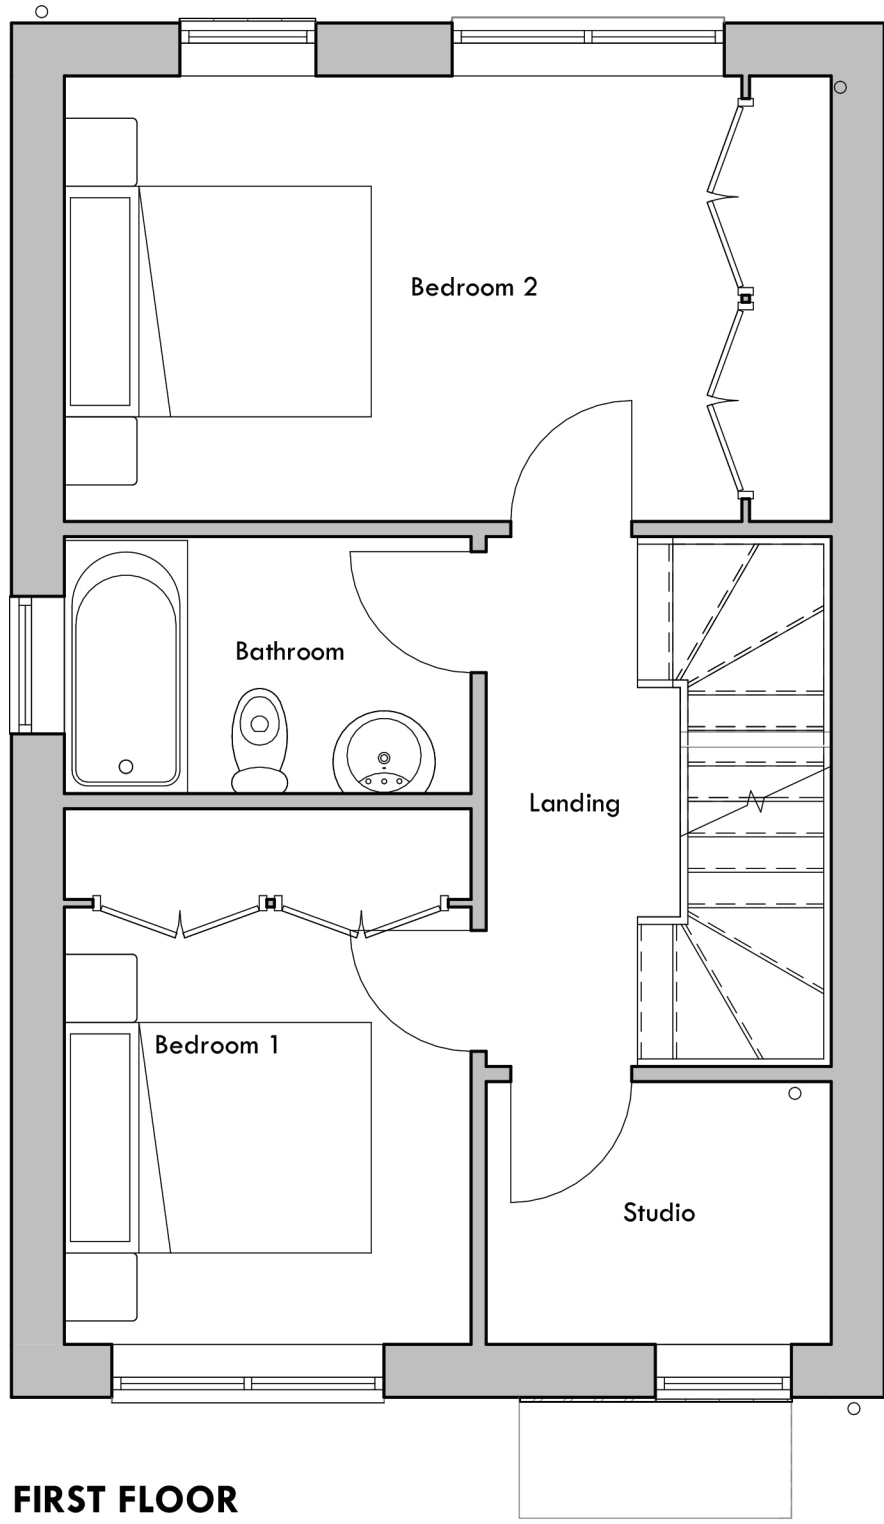

FIRST FLOOR
1 : 50

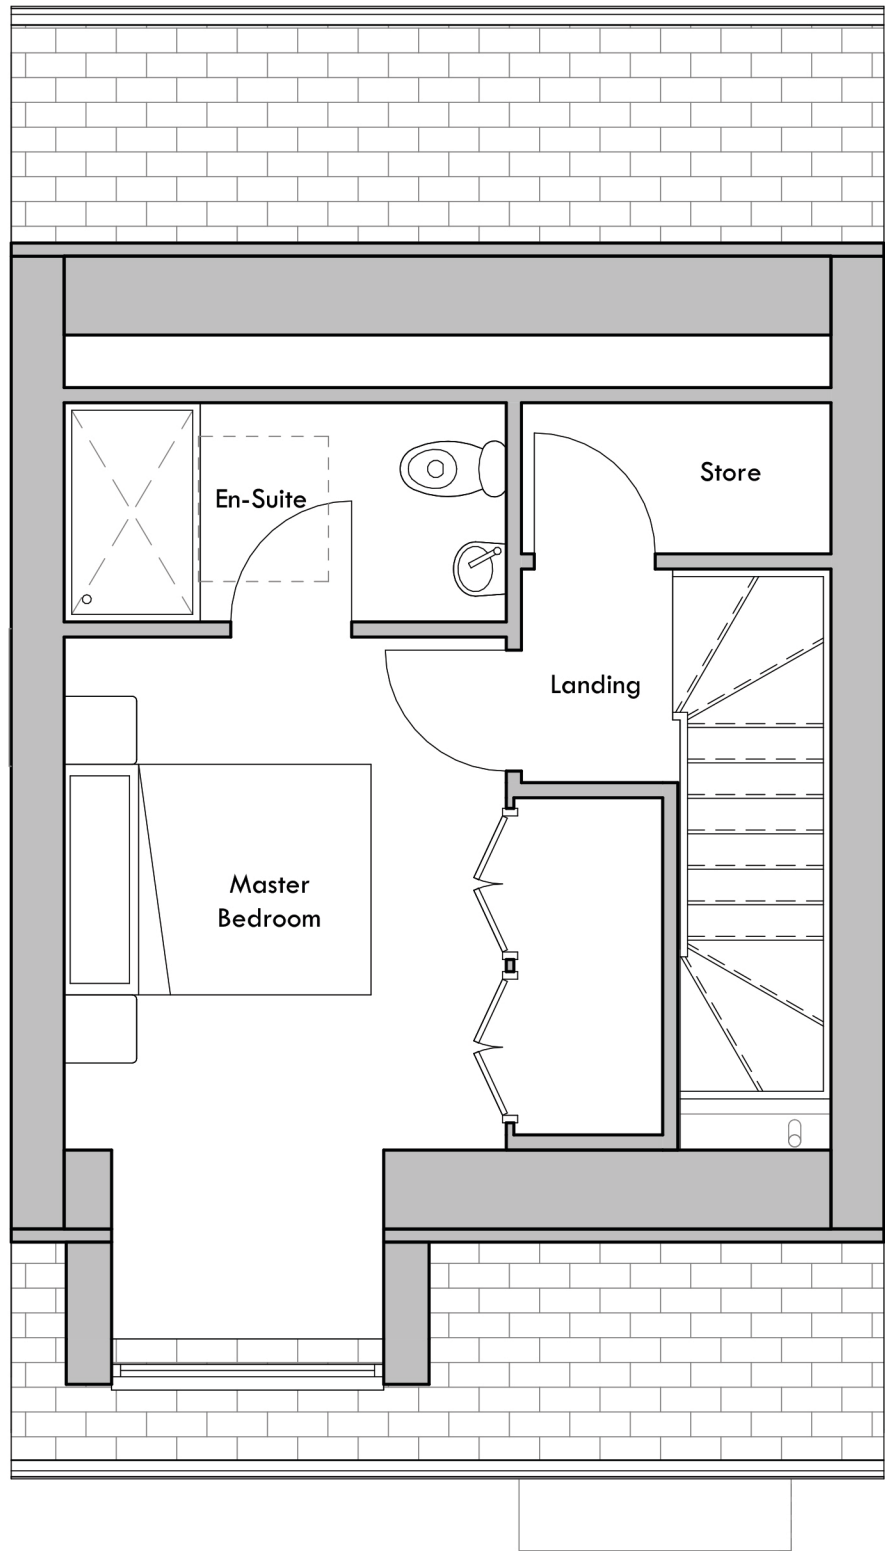

SECOND FLOOR
1 : 50

Room Schedule		
Name	Area	Area (sqft)
Kitchen	10 m ²	107 ft ²
Lounge/Dining	22 m ²	237 ft ²
Hall	6 m ²	63 ft ²
WC	2 m ²	17 ft ²
Bedroom 1	10 m ²	103 ft ²
Bathroom	5 m ²	49 ft ²
Bedroom 2	15 m ²	161 ft ²
Landing	4 m ²	42 ft ²
Studio	4 m ²	43 ft ²
Master Bedroom	18 m ²	196 ft ²
En-Suite	4 m ²	46 ft ²
Store	2 m ²	22 ft ²
Landing	1 m ²	15 ft ²

Gross Internal Area		
Name	Area	Area (sqft)
DETACHED	115 m ²	1237 ft ²