


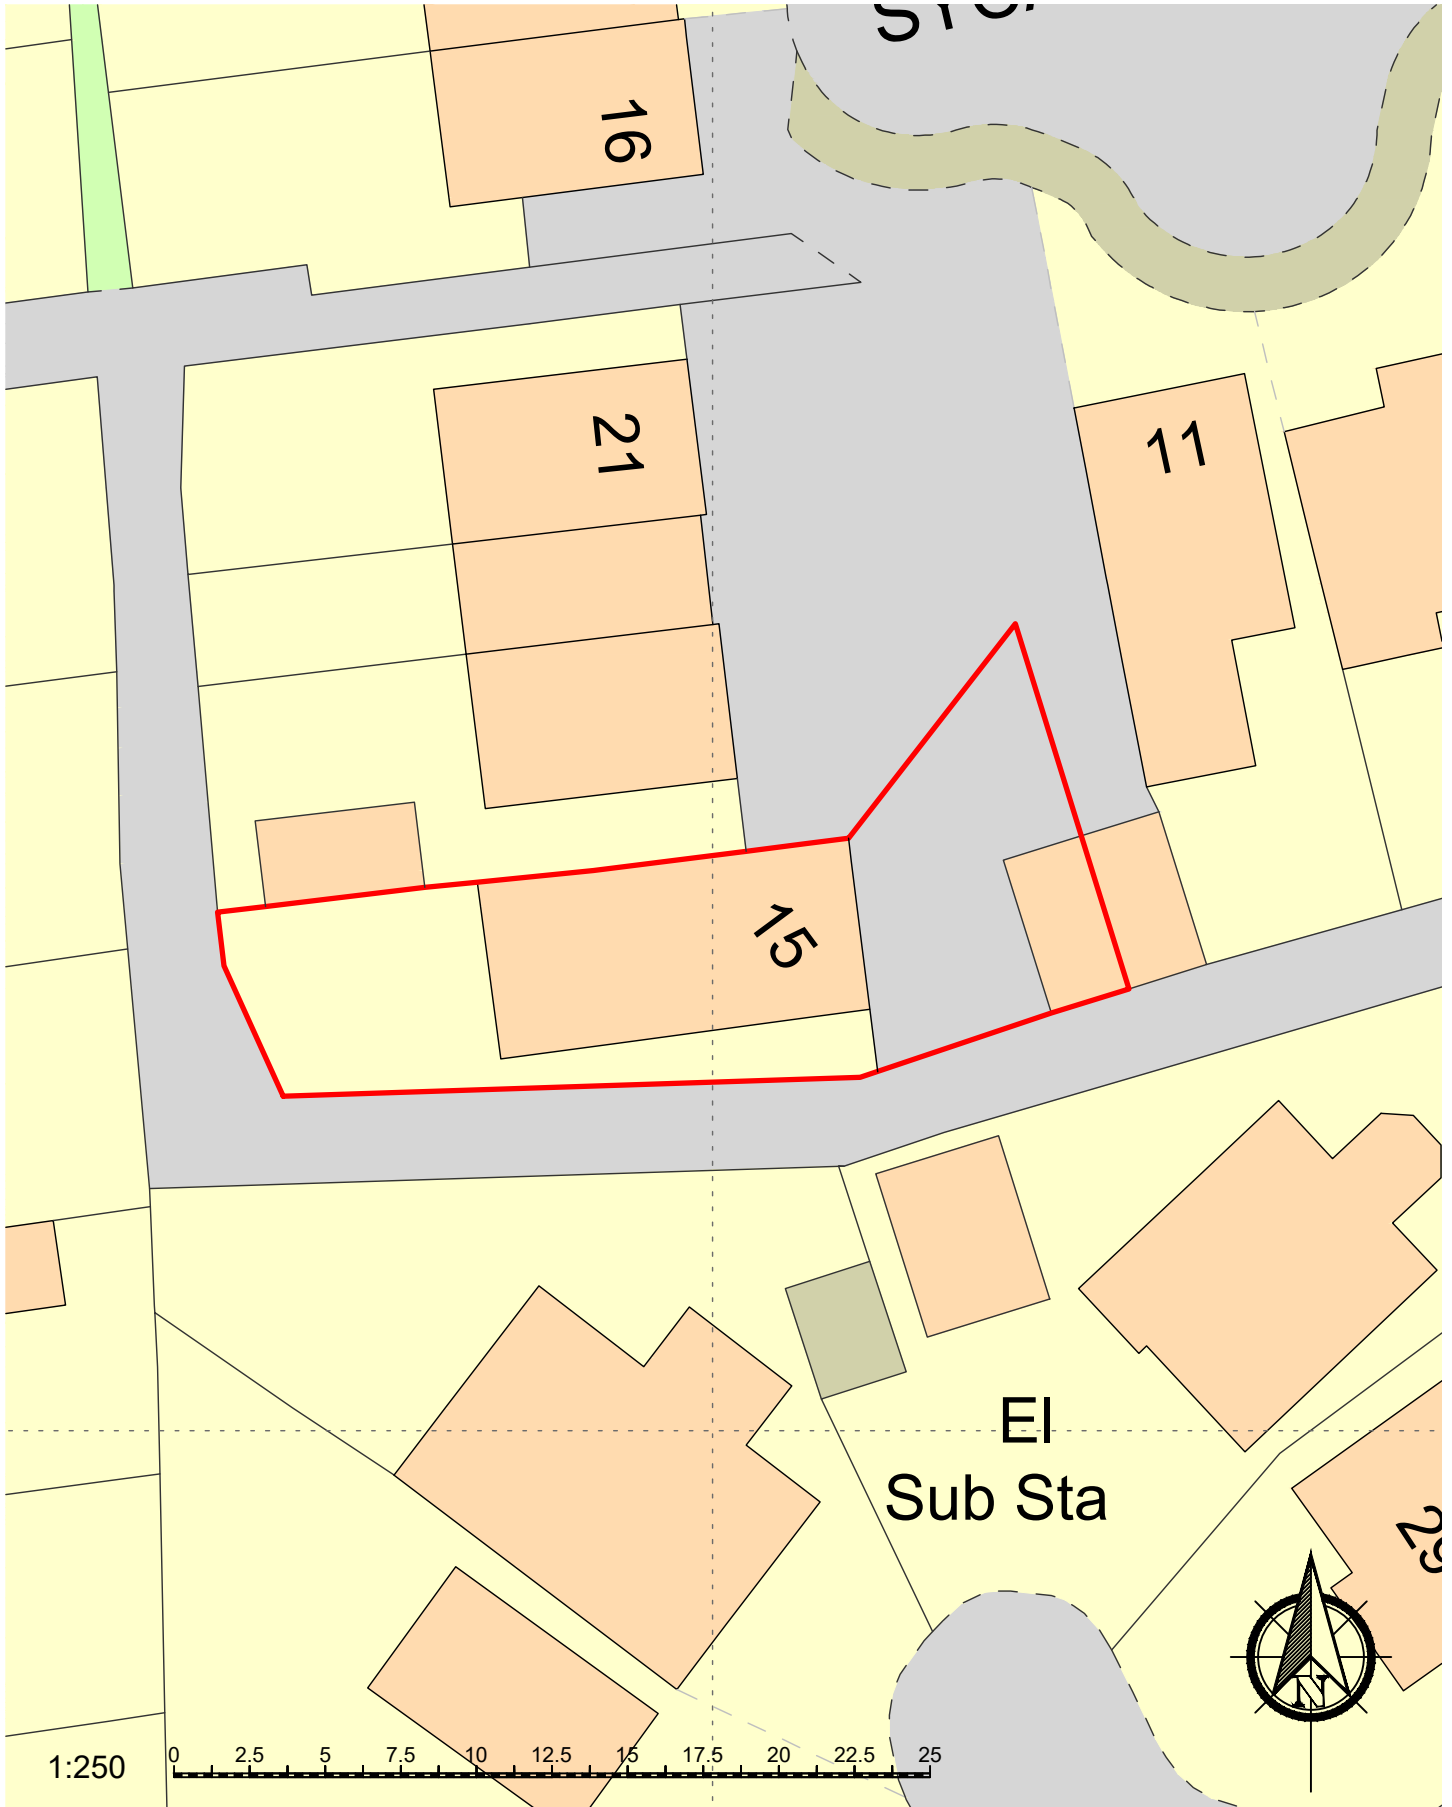

Client
Mr Lee Maloney

Project
15 Sycamore Drive
Walmersley, BL9 6TQ

Drawing
Block Plan

Date
11.07.2022
Job No - Dwg No - Rev

Drawn by
HA

Scales
1:250 @ A4

22028 - BP

PEAK
ARCHITECTURE
Planning & Architectural
Design Services

22 Hebrew Road, Burnley,
Lancashire, BB10 1NW
Tel: 01282 123456
Mob: 07927289422
Email:
Info@peakarchitecture.co.uk
Website:
www.peakarchitecture.co.uk