



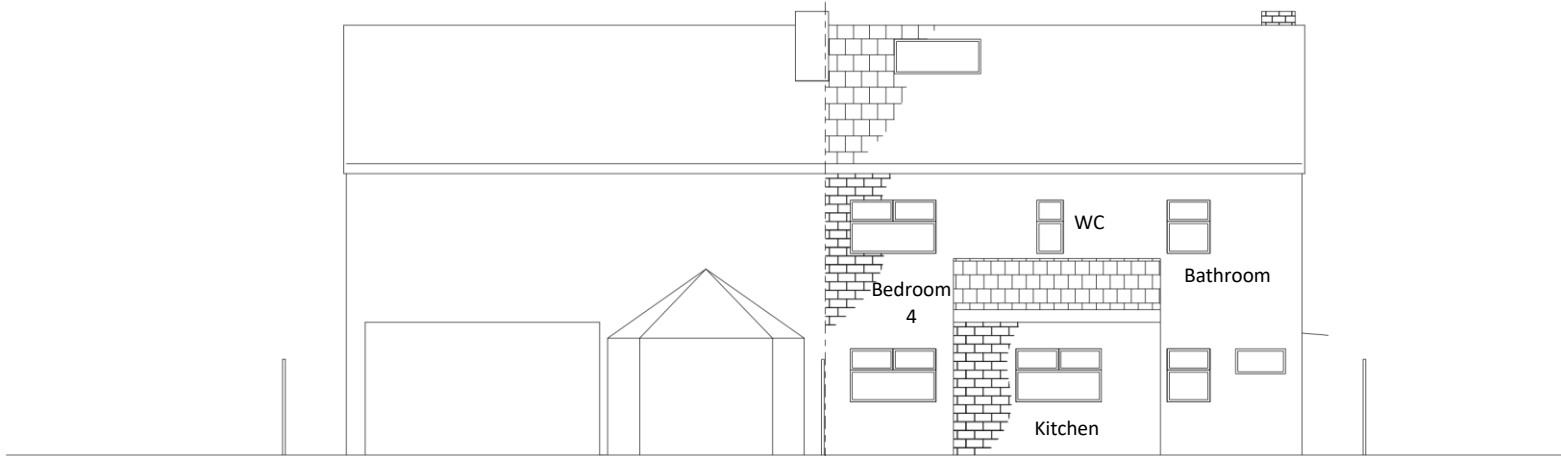

BACK ELEVATION
EXISTING

1:100

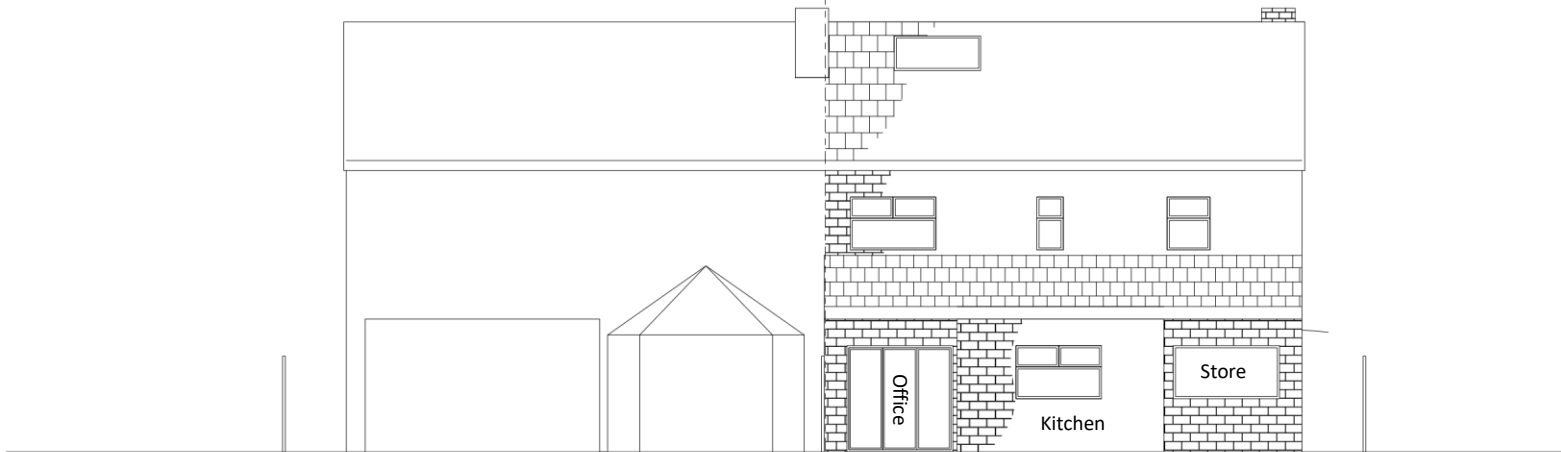

BACK ELEVATION
PROPOSED

1:100

Metres 1 2 3 4 5

REMARK :

Client :



GARYWONG WORKSHOP LIMITED
interior design ~ landscaping design ~ project coordination ~ fit out ~ contracting
e-mail : garywongworkshop@gmail.com Unit 117, 53 Derby St. M8 8HW

PROJECT : 159 Radcliffe New Road whitefield M45 7RG

DRAWING TITLE : ELEVATION

DRAWN BY : GW APPROVAL BY : DATE : 01 APR 2022 SCALE : AS SHOWN DWG : PL-06

REV	DATE	DESCRIPTION
04		
03		
02		
01		