
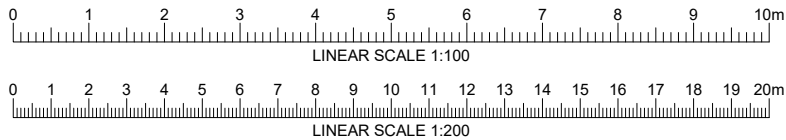
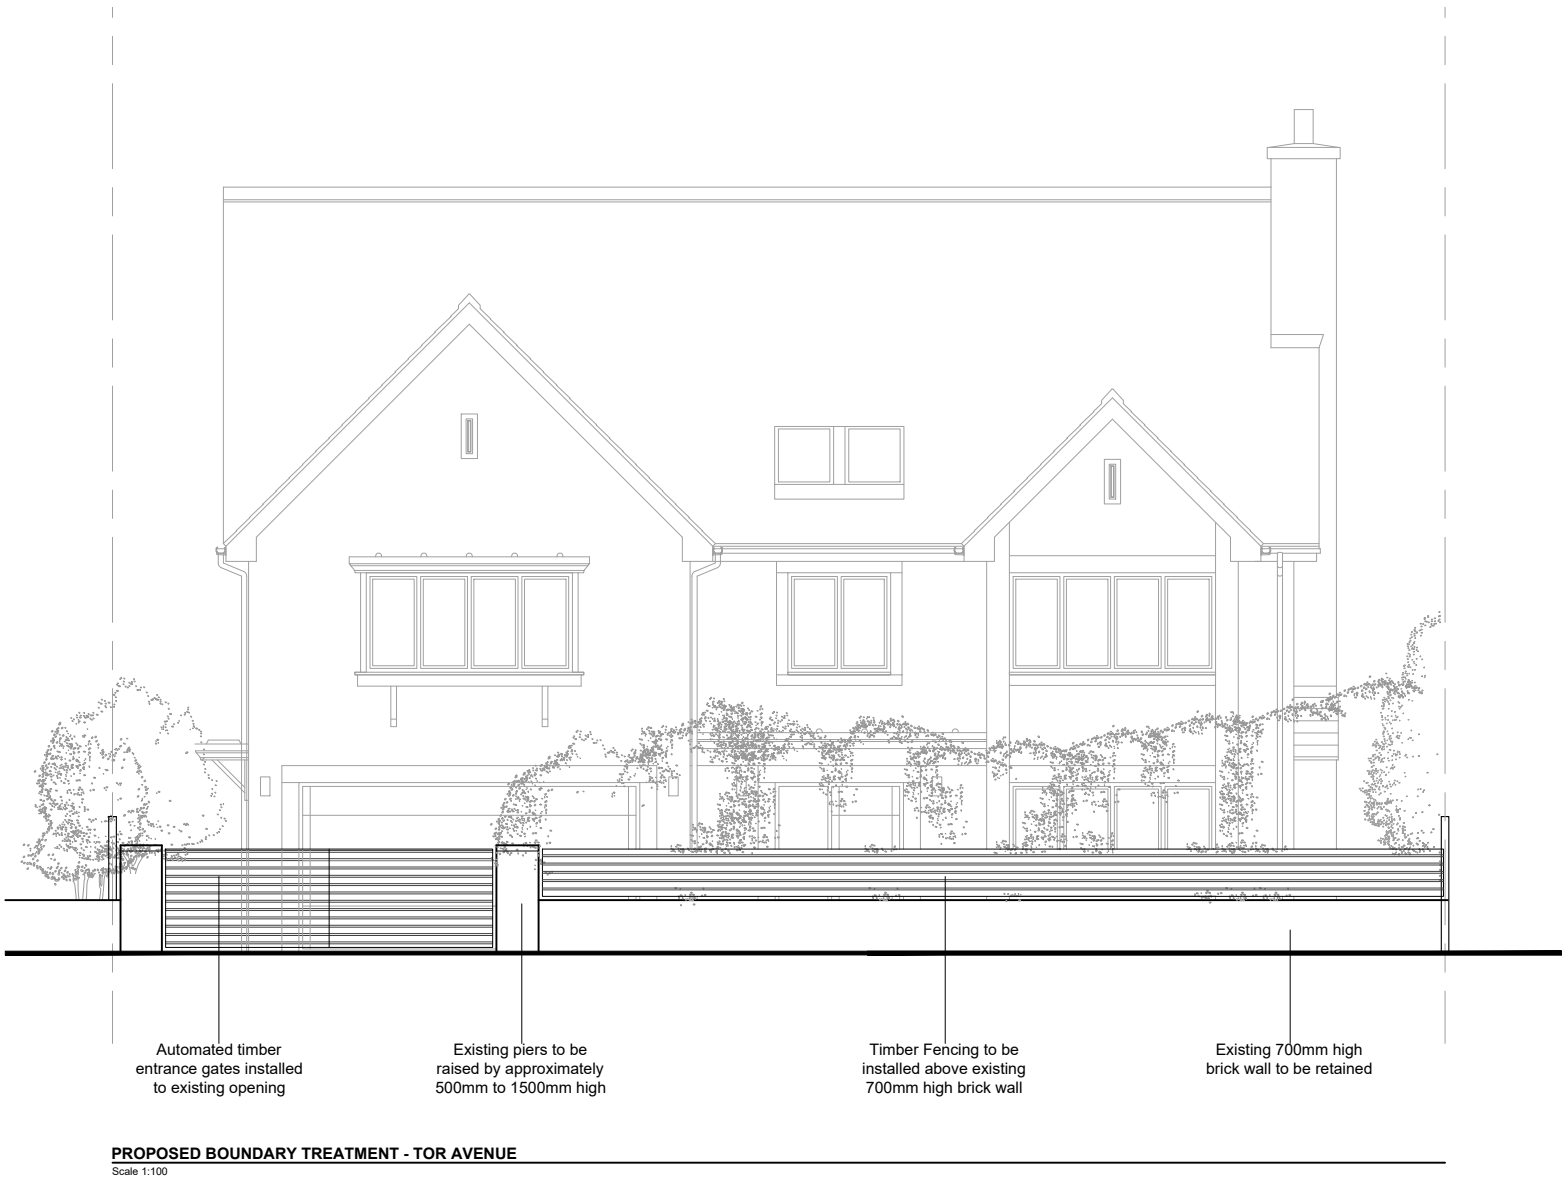


The use of this data by the recipient acts as an agreement of the following statements. Do not use this data if you do not agree with any of the following statements:-
We cannot guarantee any information supplied by third parties and as such their accuracy cannot be guaranteed. All features are approximate and subject to clarification by a detailed topographical survey, statutory service enquiries and confirmation of the legal boundaries.
Do not scale the drawing.
Use figured dimensions in all cases.
Contractors/Sub-contractors/Manufacturers to check all dimensions on site prior to commencement of the works.
Report any discrepancies in writing to PJC ARCHITECTURE LTD before proceeding.

REV	DATE	AMENDMENTS	BY
A	20.05.22	Adjacent properties highlighted, details on front boundary wall added, and ...	DL

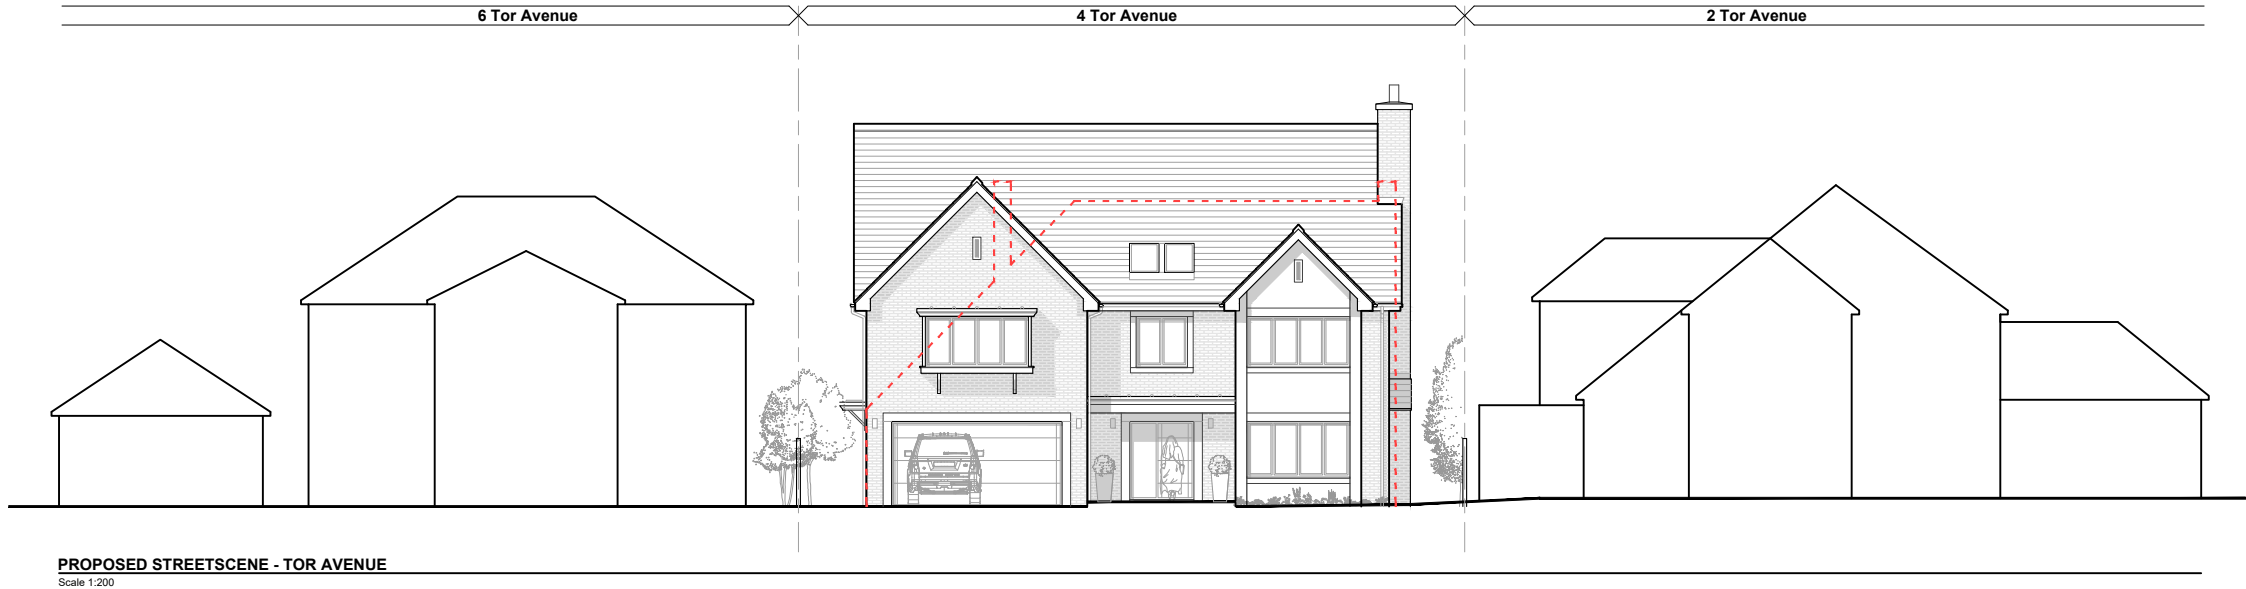

PJC ARCHITECTURE

PJC ARCHITECTURE LTD
The Old Post Office
31 Main Road
Kenton Bank Foot
Newcastle upon Tyne
NE13 6AA
T: 0191 2140022
F: 0191 2140060
E: enquiries@pjc-architecture.co.uk
W: www.pjc-architecture.co.uk

Status
Planning

Project
Proposed Demolition & Rebuild at
4 Tor Avenue
Greenmount
Bury, Greater Manchester
BL8 4HG

Drawing
Proposed Streetscene and
Front Boundary Treatment

Date	Drawing No.	Revision
20.05.22	PL_1023_102	-
Scale	Drawn By	Checked By
Varies A3	DL	PJC