


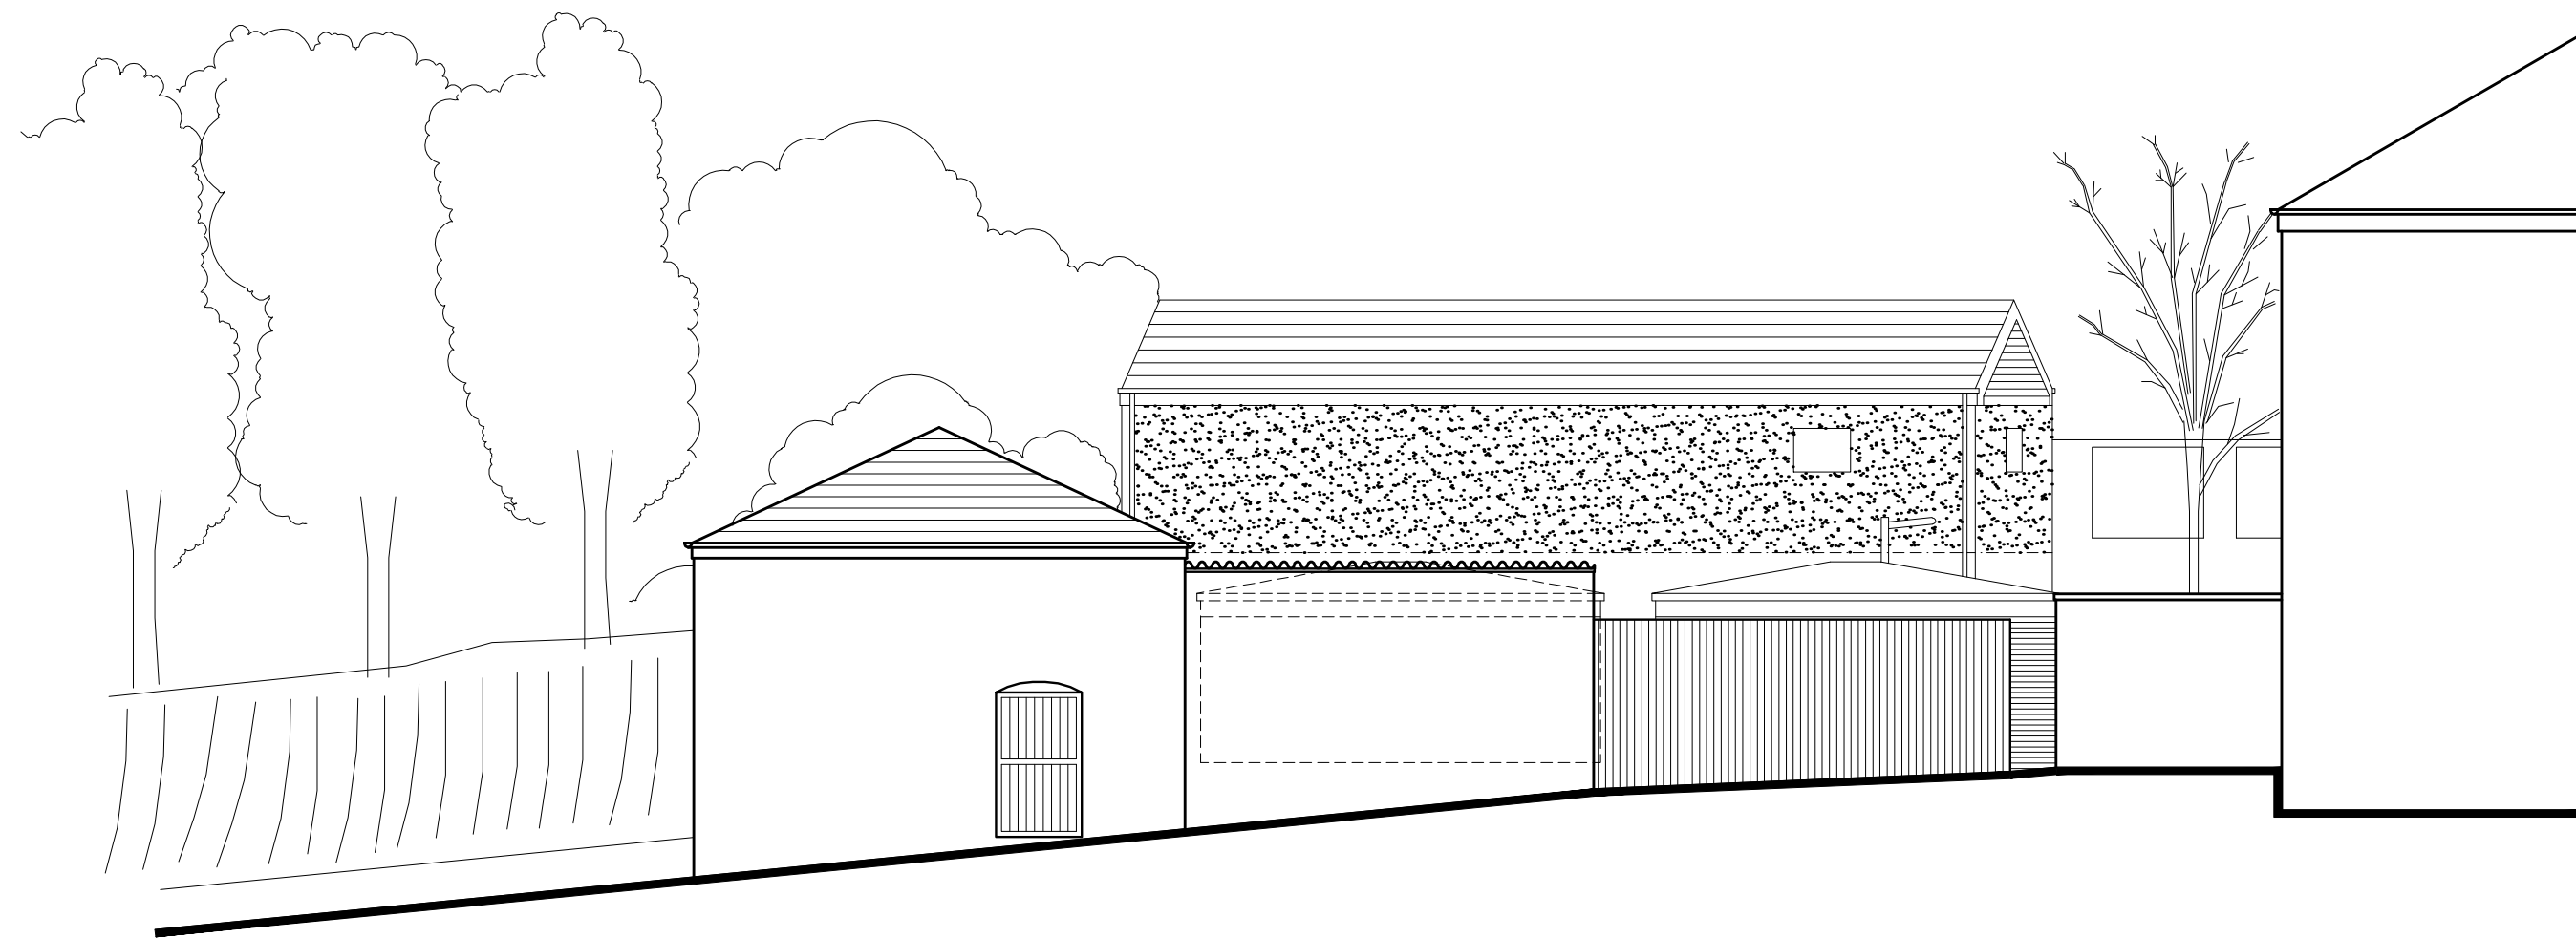

ELEVATION A



SCALE 1:100

PLANNING

REV	DESCRIPTION	DATE

**BURY GOLF CLUB
UNSWORTH HALL
BLACKFORD BRIDGE
MANCHESTER ROAD
BURY BL9 9TJ**

PROPOSED SWING ROOM
BURY GOLF CLUB
UNSWORTH HALL
BLACKFORD BRIDGE
BURY BL9 9TJ

EXISTING ELEVATION A

DRAWN S. HINDLEY Feb '22

SCALE 1:100 SHEET 3 A2