



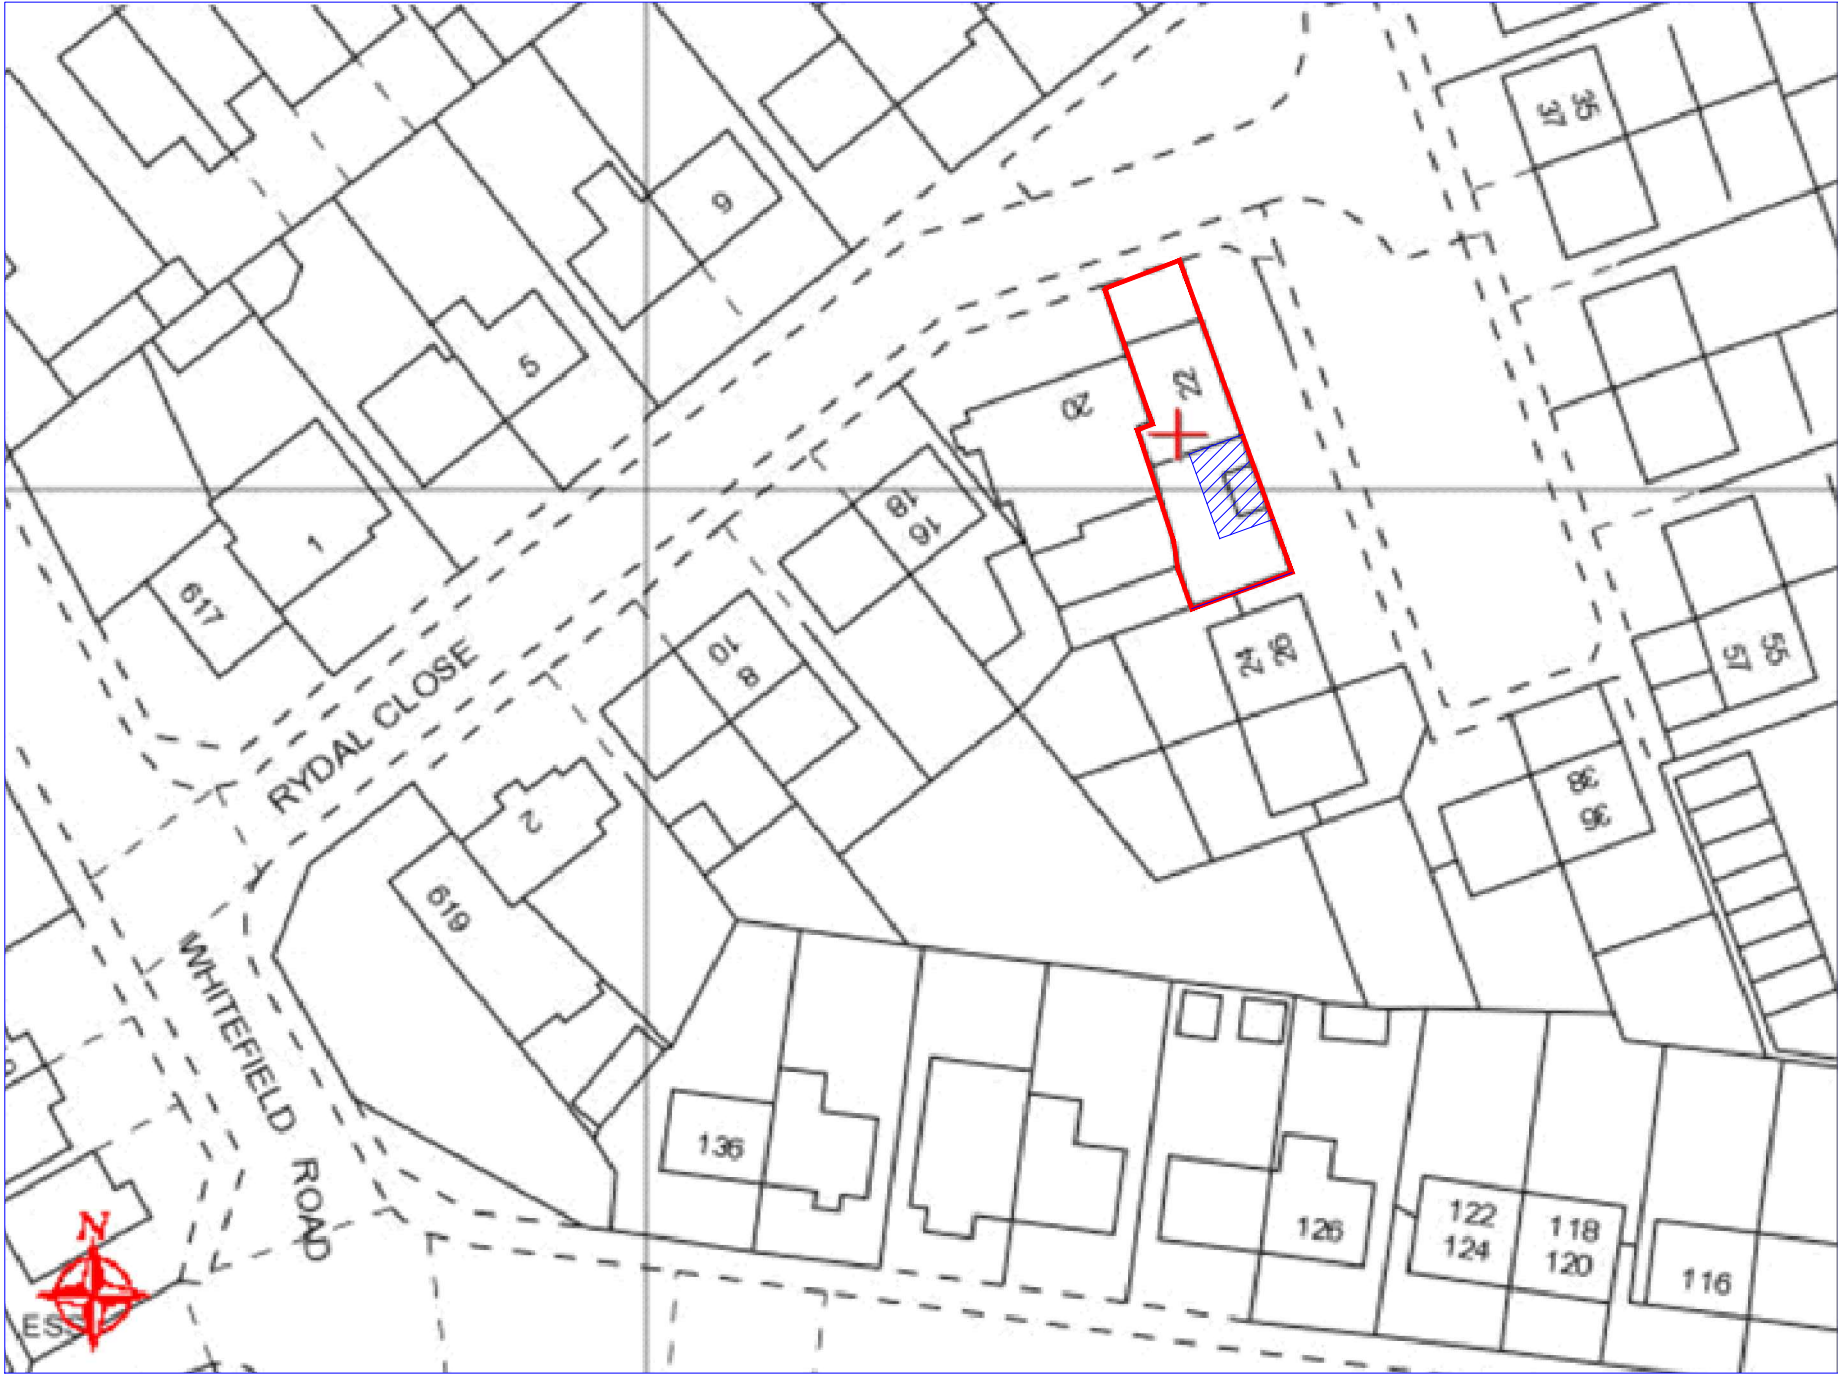

OS Map
Scale 1:500

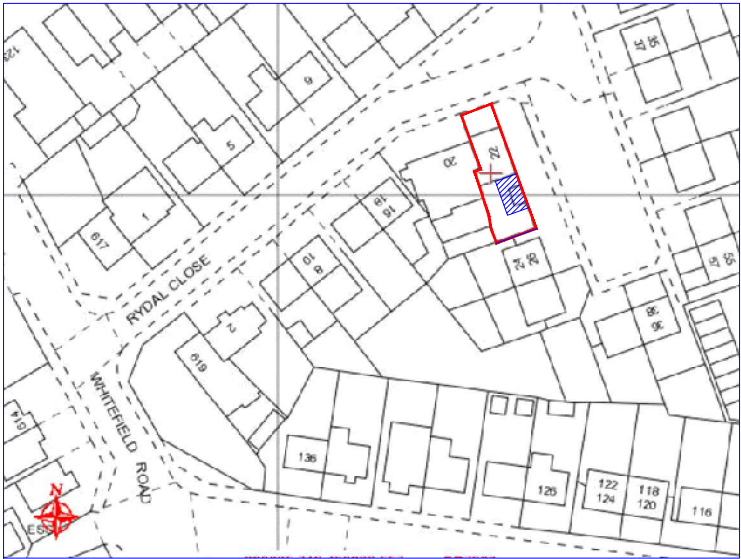

OS Map
Scale 1:1250

Rev	Date	Description
Issued For : INFORMATION PURPOSES ONLY		
Client		
Mrs. Julie Sumner		
Project		
22 Rydal Close, Bury. BL9 9UL Demolish existing out-house and build Proposed DDA single storey rear extension.		
Scheme - Drawing Title		
OS Map		
04	Date	07.02.22
Drawing No.	Revision	Scale Various @A3



JK Technical Services (NW) Ltd
Tel: 0161 728 5730
Mob: 07741175755
www.jktechservs.co.uk