

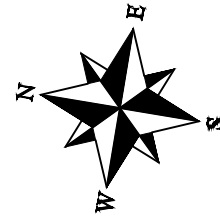


Scale 1:1250

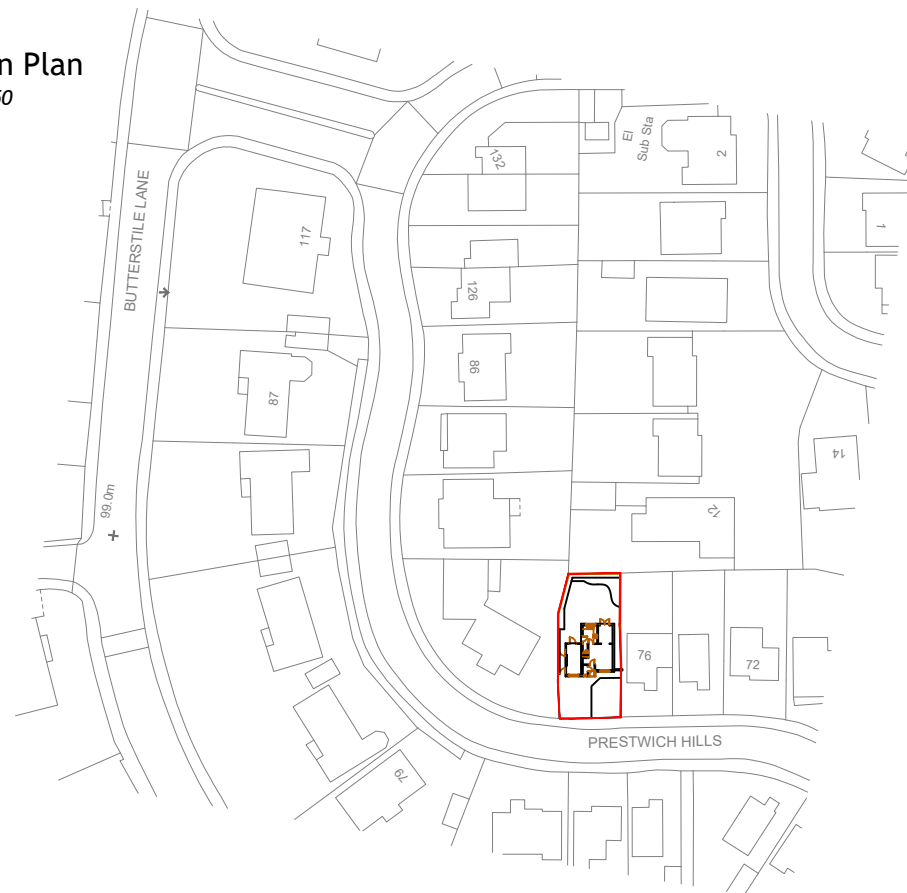

Aerial View

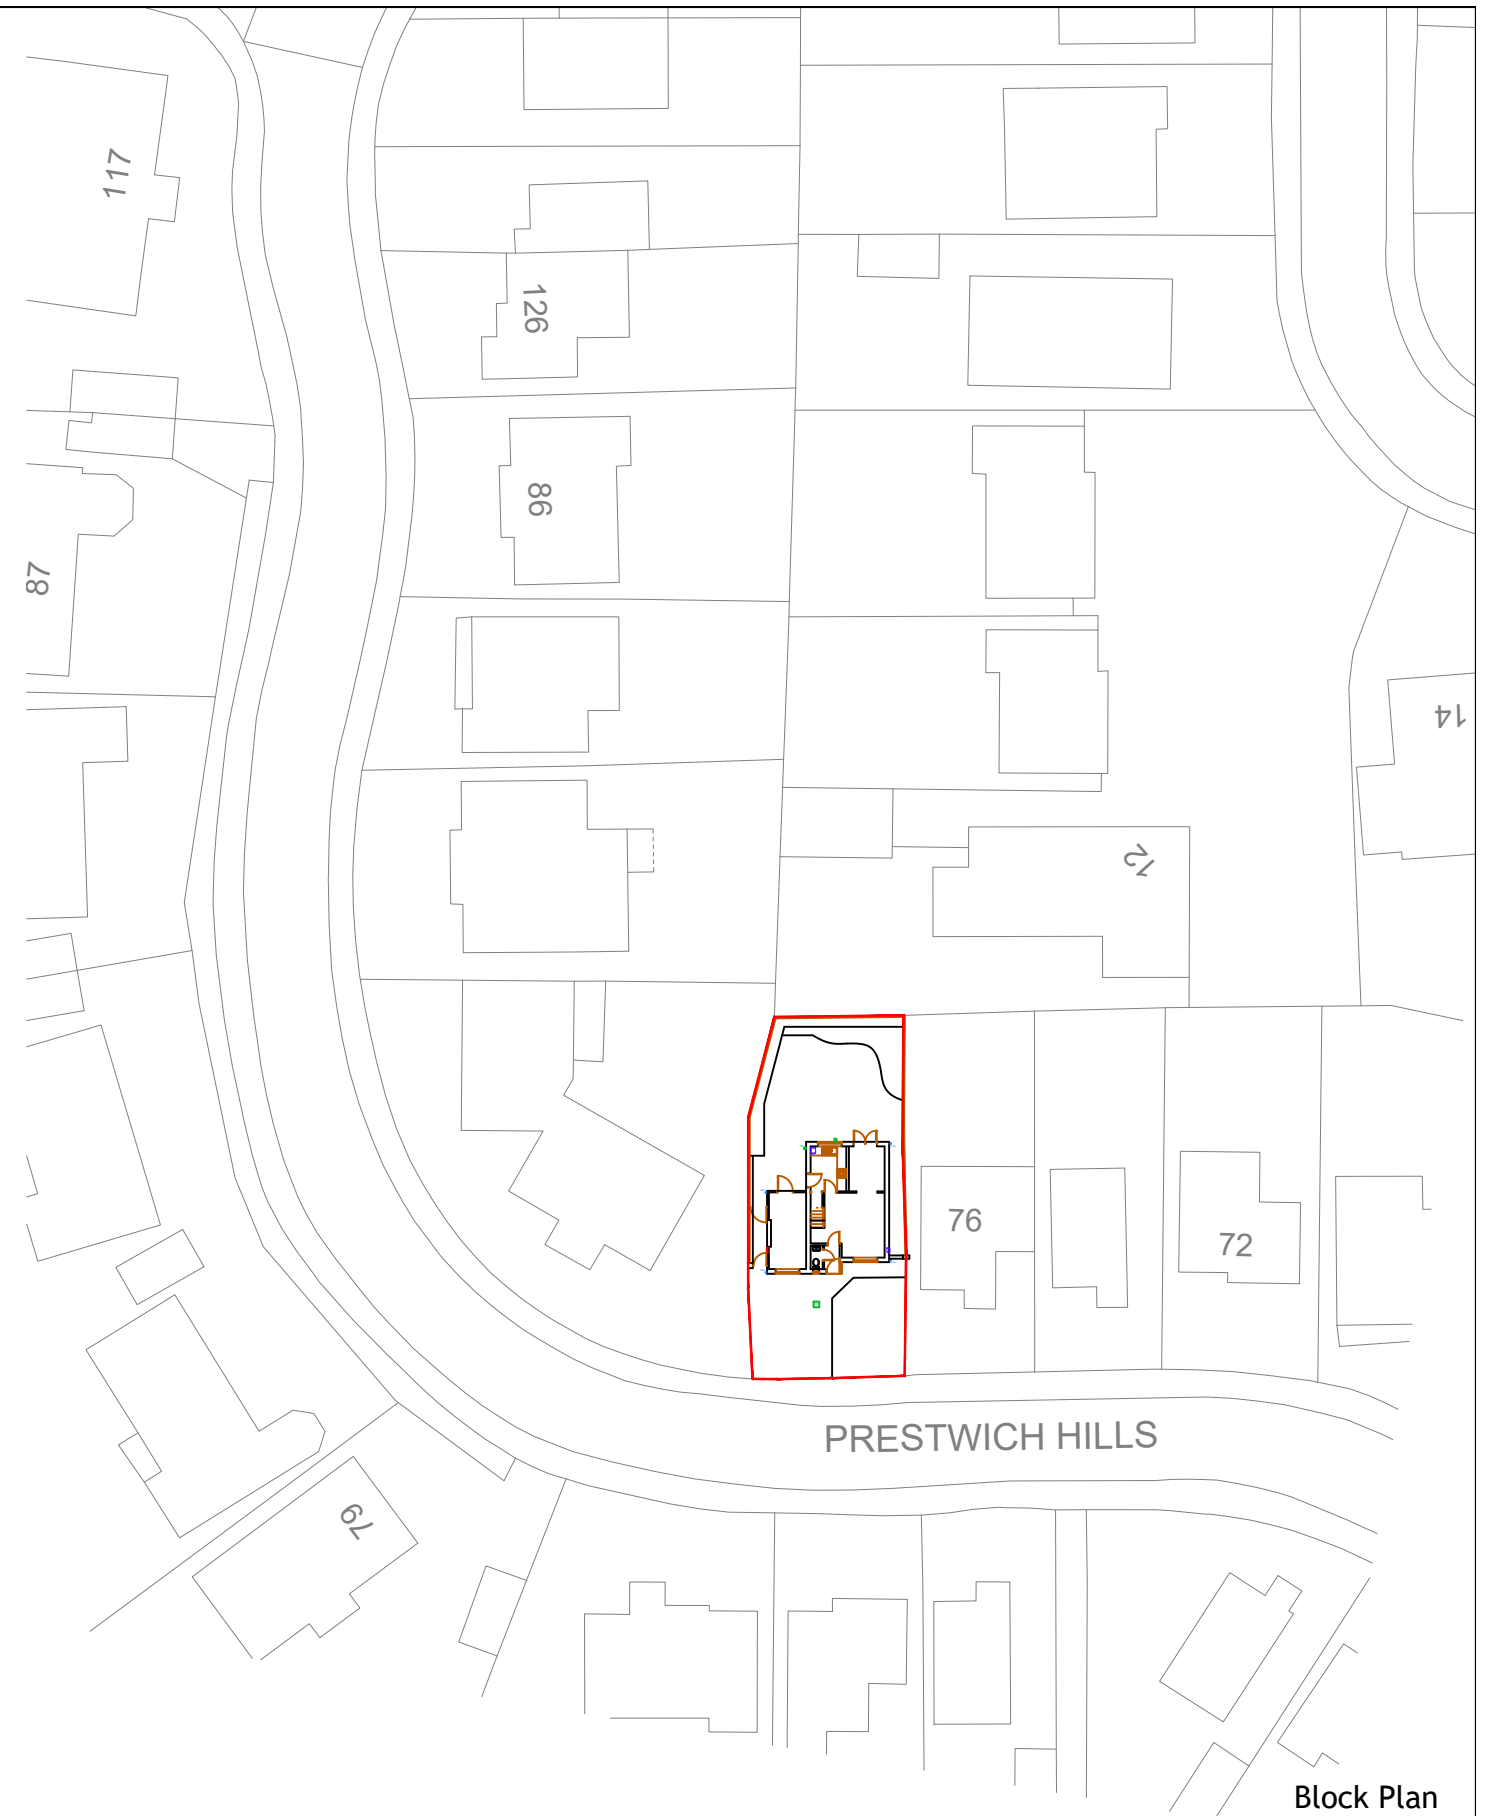

Block Plan

Scale 1:500

All levels and dimensions must be checked on site by contractor prior to commencement of works. Any variations must be reported to Edifice BC Ltd.
All information herein is in the copyright of Edifice BC Ltd. Copying in full or in part is forbidden without the written permission from Edifice BC Ltd.

PROJECT
Proposed Development at:
78 Prestwich Hills Road
Prestwich
Bury

DRAWING TITLE
Existing Location and Block Plans

CLIENT	Mr and Mrs Garside
--------	--------------------

DATE Feb '23

DRAWN BY NH

SCALE 1:1250/500@A3

DRAWING No	REV
------------	-----

833-1.01