


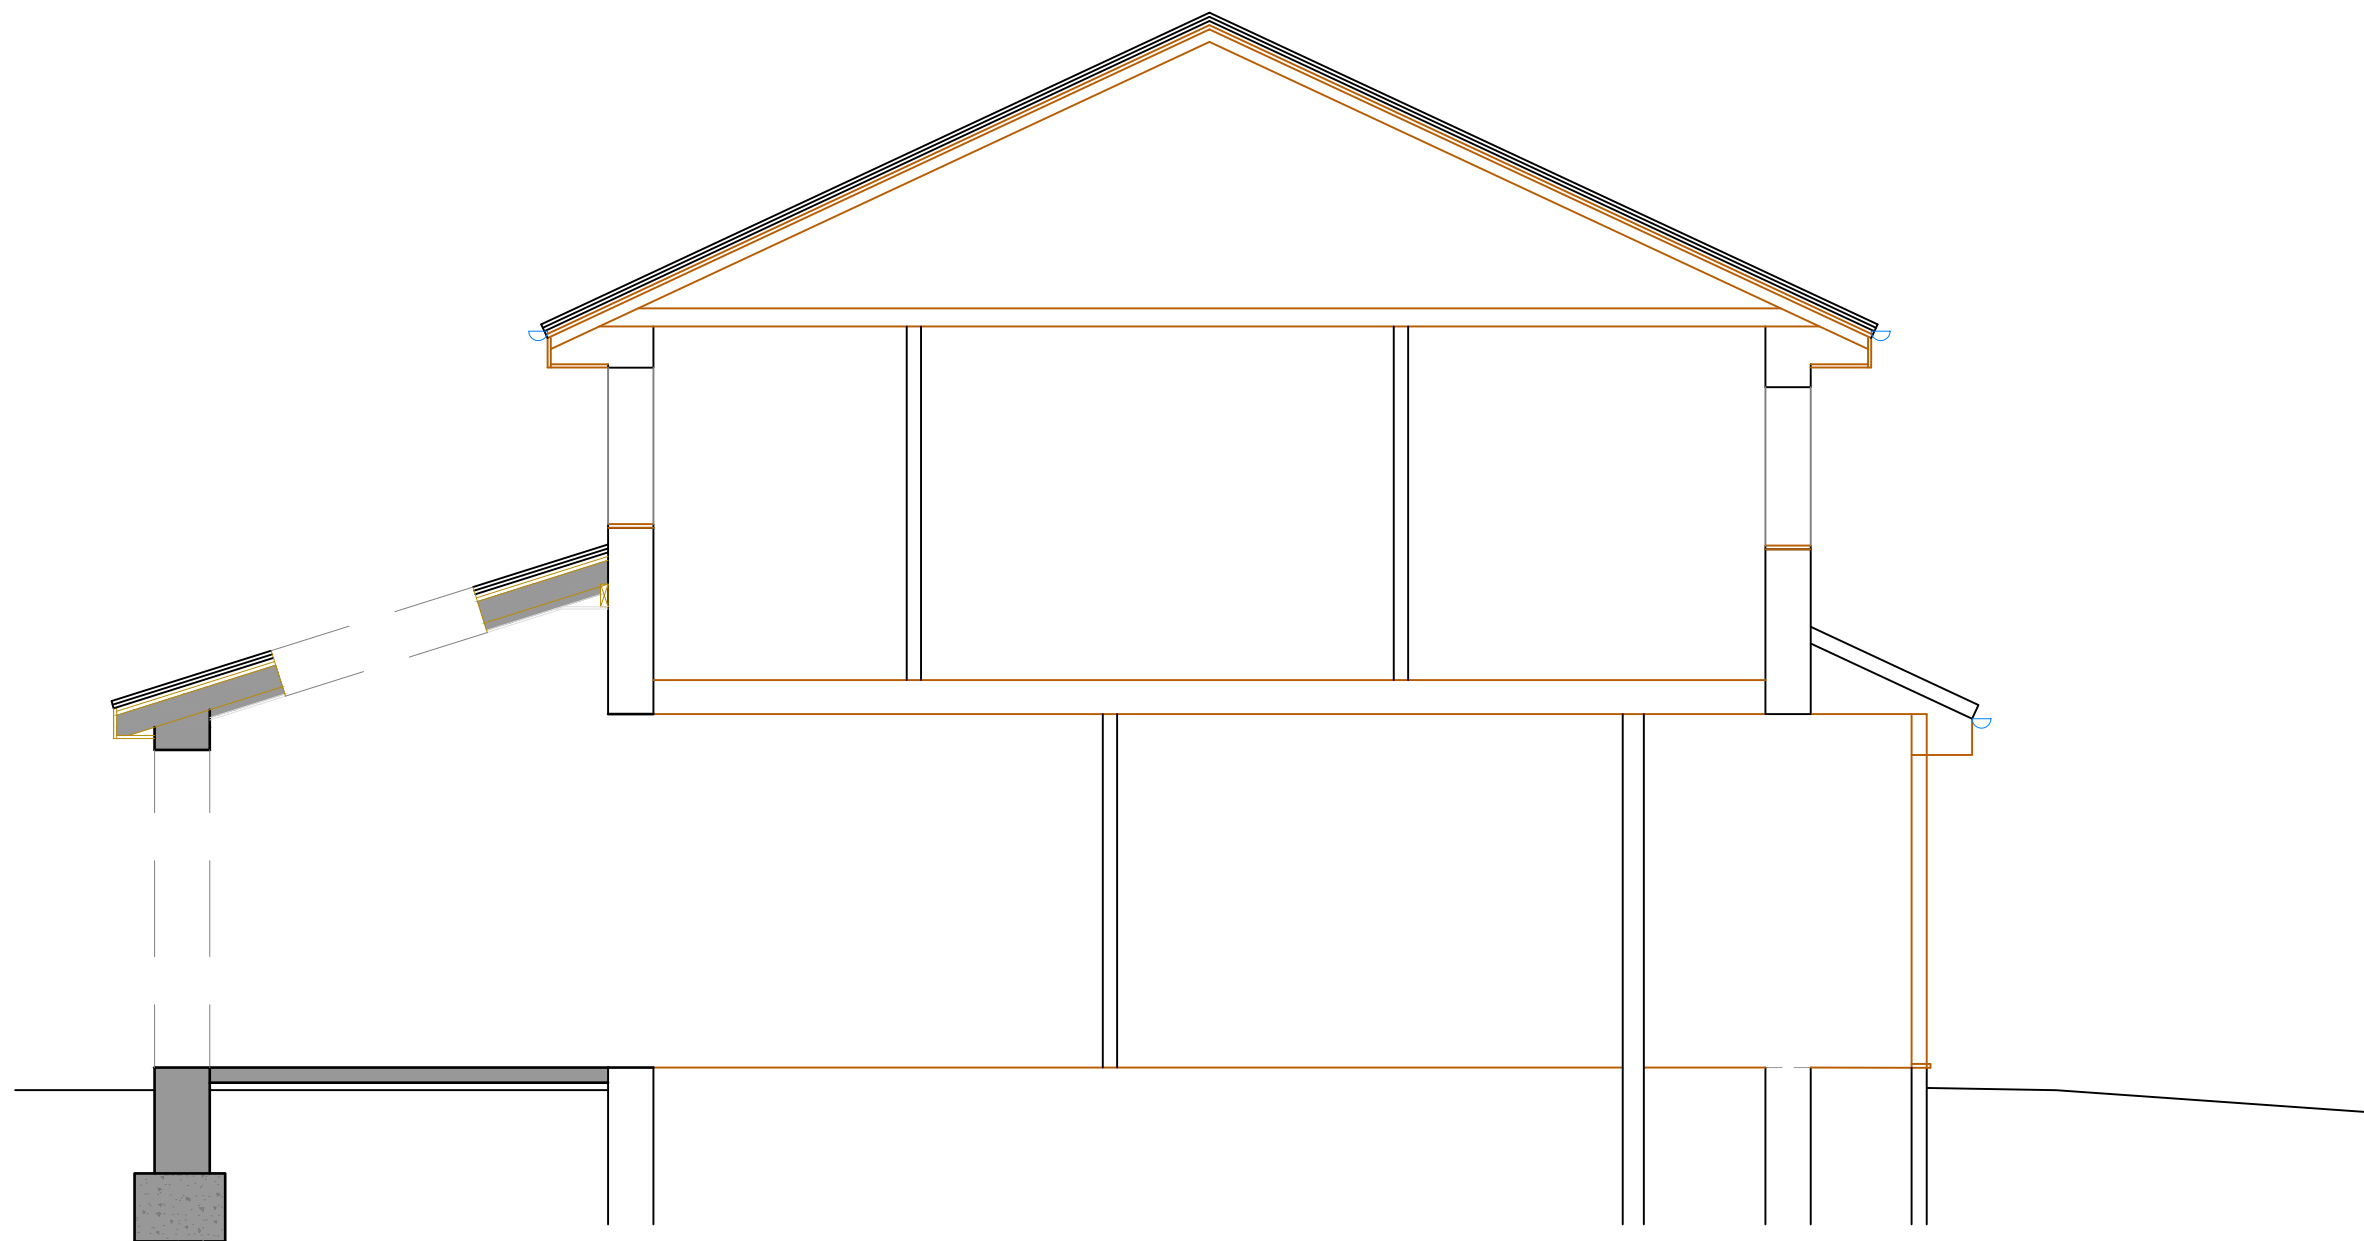

PROPOSED SECTION A-A

EDIFICE Building Consultants Limited
email: nick@edificebc.co.uk mobile: 07917125231

Architecture Project Management Consultancy

All levels and dimensions must be checked on site by contractor prior to commencement of works. Any variations must be reported to Edifice BC Ltd.
All information hereon in is the copyright of Edifice BC Ltd. Copying in full or in part is forbidden without the written permission from Edifice BC Ltd.

PROJECT

Proposed Development at:
78 Prestwich Hills Road
Prestwich
Bury

DRAWING TITLE

Proposed Section A-A

Planning

CLIENT

Mr and Mrs Garside

DATE

Feb '23

DRAWN BY

NH

SCALE

1:50@A3

DRAWING No

833-5.01

REV

A