


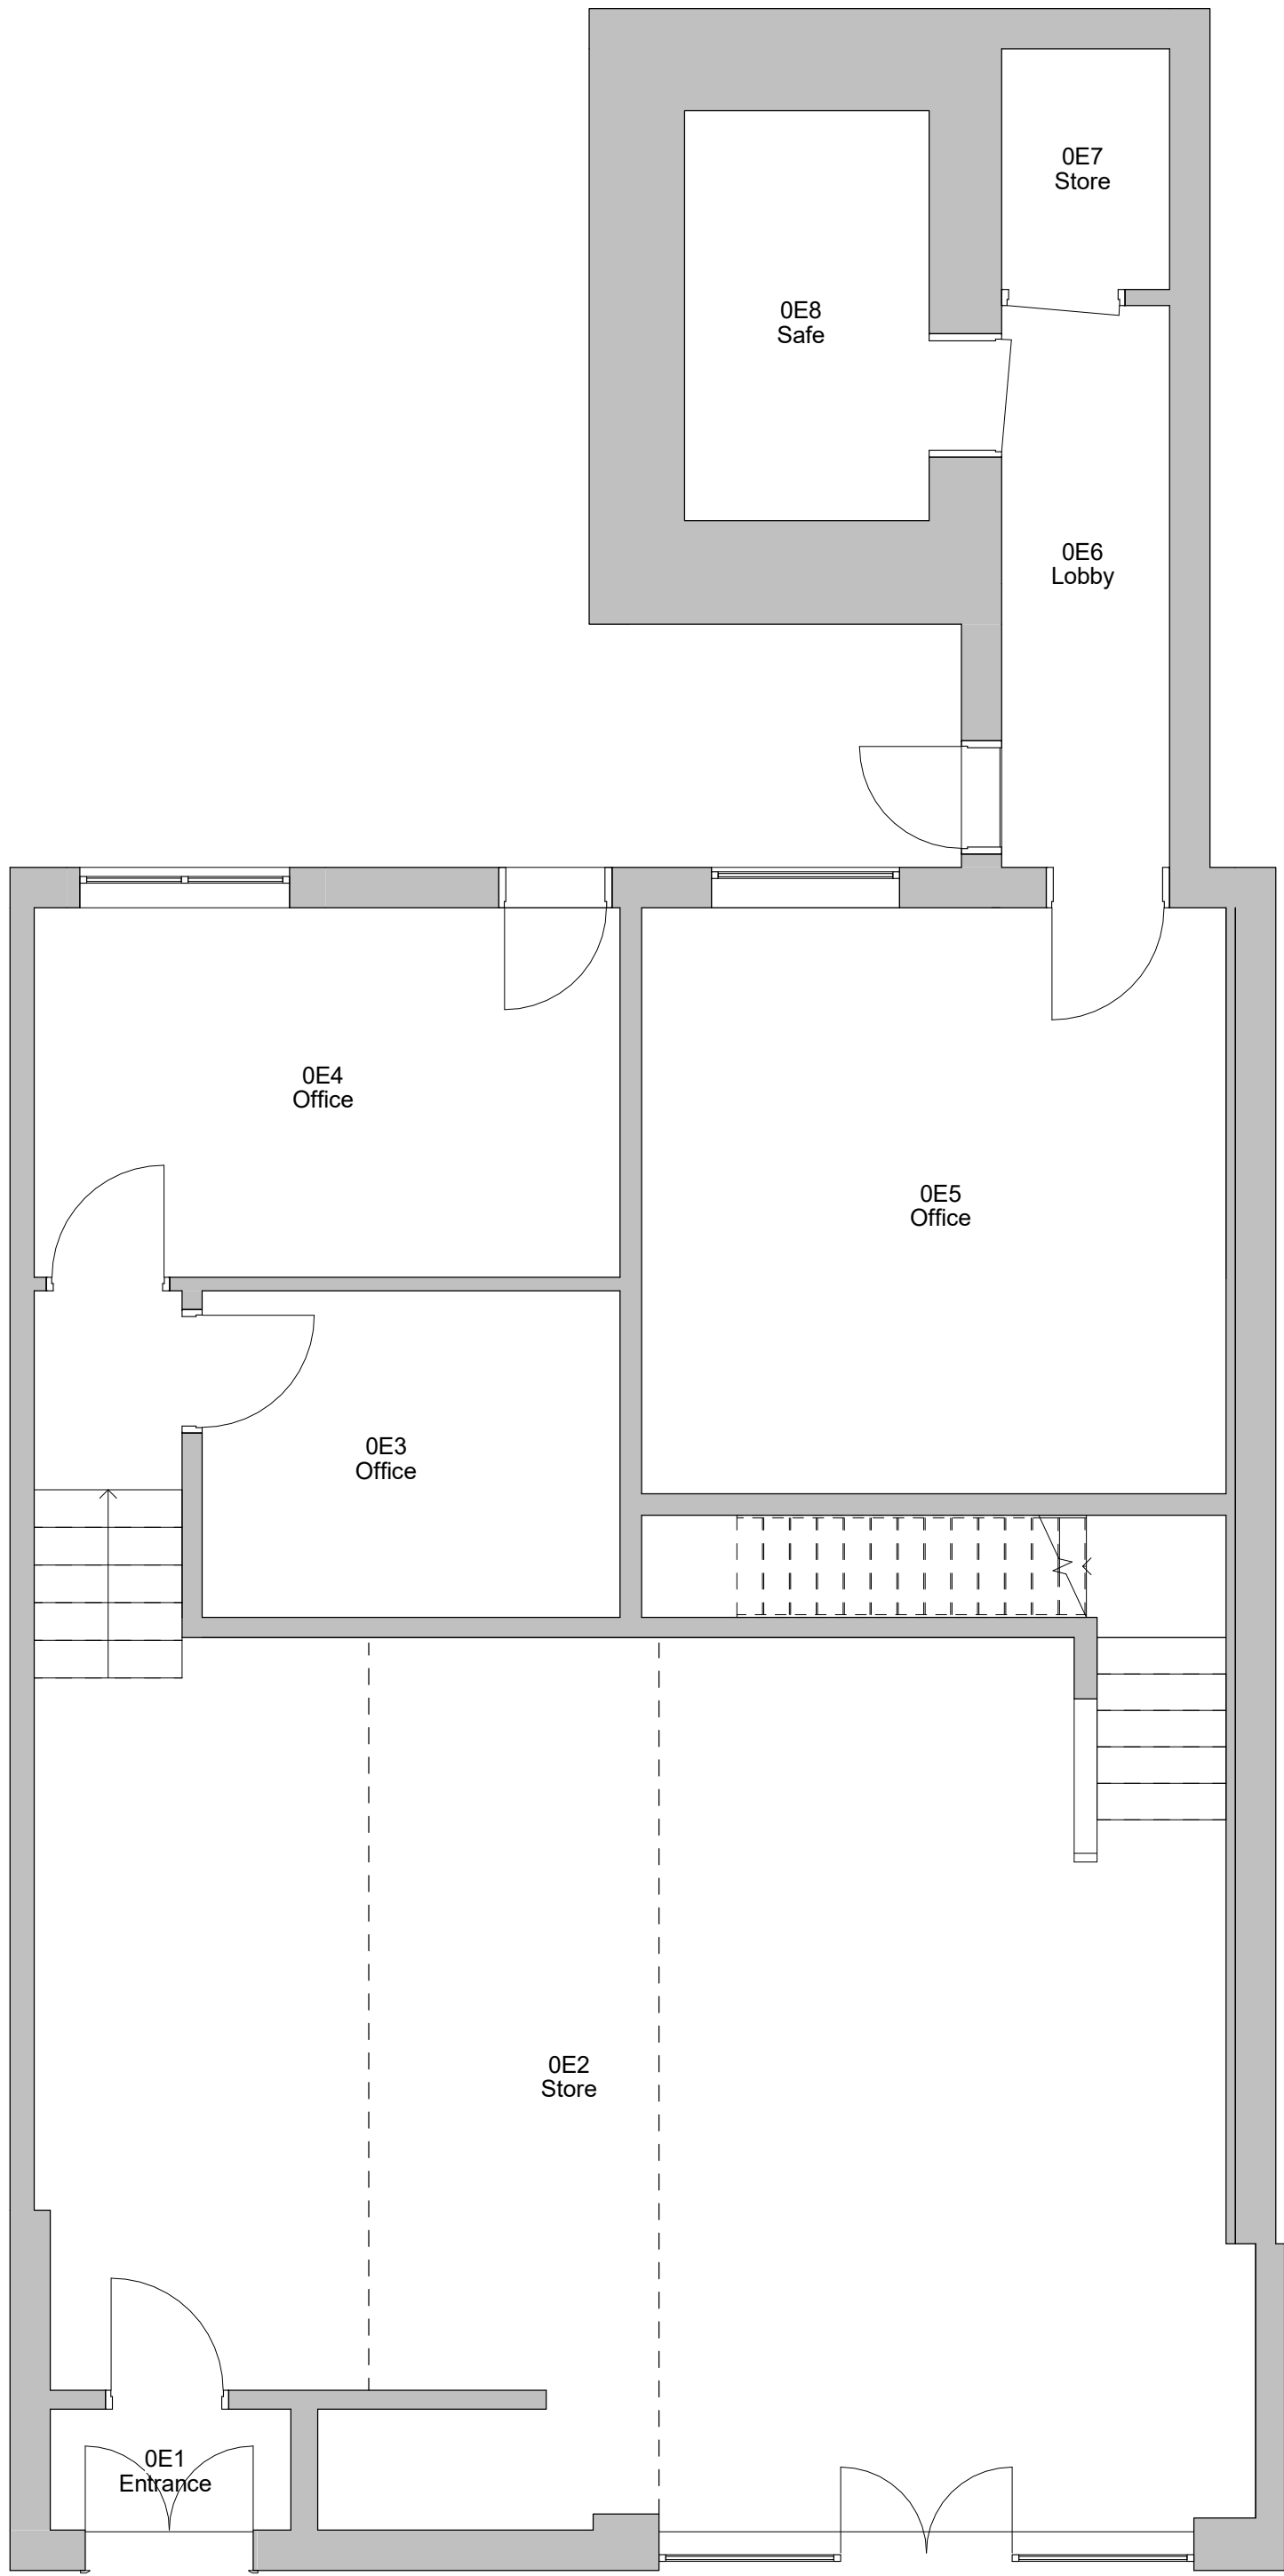


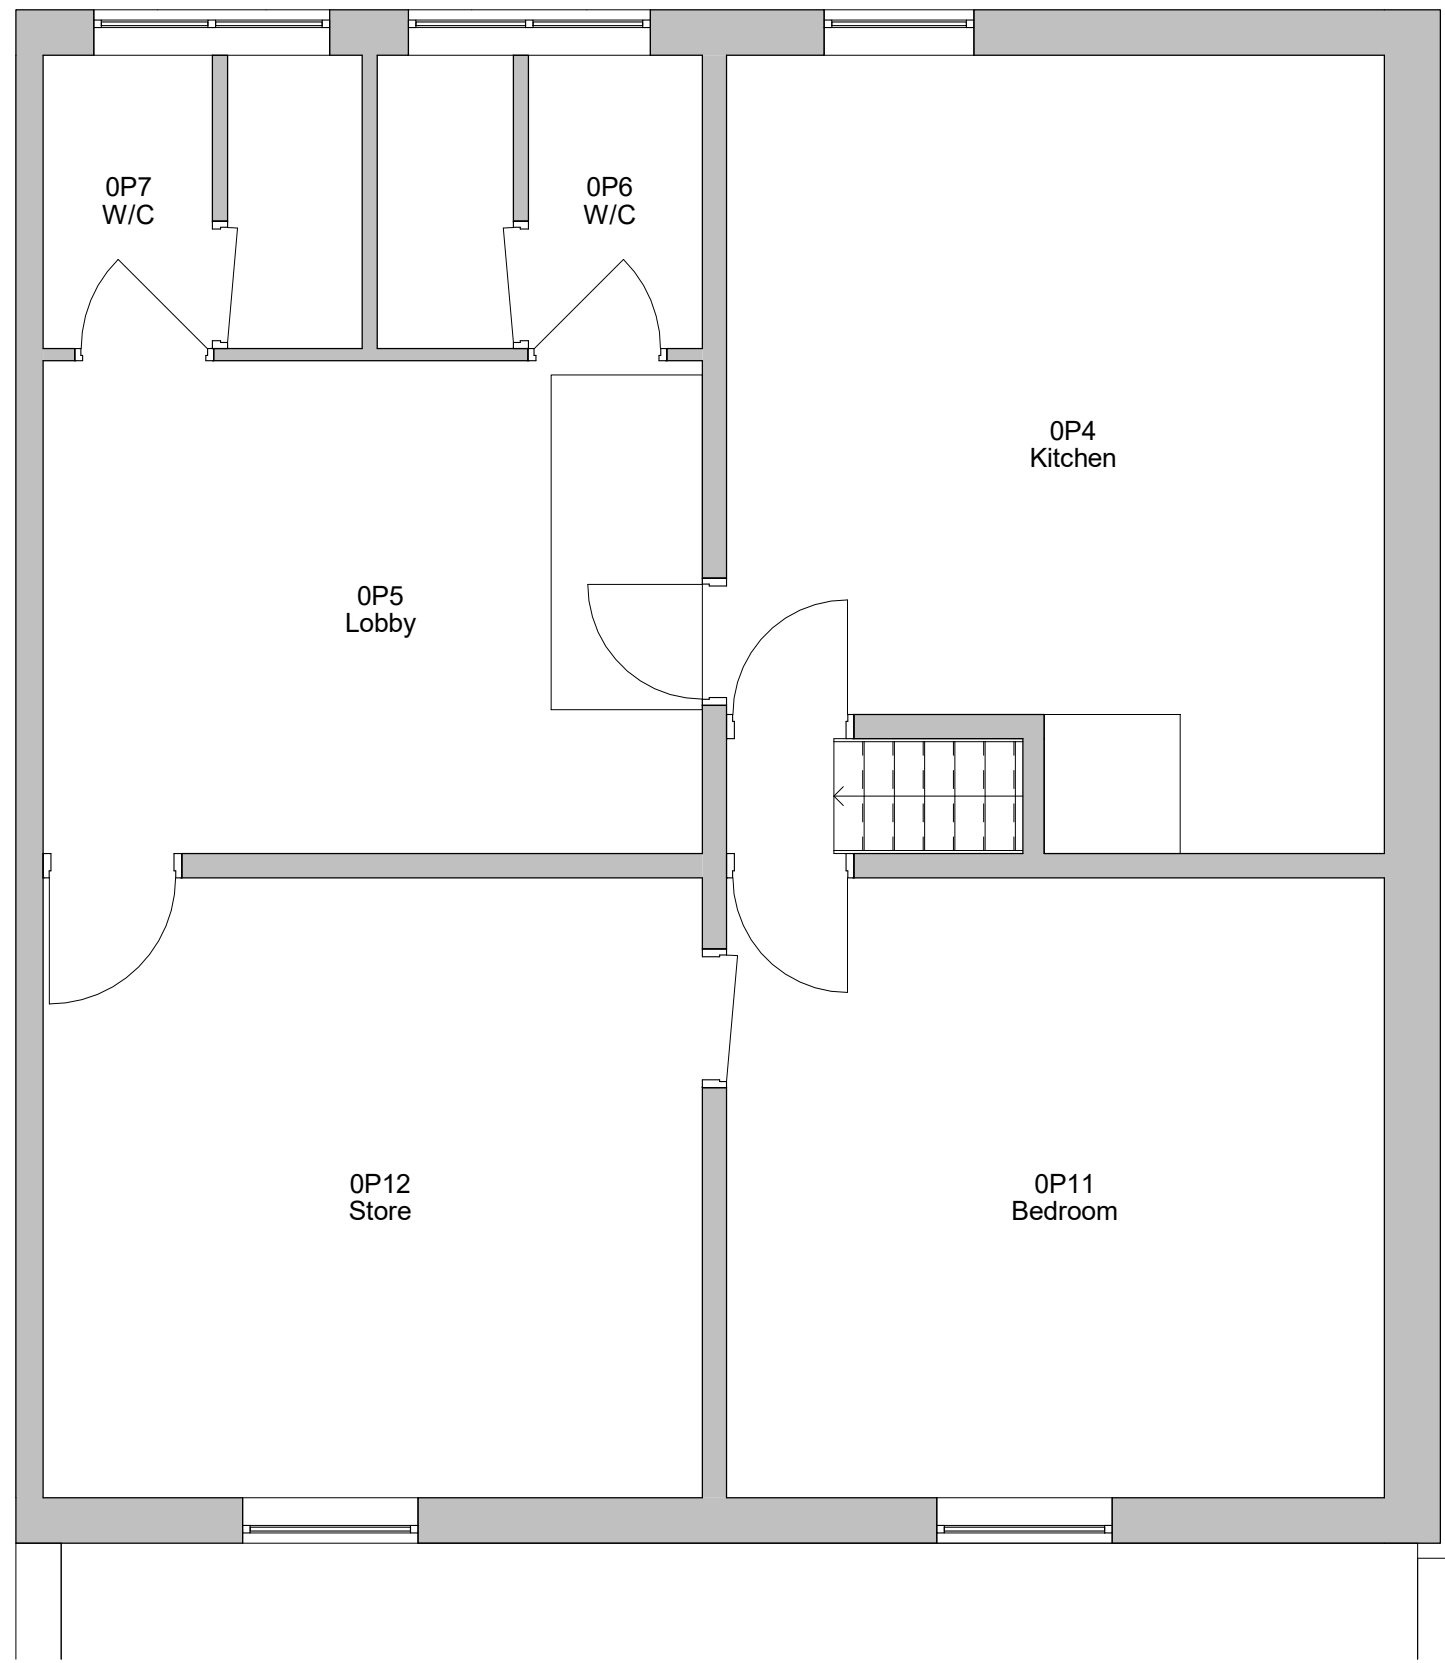

1 Level 0 - Proposed  
1 : 50

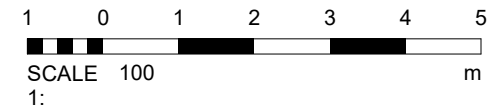

2 Level 1 - Proposed  
1 : 50

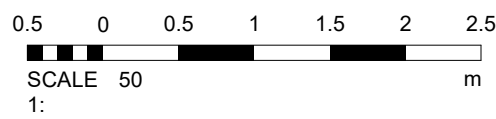

| No. Description Date   |                       |                        |
|---|-----------------------|------------------------|
| PROJECT<br>131 Blackburn Street, Radcliffe   |                       |                        |
| TITLE<br>Proposed Plans   |                       |                        |
| CLIENT<br>Coelum   |                       |                        |
| STATUS<br>DESIGN   |                       |                        |
| DRAWN BY<br>TP   | DATE<br>18/03/2022    | SCALE (@ A1)<br>1 : 50 |
| PROJECT NUMBER<br>GSS22011.1   | DRAWING NUMBER<br>003 | REV                    |
| <b>GOLD SKETCH</b><br>S T U D I O S<br>www.goldsketch.co.uk info@goldsketch.co.uk 0161 792 9595   |                       |                        |
| <small>NOTES<br/>© COPYRIGHT ALL RIGHTS RESERVED.<br/>NOT DRAWING MUST NOT BE REPRODUCED WITHOUT PRIOR WRITTEN CONSENT.<br/>DRAWING TO BE USED FOR THE SITE AS INDICATED ONLY.<br/>ALL DIMENSIONS AND SETTING OUT SHALL BE VERIFIED AND CONFIRMED ON SITE. ANY DISCREPANCIES TO BE REPORTED TO THE<br/>CLIENT PRIOR TO THE COMMENCEMENT OF ANY WORK. ALL WORK AND MATERIALS TO BE IN ACCORDANCE WITH CURRENT STATUTORY<br/>REGULATION AND LATEST CODES OF PRACTICE AND BRITISH STANDARDS. ALL DIMENSIONS ON THIS DRAWING ARE UNLESS NOTED (IN MM AND<br/>OTHERWISE STATED).</small> |                       |                        |