


Site Location Plan


Red Lined Area = 271.72m²
388 Holcombe Road, Bury



?Crown Copyright and database rights 2024 OS Licence no. AC0000849896

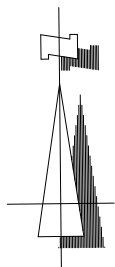

1:1250 SCALE

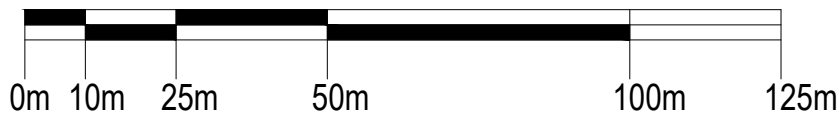

CLIENT Miss Charlotte Rose	TITLE Site Location Plan				REV	DESCRIPTION	DATE 3 Manchester Road Bury LANCASHIRE BL9 0DR T : 0161 797 2077 F : 0161 797 2088 E : info@equilibriumarchitects.co.uk
PROJECT Proposed extension at 388 Holcombe Road	SCALE 1:1250@A4	DATE 14/03/25	DRAWN KAMS	CHECKED RS			
	DRAWING NO. R0965 -03	CAD REFERENCE NO.		REVISION			