
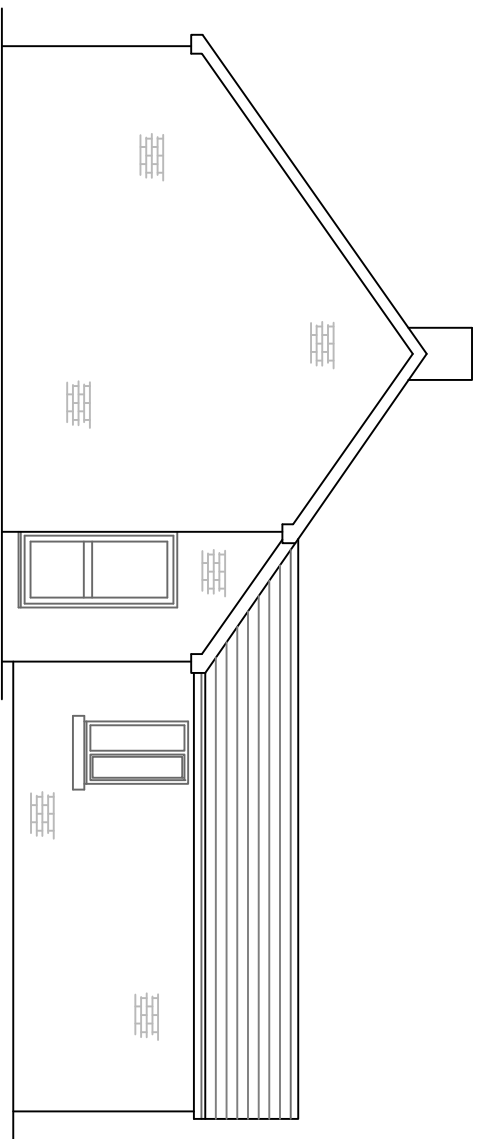
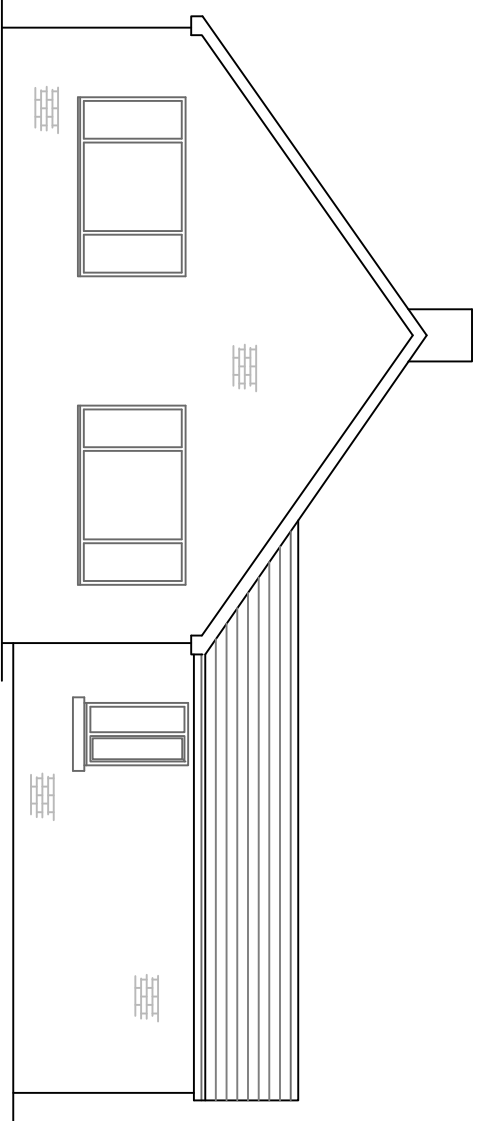
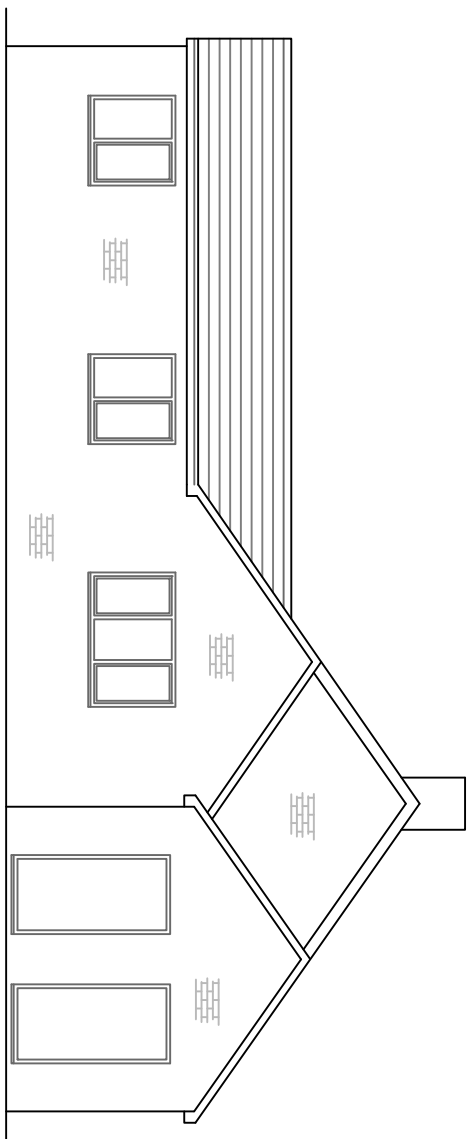
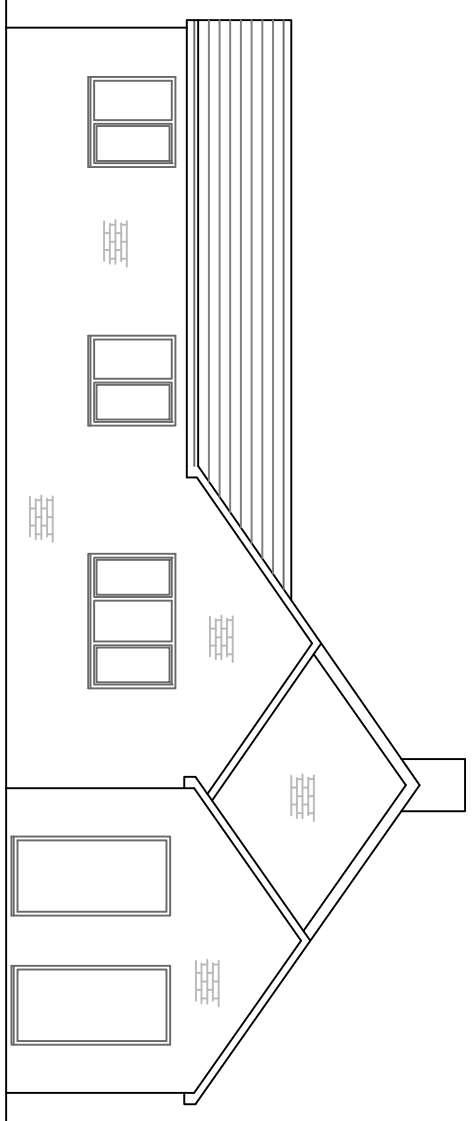
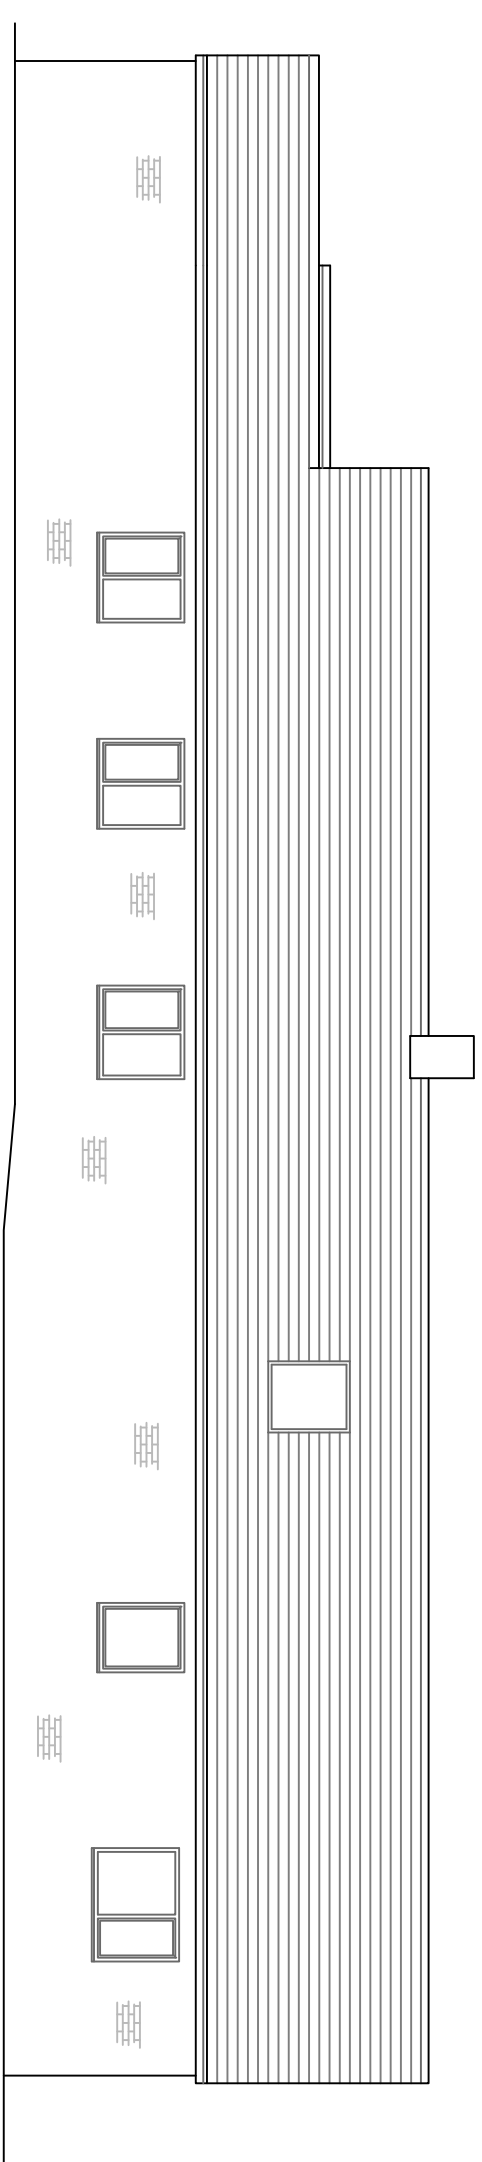
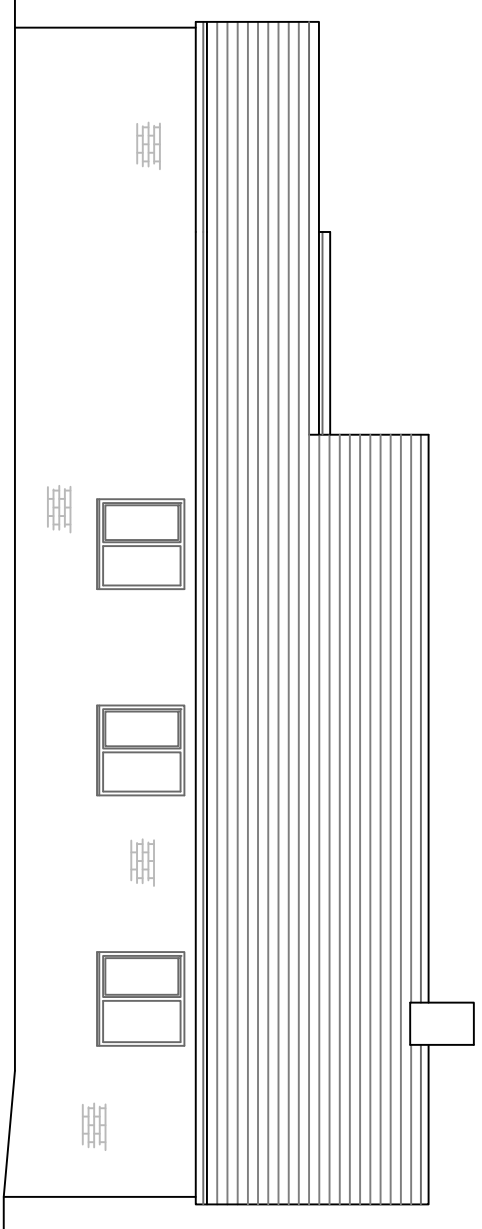
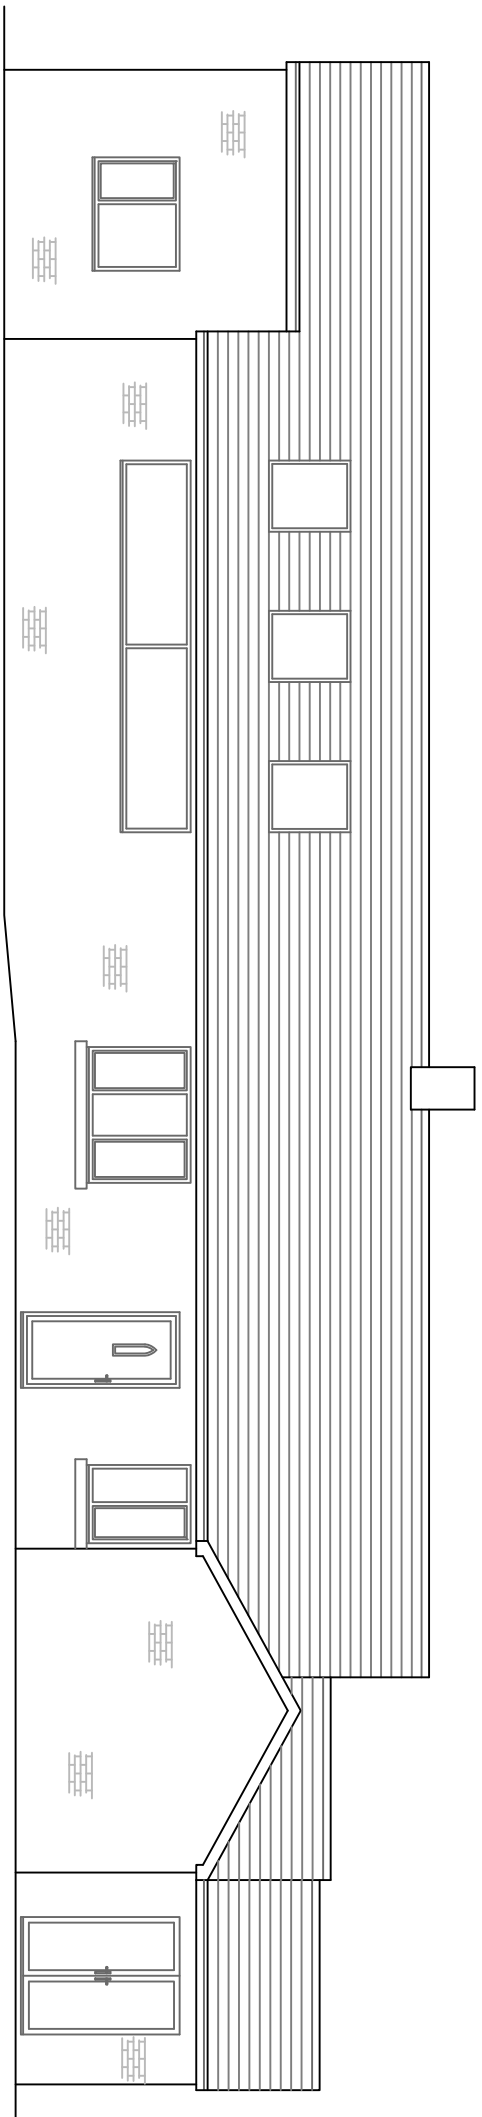
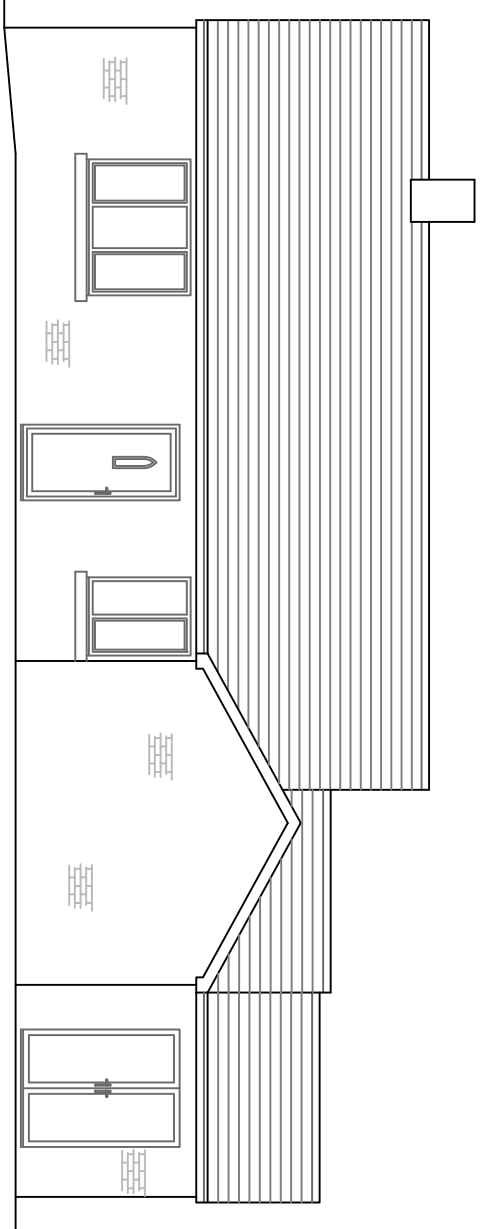
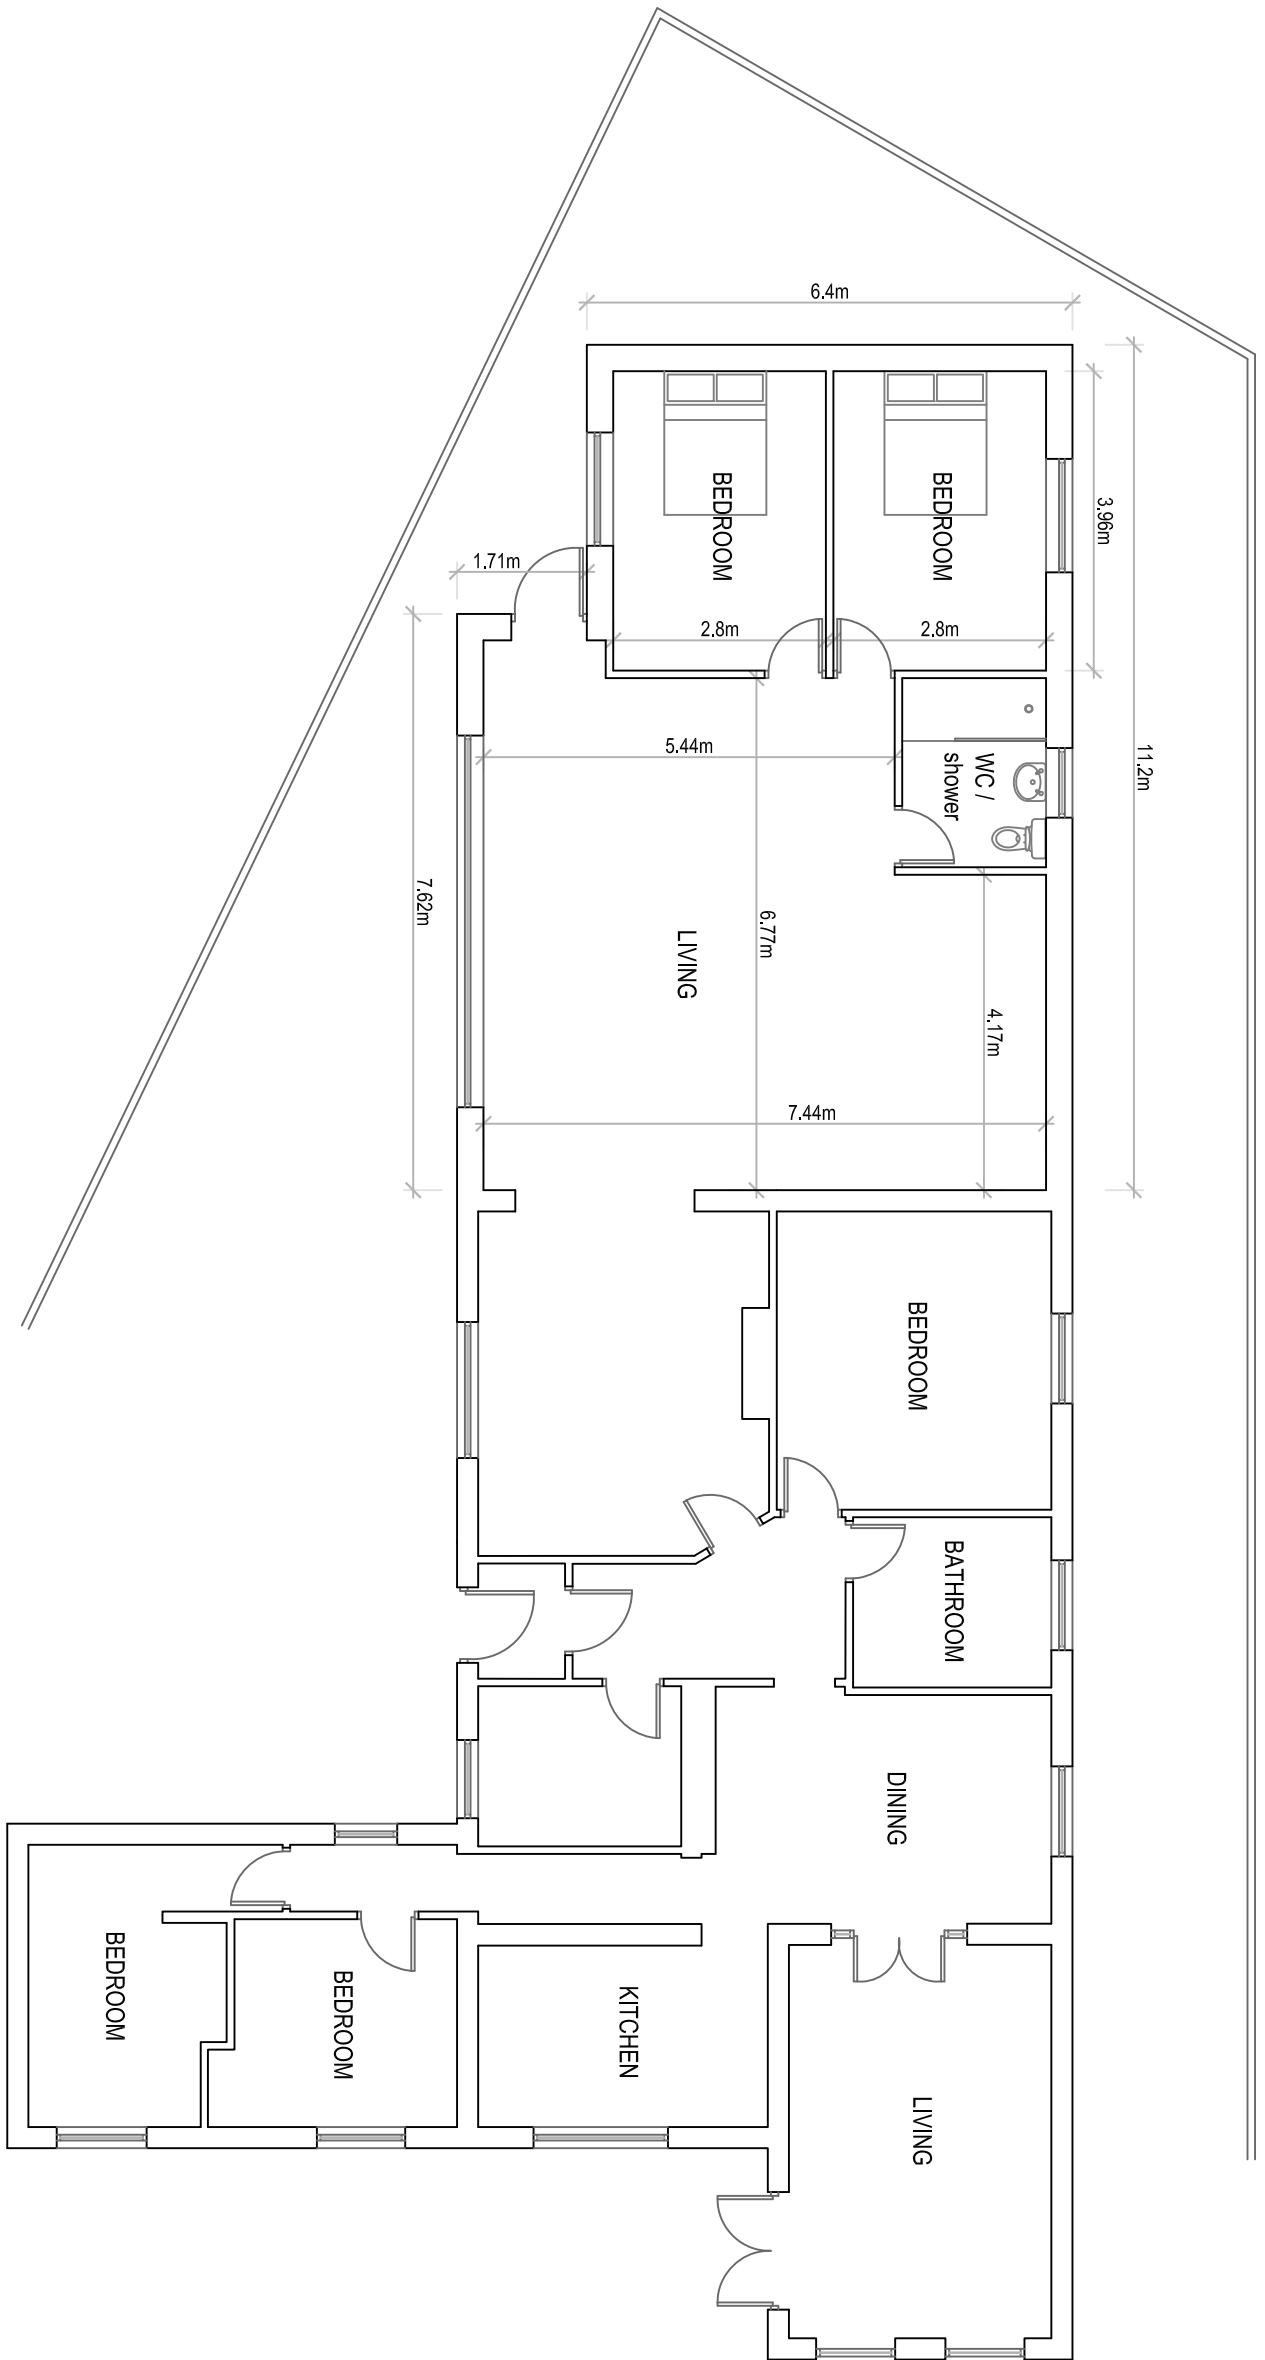


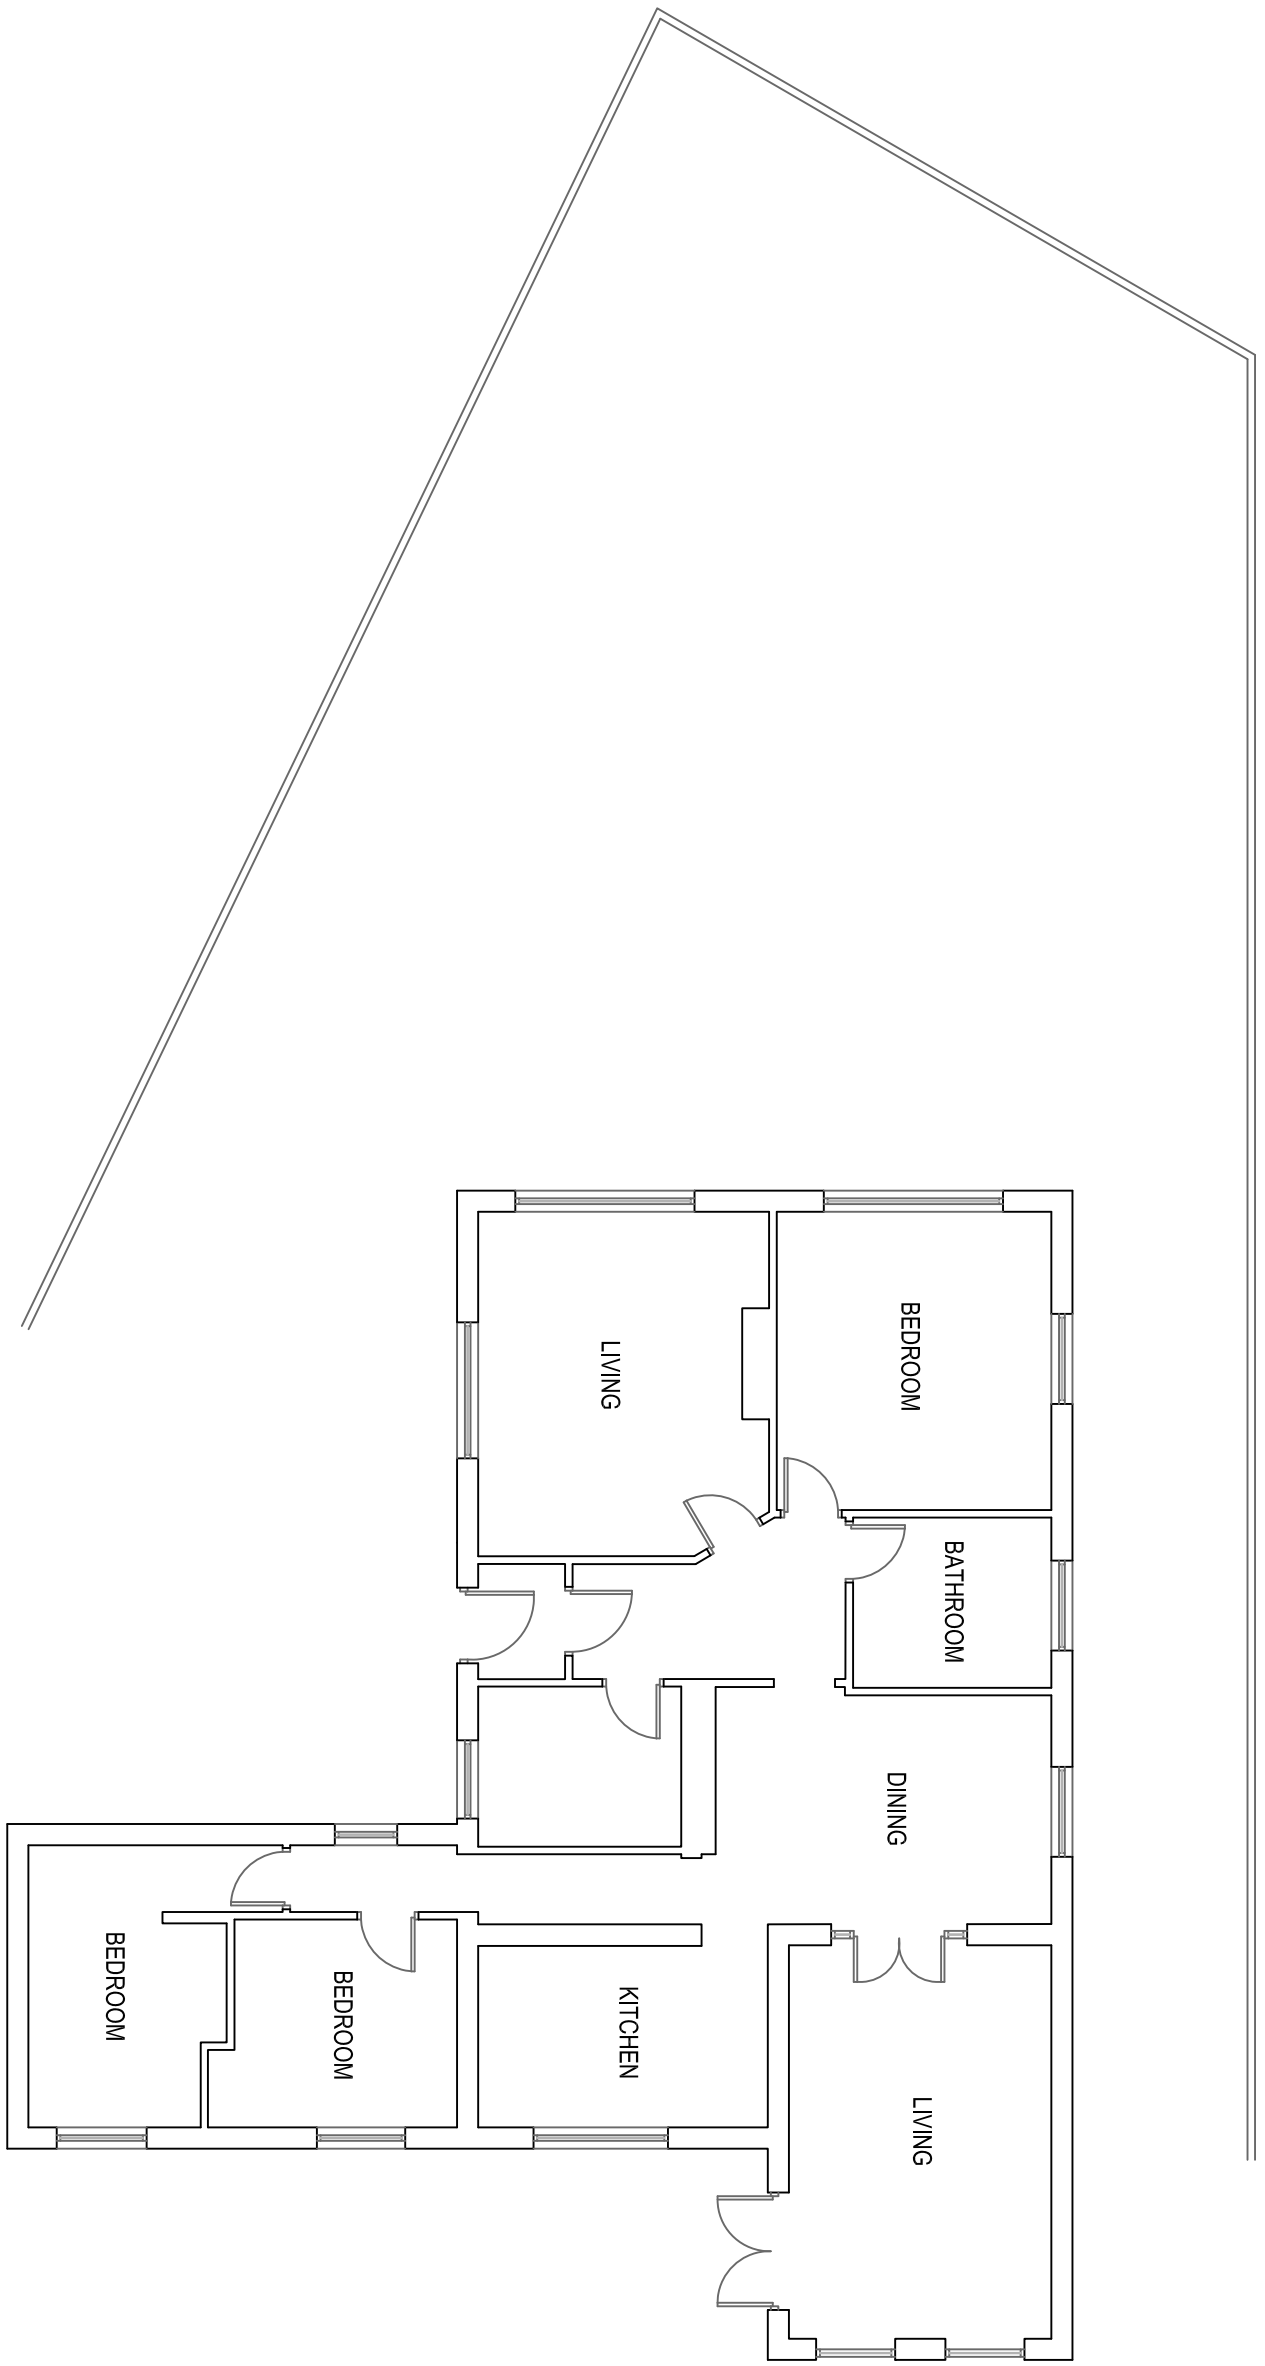

2A Beech Grove
Bury
BL8 4DY

Existing & Proposed Plans
and Elevations

Drawn: CDW/
Scale: 1:100 @ A1
Date: March 2025

2983_BUR_02_Planning