



PLANNING

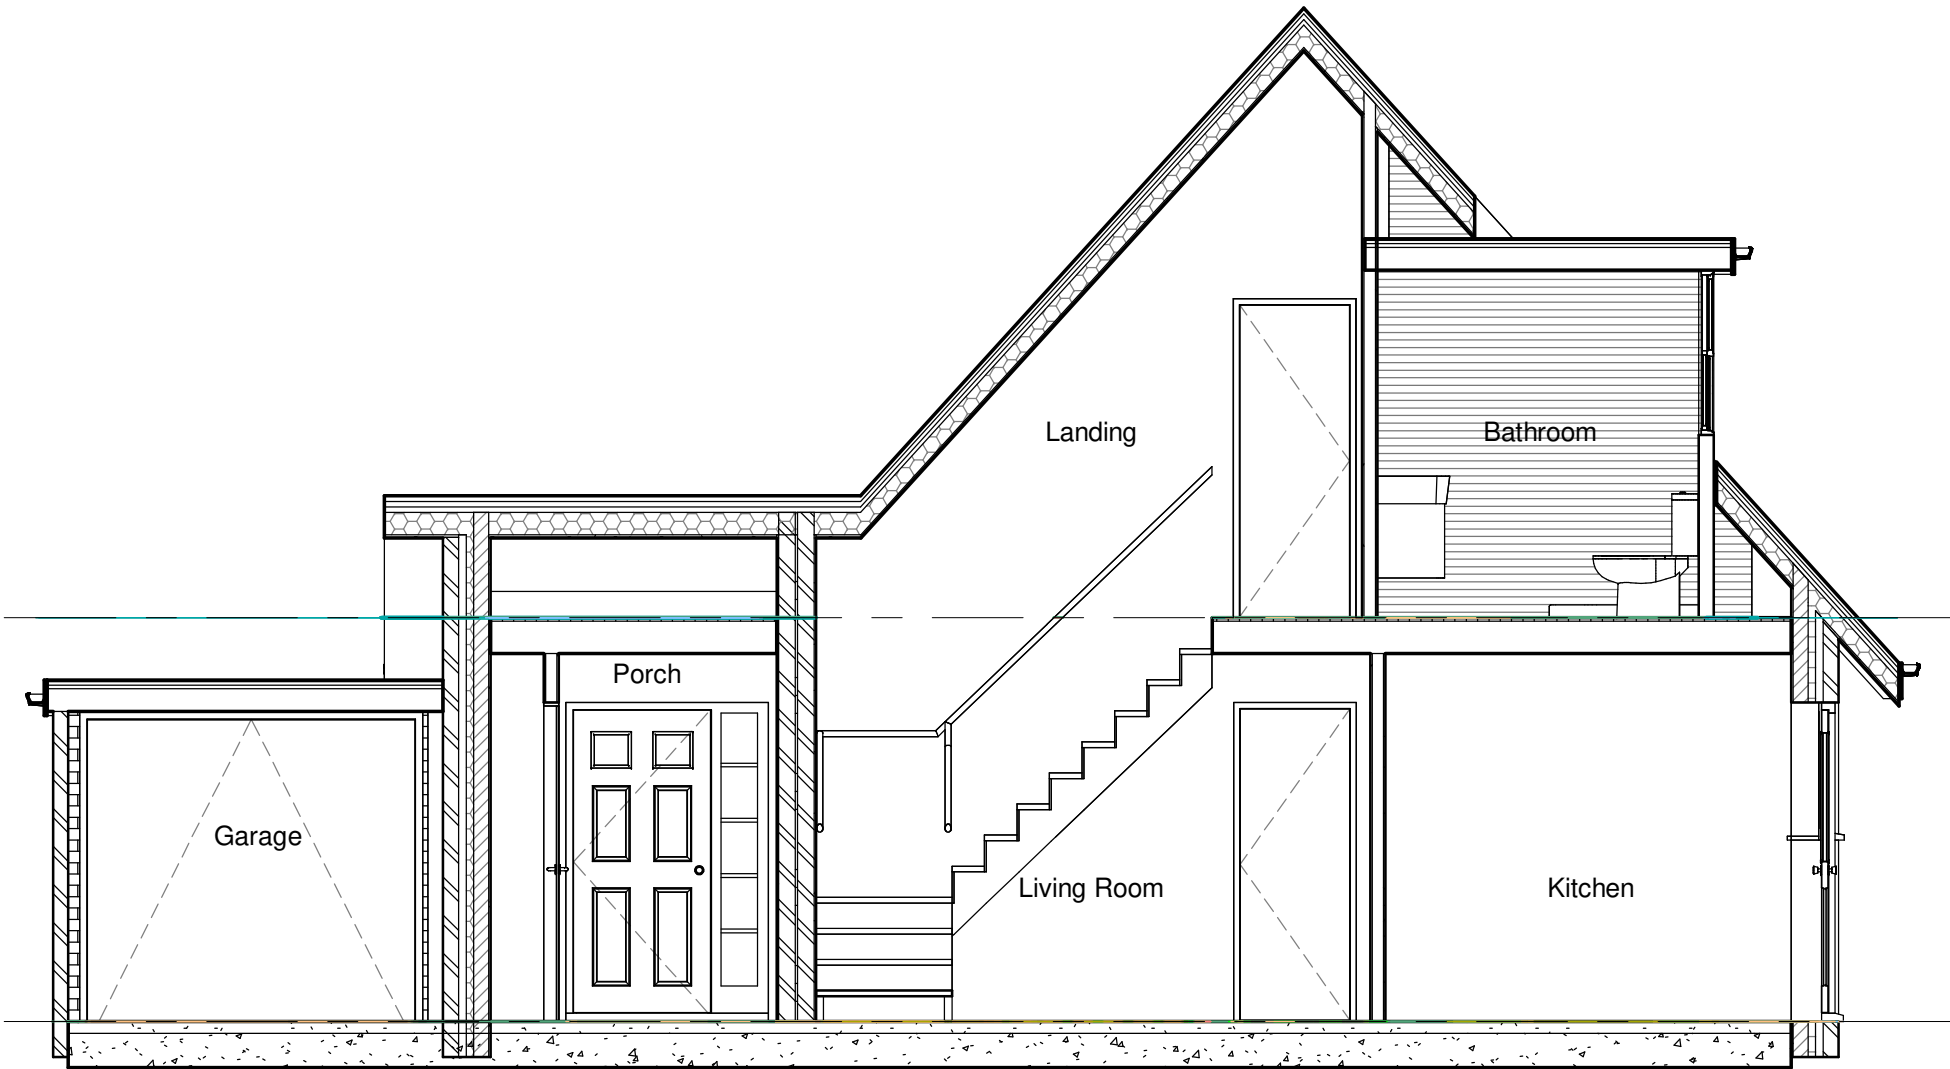

Existing Section A-A
1 : 50

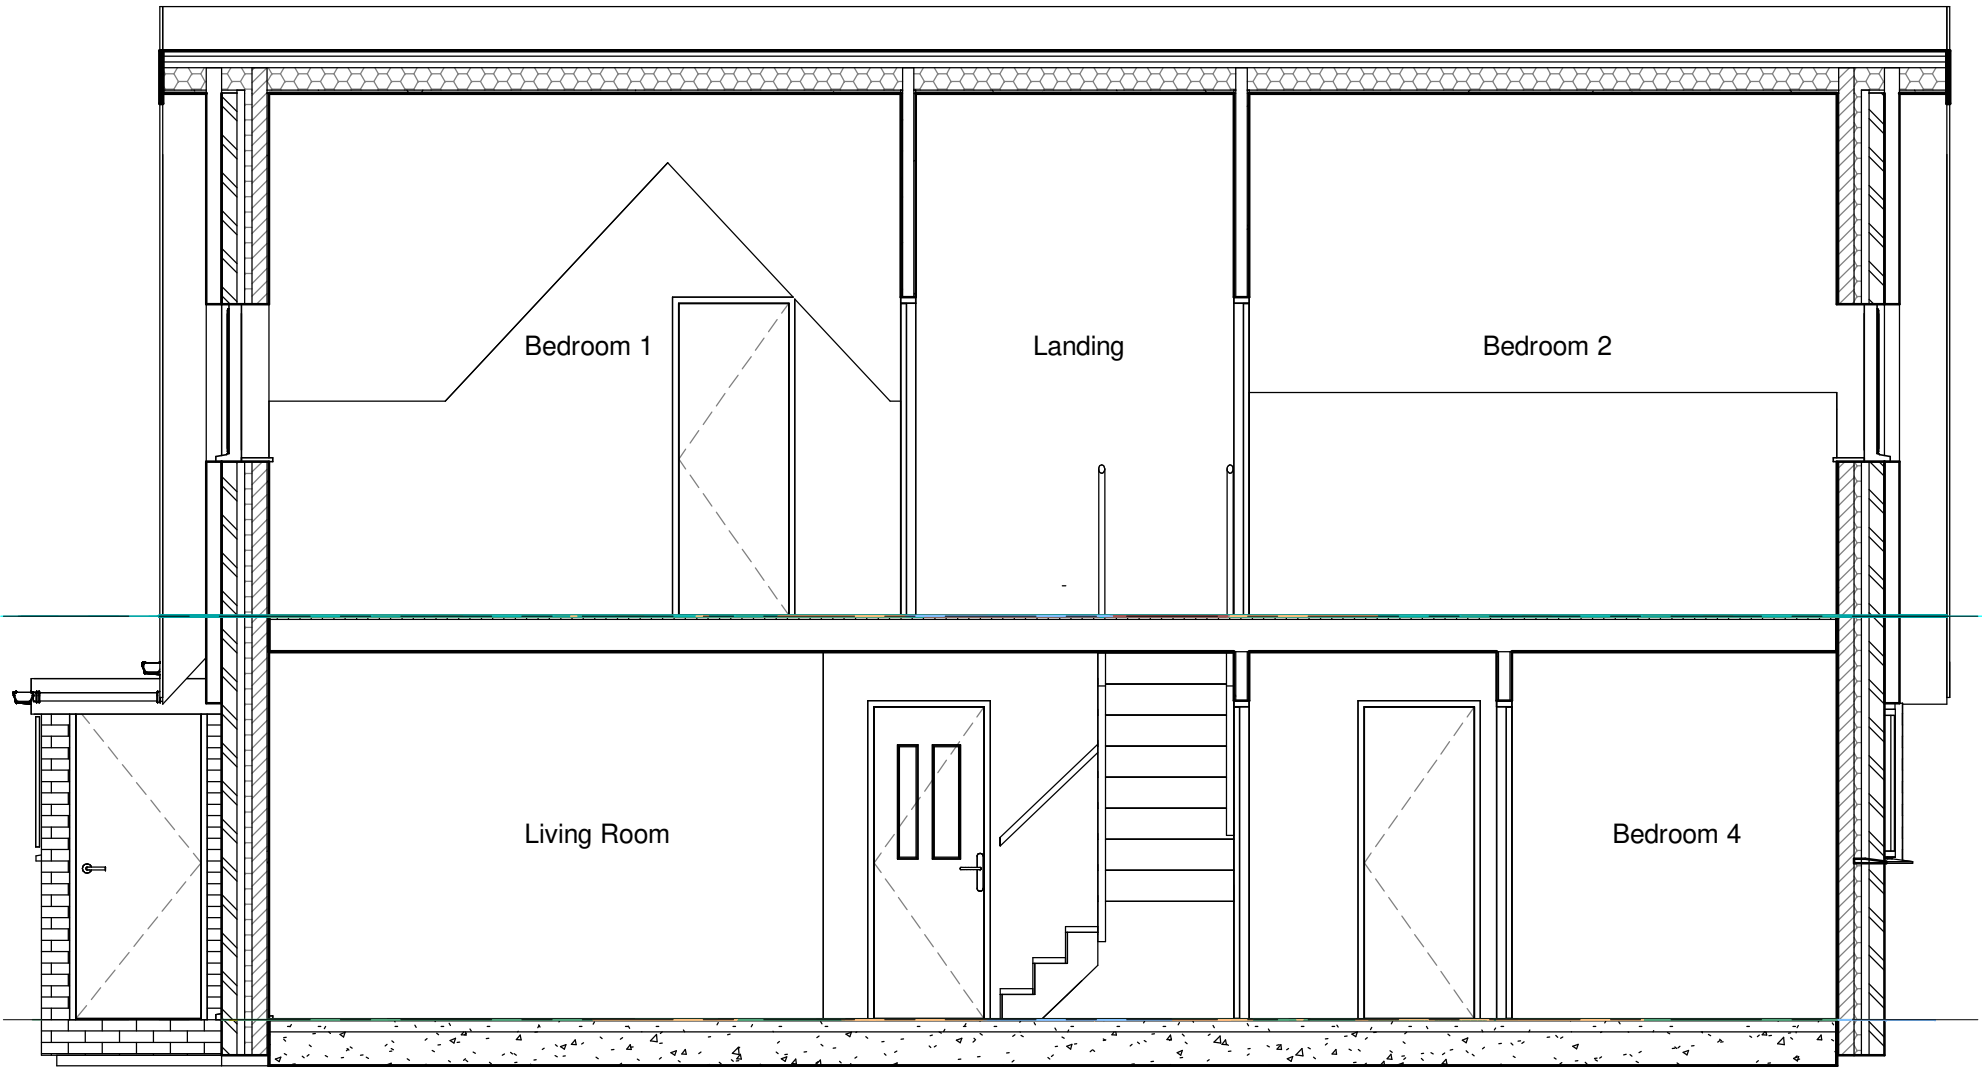

Existing Section B-B
1 : 50

Rev	Description	By	Chk	Date
Project:		Proposed Extension at		
		8 Slaidburn Drive, Walshaw, Bury, BL8 3DG		
Title:		Existing Sections		
Client:		Mr Toni Hankins		
Drawn By:		AL	Checked By:	BJ on
Original Size:		A2	Project Number:	22113
Drawing Number:		B1-XX-DR-A-0803		REV



JENKINS DESIGN SERVICES LTD
2-4 HUGHTON STREET, BURY, BL9
0JA
T:0161 761 7779
E:TEAM@JENKINSDESIGN.CO.UK