


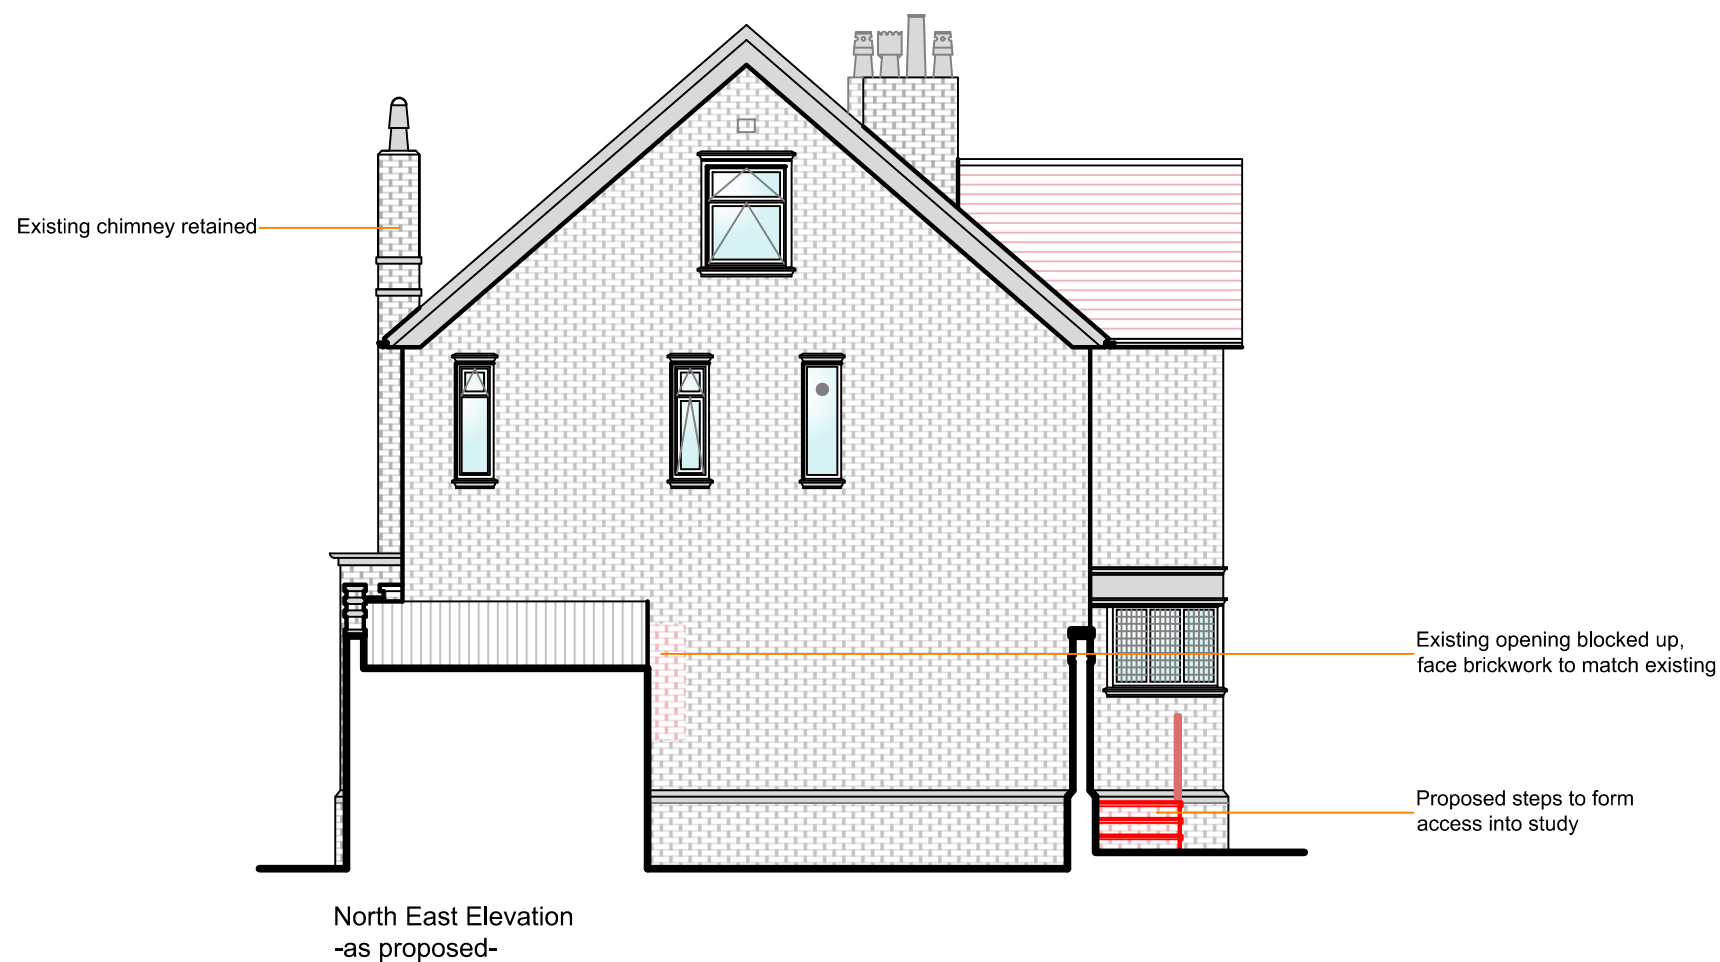

rev	date	description
B	15/05/23	elevations amended
A	04/05/23	elevations amended
rev	date	description
client		

Brian Acklam

project

Proposed Alterations

2 Deyne Avenue
Prestwich,
Manchester, M25 1EJ

drawing title

North West & North East
Elevations
- as proposed -

scale

1:100 @ A3

date

March 2023

drawing No.

23.3634-13

rev.

B