


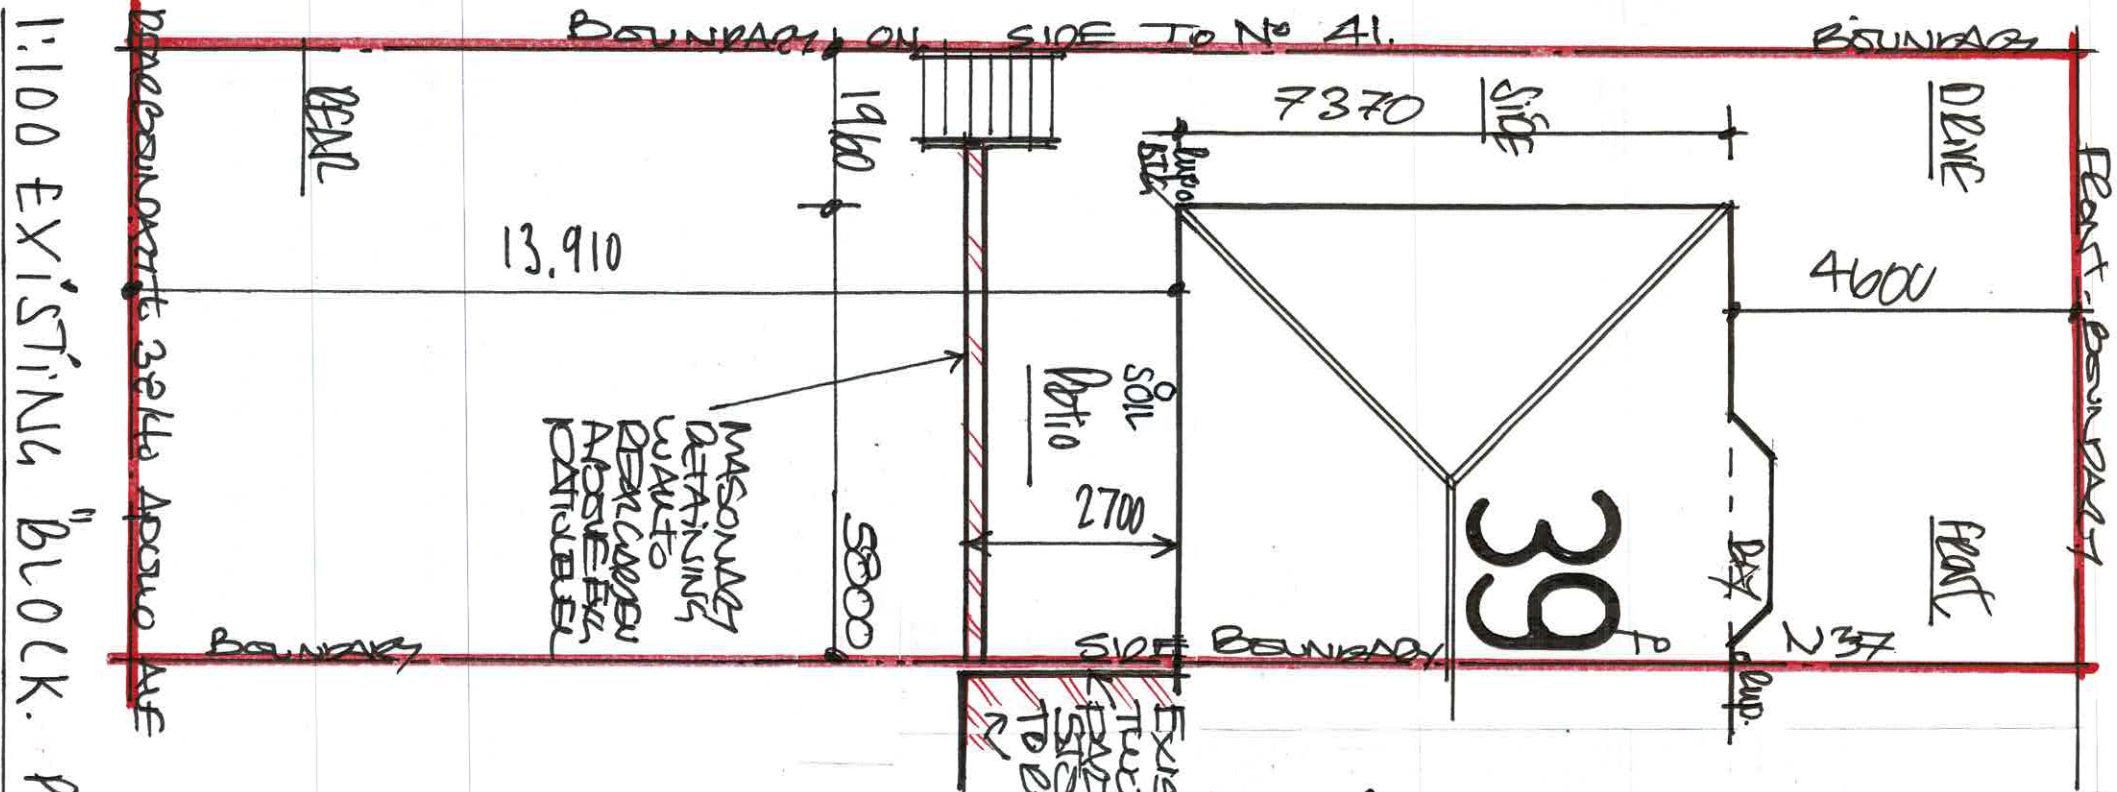

GENERAL NOTES

- THESE PLANS, DETAILS AND DRAWINGS HAVE BEEN PROVIDED, DRAINED AND DRAINED FOR THE SE PURPOSES OF APPLYING TO BURY COUNCIL BUILDING CONTROL TO OBTAIN BUILDING REGULATIONS FOR PLANS / PLAN CHECKING APPROVAL OF PLANS FOR A PROPOSED SINGLE STOREY CLASS HOUSE EXTENSION AND TO ALSO APPLY FOR A CERTIFICATE OF LAWFULNESS / USEFUL DEVELOPMENT CERTIFICATE FROM THE COUNCIL PLANNING DEPT AS WELL TO CONFIRM REVALUATE THAT THE PROPOSED WORK ARE CONSIDERED TO BE AND COMPATIBLE TO BE CLASS A - PERMITTED DEVELOPMENT.. ONLY!!
- AS ADVISED BY APPLICANTS THEY OWN THEIR PROPERTY ON A FREEHOLD INTEREST IN USE OF A FREEHOLD ONE SO LANDLORDS CONSENT SHOULD BE REQUIRED IN ADDITION TO THOSE ABOVE FROM BURY COUNCIL ETC..
- PROPOSED SINGLE STOREY, GROUND FLOOR KITCHEN / DINING / LIVING AREA EXTENSION BUILT ATTACHED TO REAR OF CLASS C3 SEMI-DETACHED FAMILY DWELING AS CLASS A PERMITTED DEVELOPMENT ETC

Address:-

Nº: 39 Heathfield Road,

Sunny-Bank,

UNSUNNETH,

BURY, LANCs,

BL9 8HB,

FEB' 2024.

D R C N: 1

