



EXISTING MATERIALS

- PREFAB CONCRETE INTERIOR IN ROOF TILES AS EVIDENT TO AN APPER' 30-35°
- HYPHENATED ROOFSCAPE/PREFAB TO UPVC WASH OR COLOUR COATED CASUALS/
- SLOPES & CHANGES AND HALF ROUND UP - GLEET DAMN WATER CUTTERS / DOWNPOOTS
- STICK SMOKER CUP BOO GUTTER LEAF FACE BRICKS IN STRENGTH AND WITH 3001522 AND
- OVER DOOR/WINDOWS IN 1:3 C/S NATURAL MATERIAL
- FRONT ELEVATION ONTO HEATING AND BOO, FULLY DRY - OFF WHITE IN SELF COLOUR
- UPVC PREFAB ANTI-PHATE CASEY - EX - COLOUR COATED DOOR/WINDOW CASES / ASSEMBLY TO
- DOUBLE WASH DOOR AND WINDOW CASEMENT OF

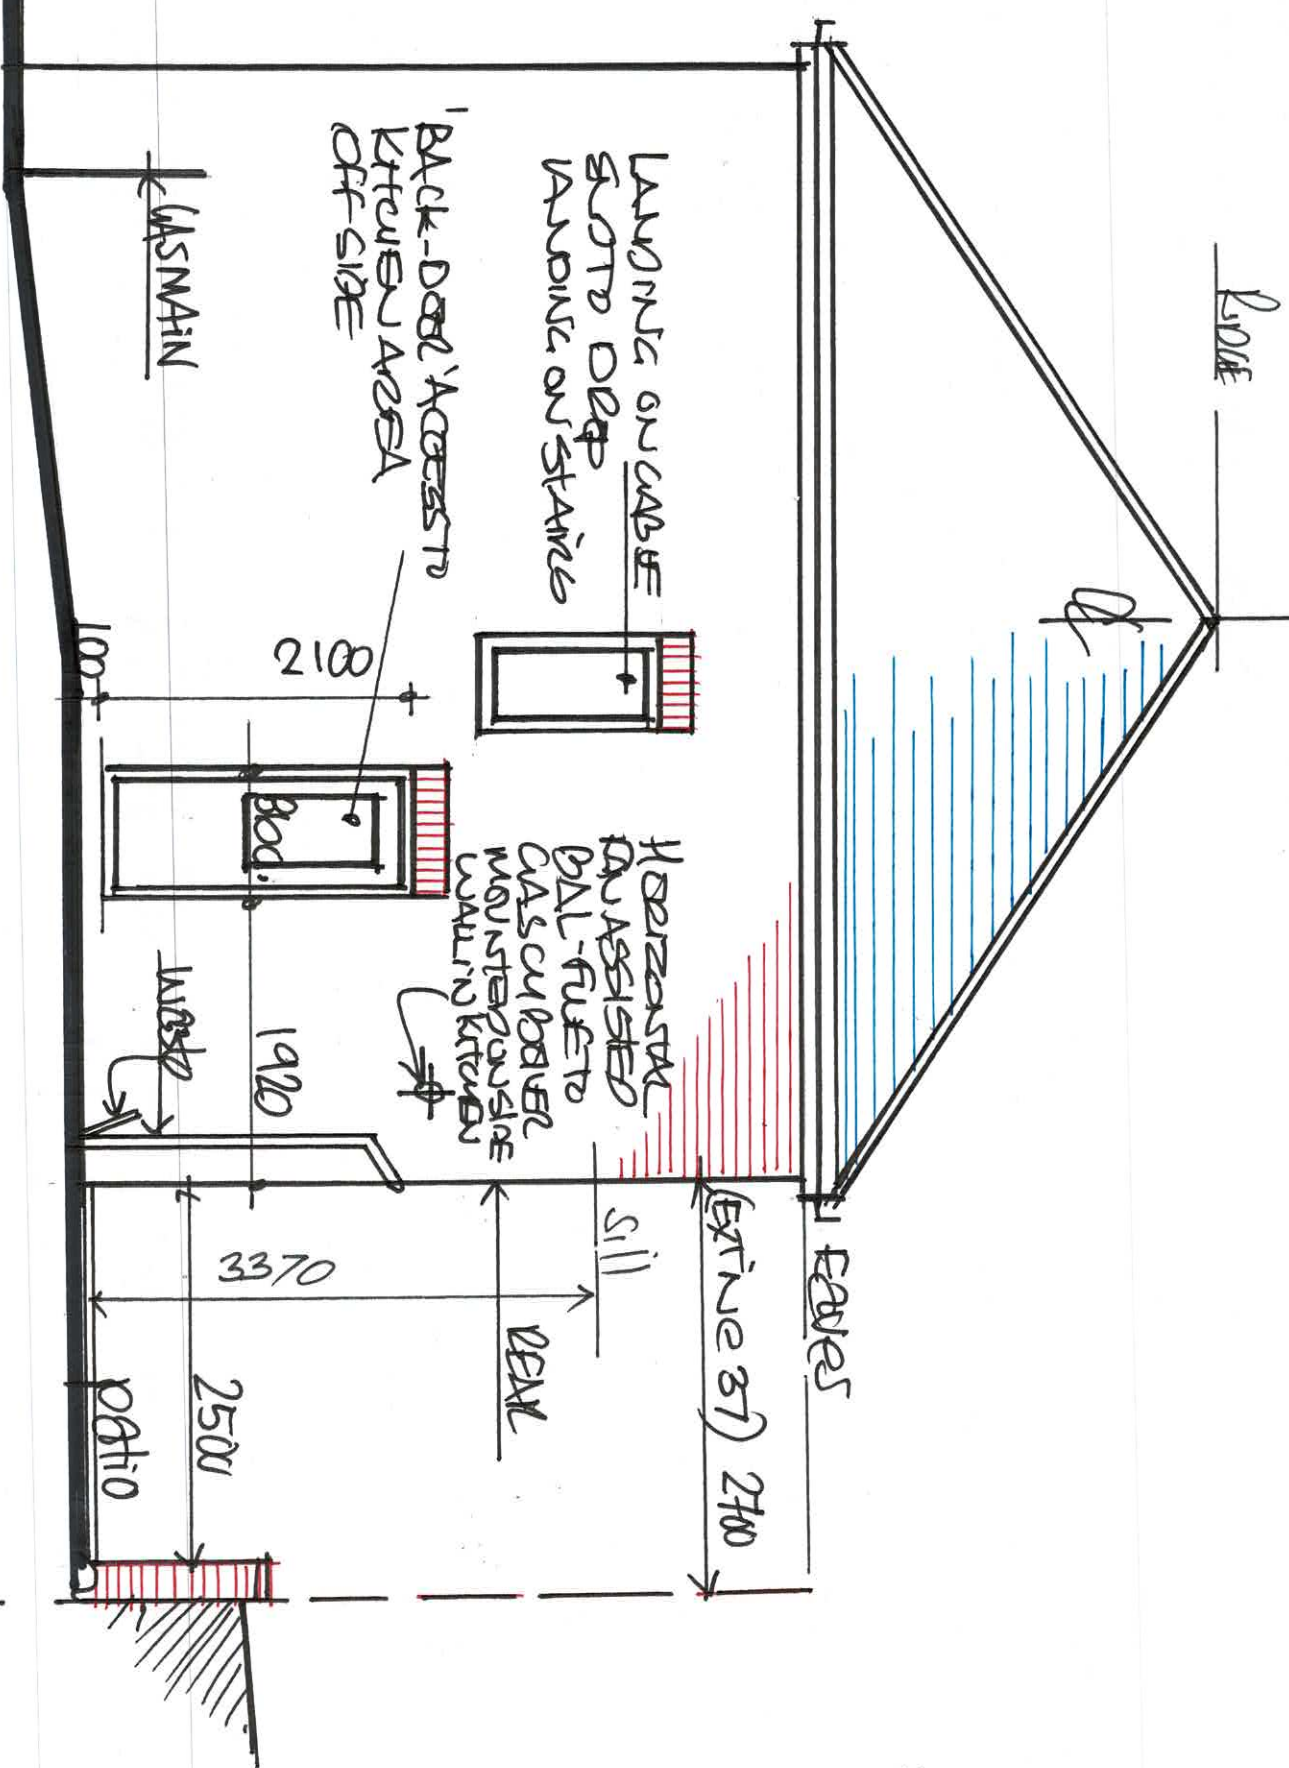

1:50 EXISTING SIDE VIEW FROM N 41

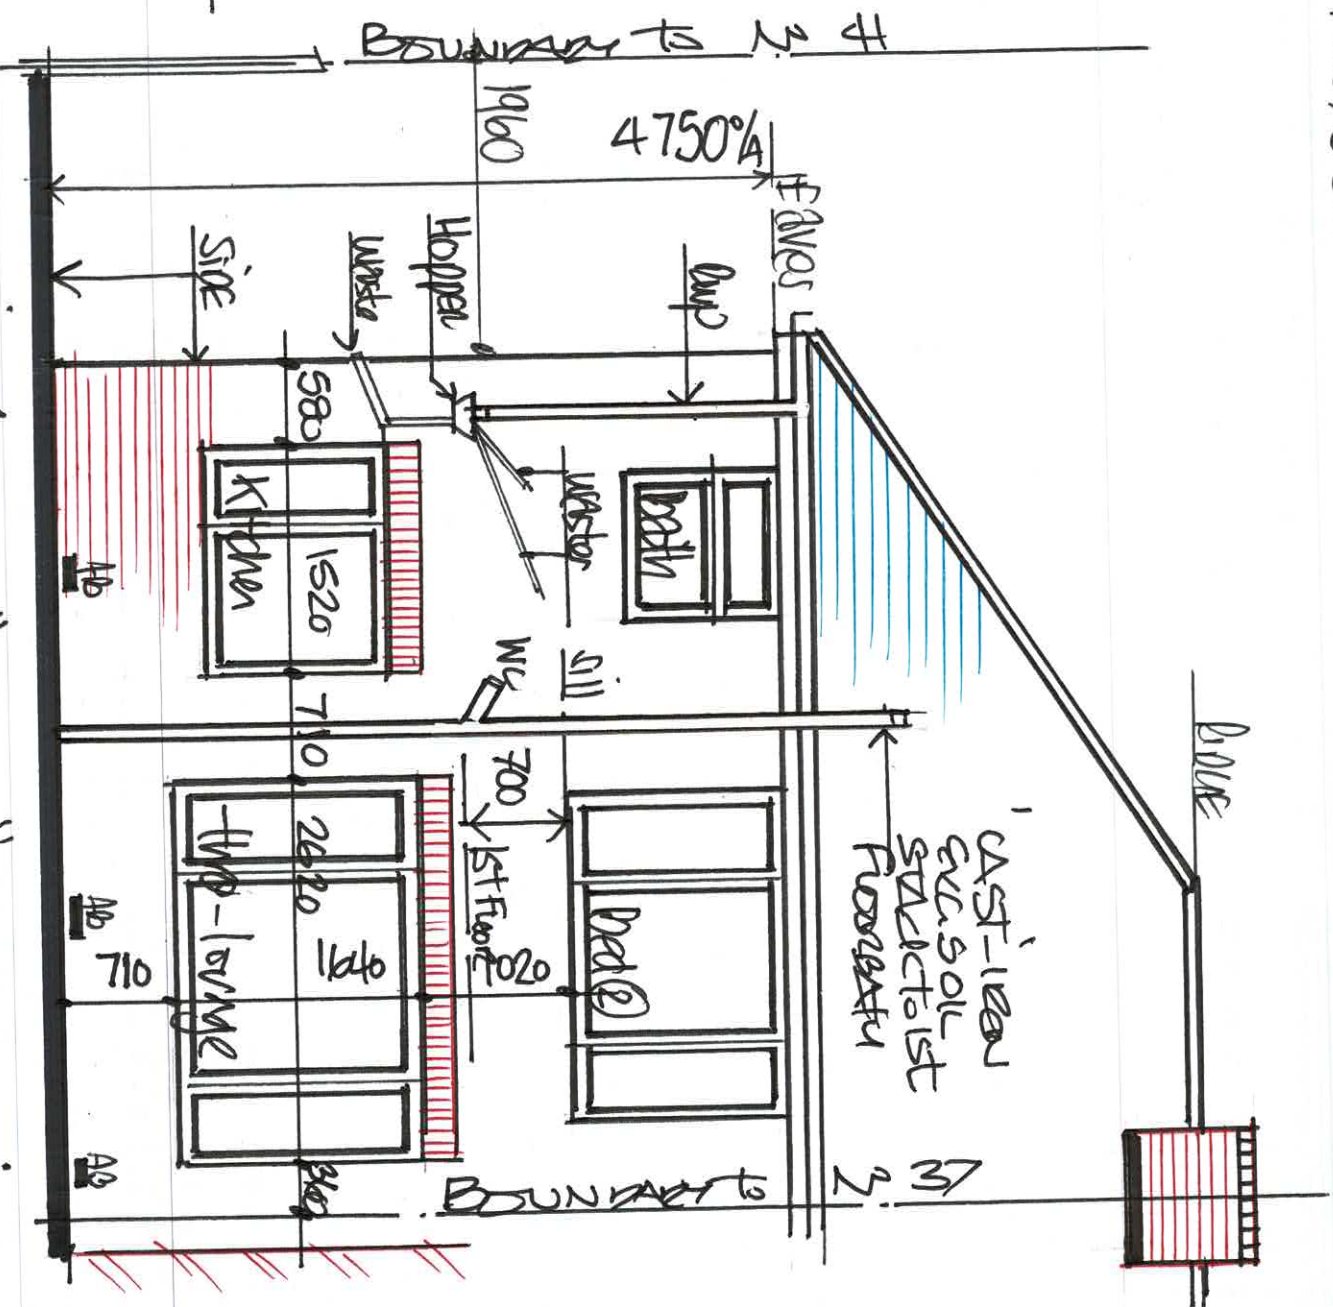

1:50 EXISTING - "REAR" ELEVATION

- NOTE: SEVERAL AIR BRICKS
- (AB) APPERAT CONVEYER JUST ABOVE PATIO USED TO DEER
- INSTANT SUB-FLOORING
- BELOW ORIGINAL SUSPENDED
- TIMBER GROUND FLOOR
- CONSTRUCTION....