


This drawing is copyright

A First Issue

05/04/202

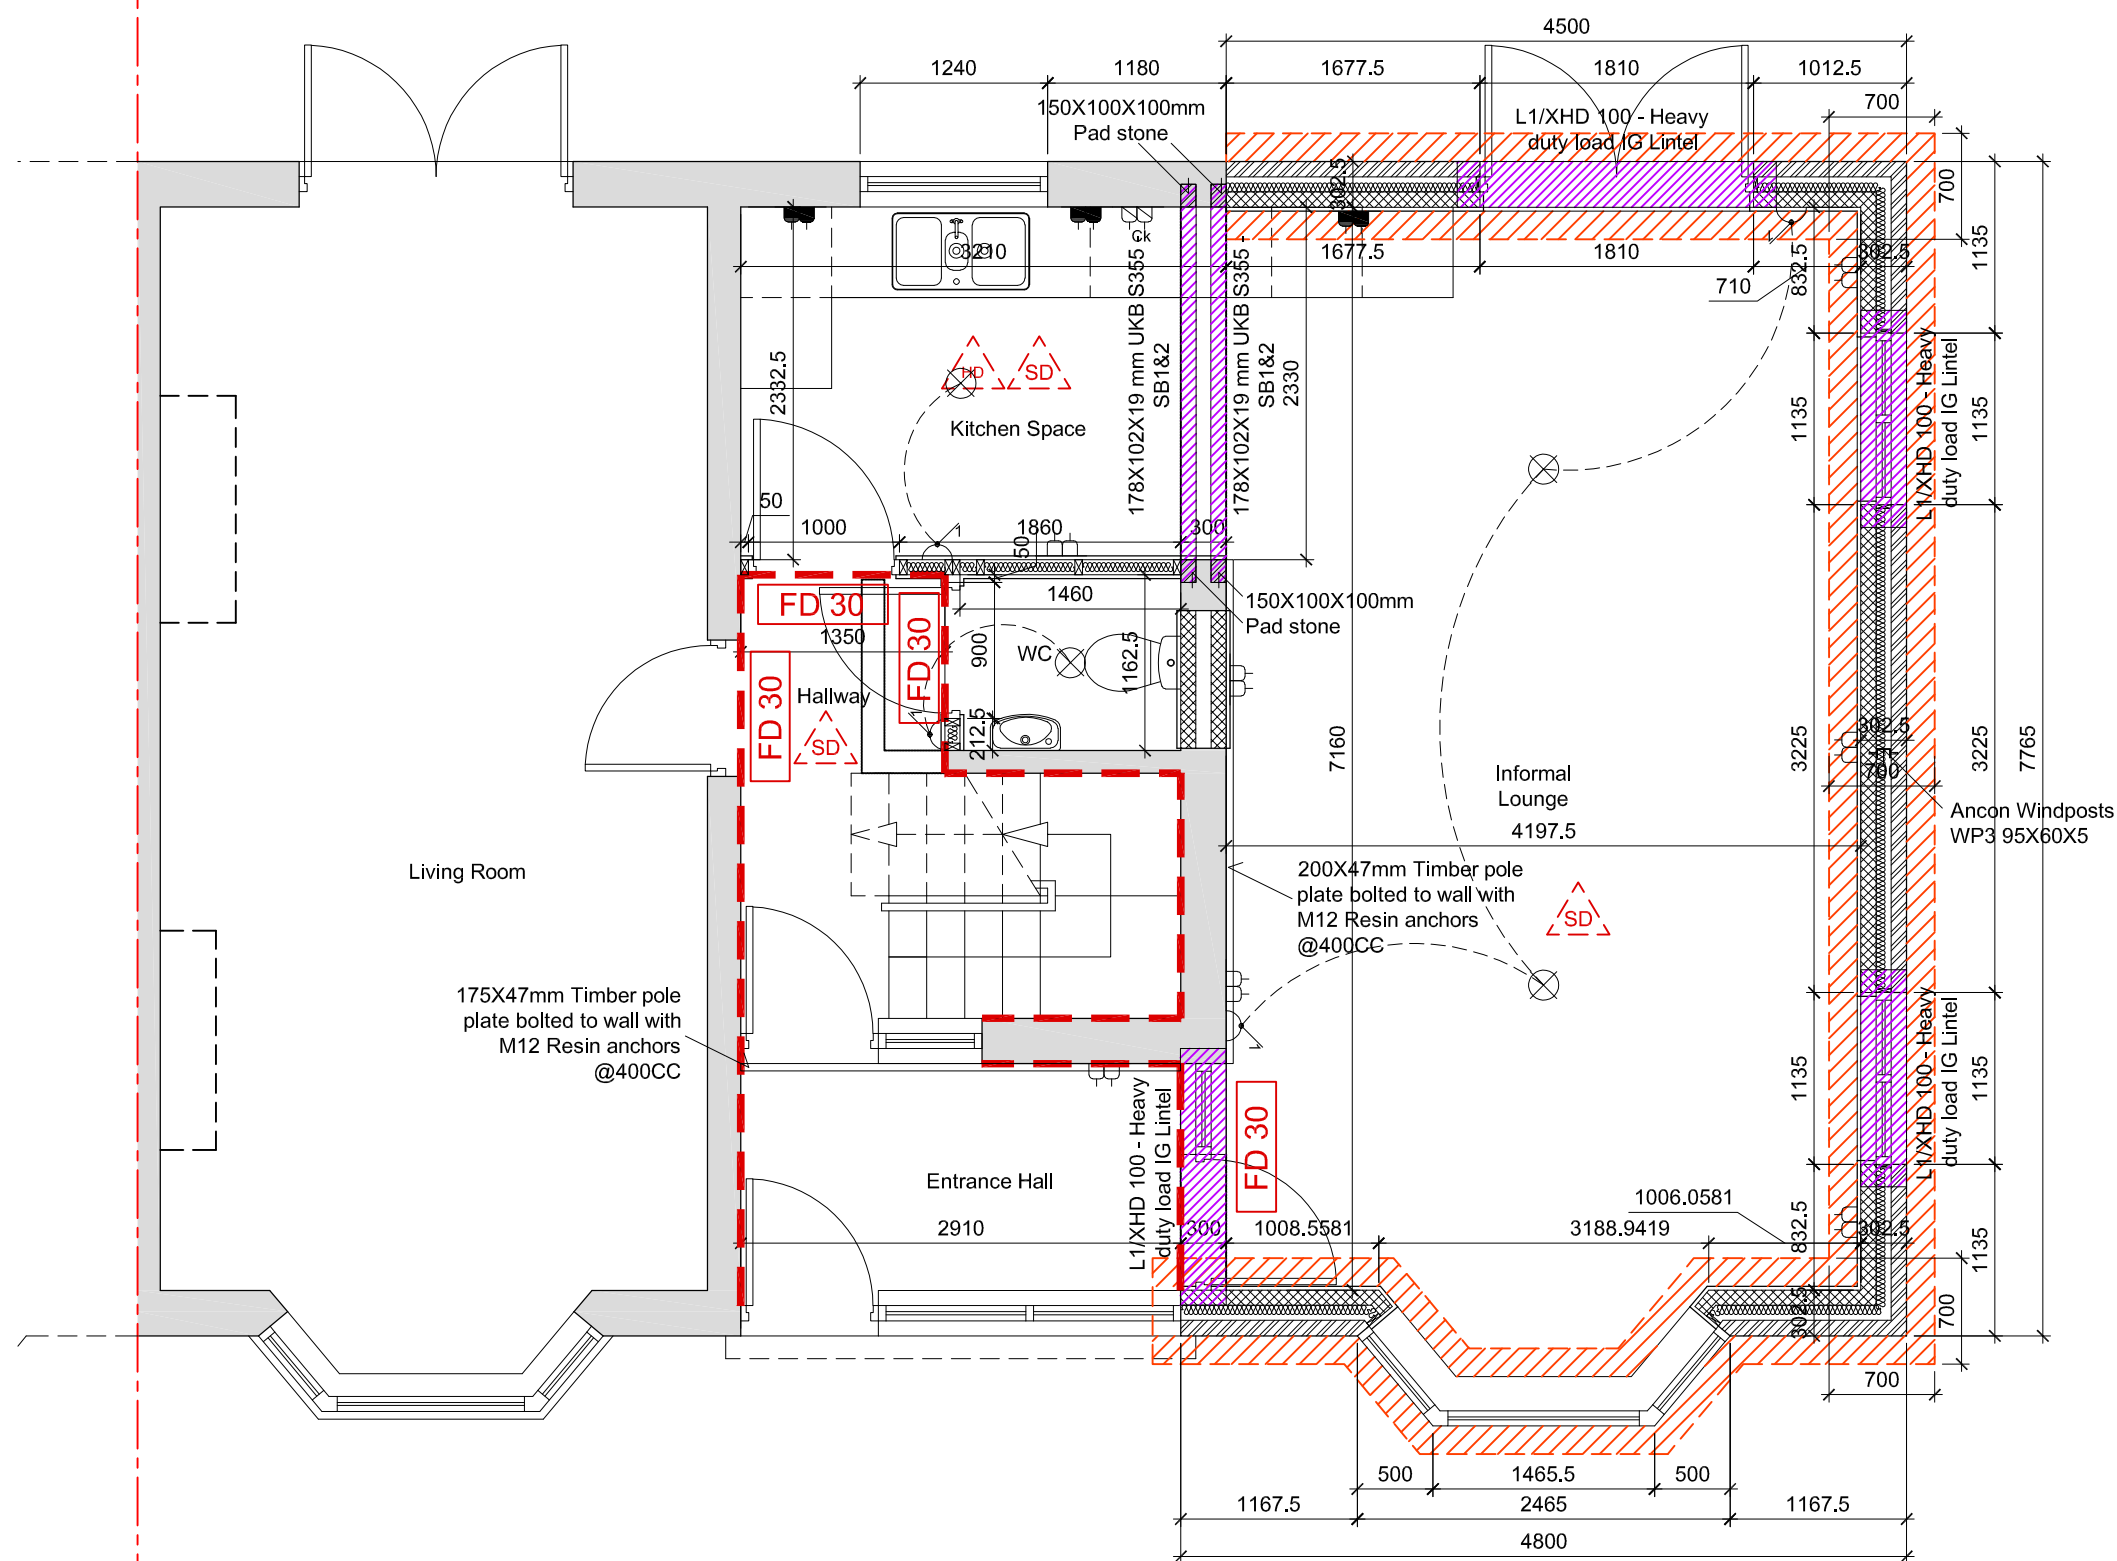

FIRE STRATEGY - KEY

FD 30

Fire door to protected enclosure to common escape corridor 30 mins fire rating

FD 20

Fire door - 20min. Fire Protection



SMOKE DETECTOR



HEAT DETECTOR FITTED IN KITCHENS

Emergency lighting

- Protected enclosure to common corridors & stairs and division walls between apartments in separate occupation to provide 60 mins fire protection.

Drawing By:

Hidayatullah Hatami

Client:

Mr. Zalmay

Project:

Project:
488 Bury Old Road, Prestwich Manchester M25
1NL

Drawing Title:

Proposed G/F Plan

Scale:

1:50 @ A3

Date: _____

April 2020

Drawing No:

002/101

Revision:

A

Proposed GF Plan 1:50